
Scale in Metres


0 2.5 5 7.5 10

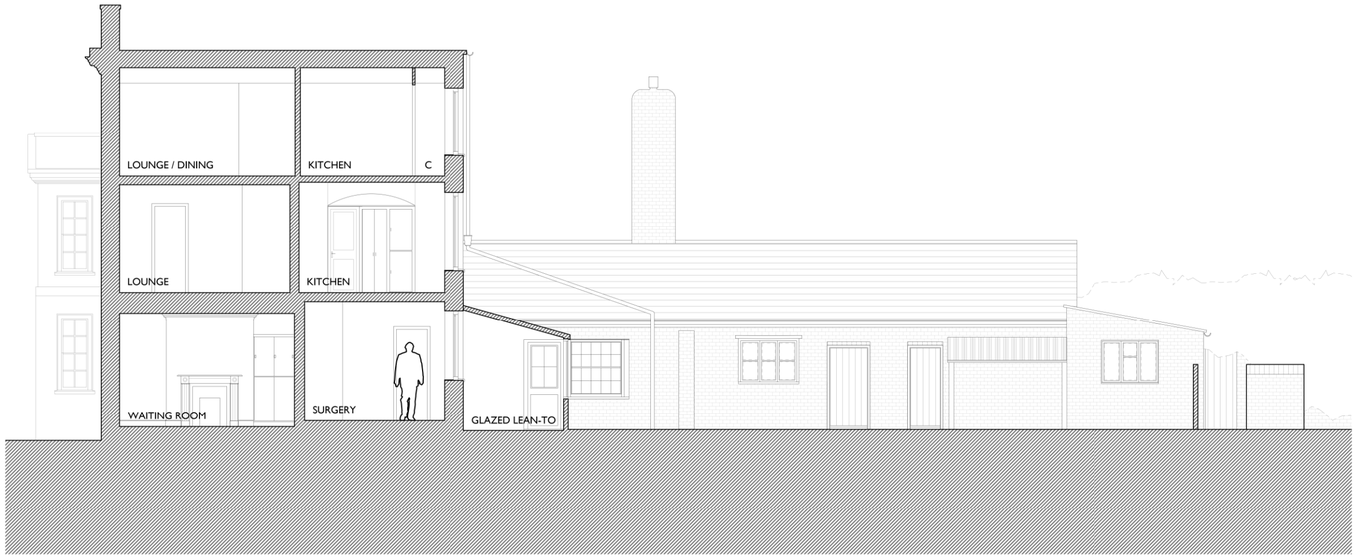

EXISTING SECTION MM 1:100



EXISTING SECTION NN 1:100

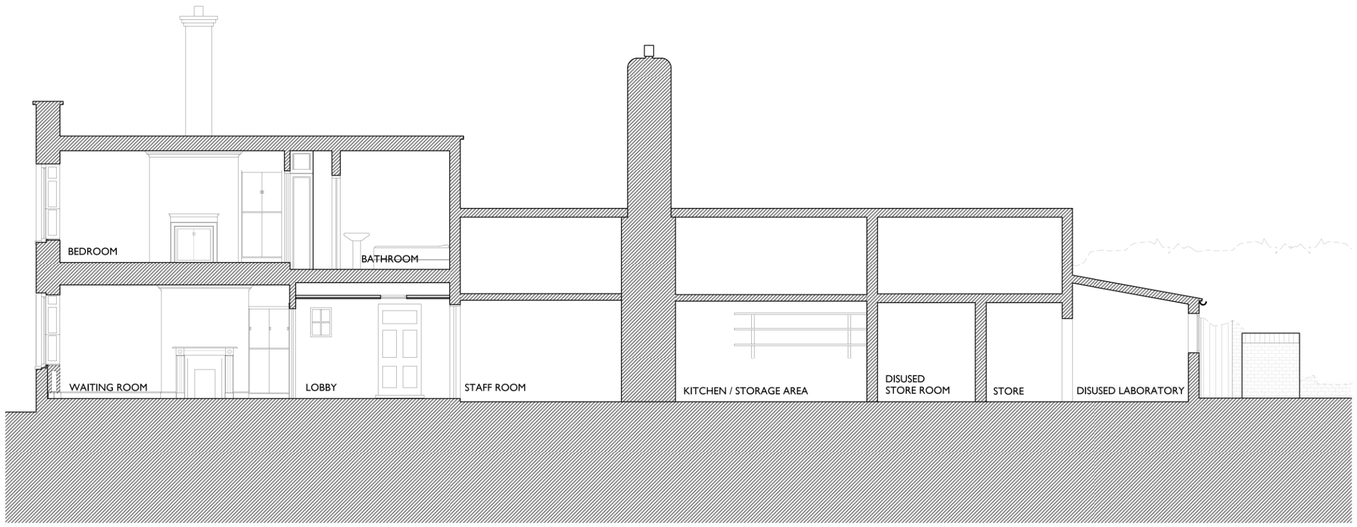

EXISTING SECTION OO 1:100

Check all dimensions on site prior to commencement of work.
Do not scale from this drawing except for planning purposes.

This drawing is the © copyright of

Jane Jones-Warner Associates

This drawing has been produced for Abbas Visanji for the project Magnolia House and is submitted as part of the LBC and Planning Submission and is not intended for use by any other person or for any other purpose.

Notes -

JANE JONES-WARNER
ASSOCIATES

Unit 78
Chichester Enterprise Centre
Terminus Road
Chichester
West Sussex
PO19 8TX

RIBA Chartered Practice

T : 01243 767151
E : mail@janejoneswarner.com
W: www.janejoneswarner.com

Revisions

Rev	Description	Date	Drawn

Project:
Magnolia House, Havant

Drawing Title:
Existing Overall Sections

Scale: 1:50 @ A2

Issue Date: 21/10/2021

Drawing No. 692/SU 300

Revision. -

Drawn By: AH