NOTE:

DO NOT SCALE IF IN DOUBT ASK!

ALL DIMENSIONS AND LEVELS MUST BE VERIFIED ON SITE PRIOR TO COMMENCEMENT AND ANY DISCREPANCIES NOTIFIED.

THIS DRAWING TO BE READ IN CONJUNCTION WITH RELEVANT SPECIALIST DRAWINGS, DETAILS AND SPECIFICATIONS.

REFER TO GENERAL ARRANGEMENTS PLANS FOR SETTING OUT AND LOCATION.

REFER TO BUILDING REGULATION AND NBS SPECIFICATION (LATEST REVISION) FOR FULL DETAILS AND SPECIFICATION.

FOR ALL STRUCTURAL DETAILS REFER TO STRUCTURAL ENGINEERS DRAWINGS AND SPECIFICATION.

FOR ALL SERVICES REFER TO M & E ENGINEERS DRAWINGS AND SPECIFICATION.

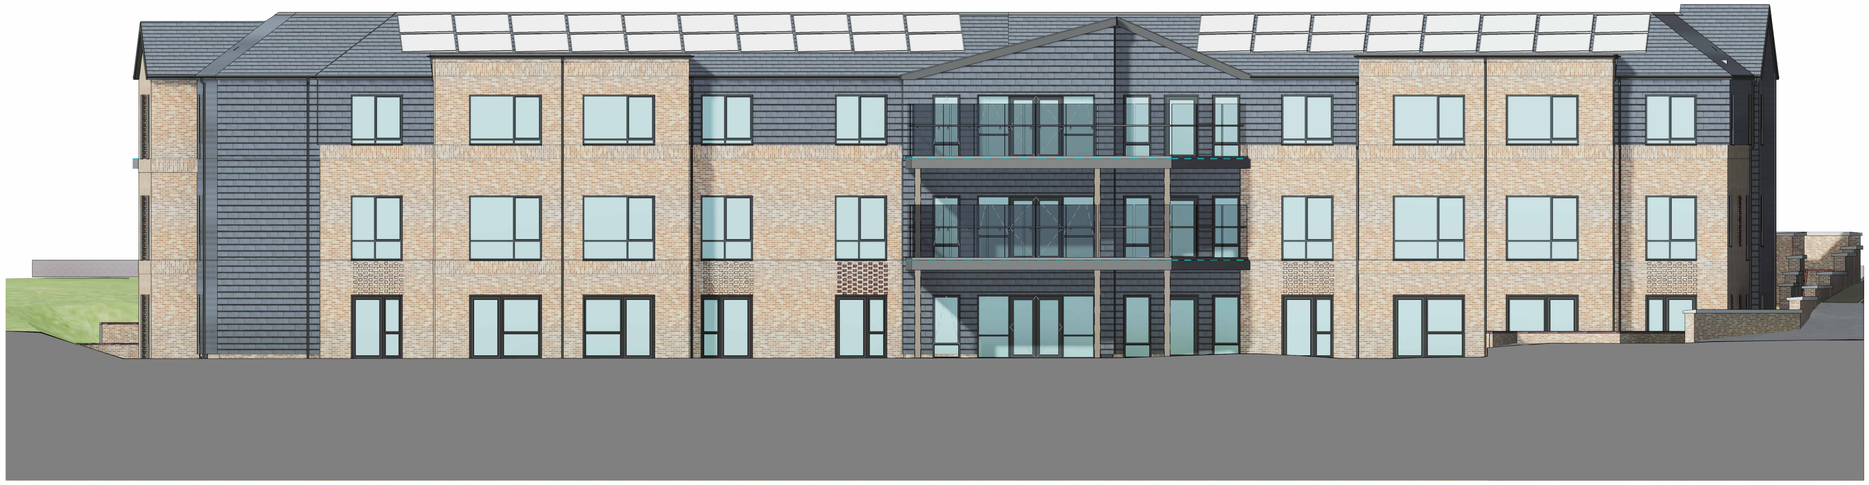

1 **SOUTH ELEVATION**
1 : 100

2 **SOUTH ELEVATION**
1 : 100

Rev.	Description	Author	Checked	Date
P2	ISSUE FOR NMA/CONDITIONS	AK	MVH	11.12.24
P1	ISSUE FOR NMA	AK	MVH	08.07.24

PRELIMINARY

CARLESS + ADAMS
01628 665131 enquiries@carless-adams.co.uk
carless-adams.co.uk

Design the best, to live the best

Client: ANAVO DEVELOPMENTS LIMITED

Project: HAVANT CARE HOME
BARTONS ROAD, HAVANT, HAMPSHIRE PO9 5FH

Title: ELEVATIONS SHEET 03 OF 4

CAP no.: A

scale	author	chk'd	date	sheet size
1 : 100	AK	MVH	09/01/22	A1

project.	org.	zone.	level.	type.	role.	class.	num.	status.	rev.
1014							204	P	P2

0 1 2 3 4 5 10 20
Scale 1:100 (m)

For construction purposes dimensions shall not be scaled & figured dimensions must be verified on site before work commences.
This drawing is Copyright ©

11/12/2024 15:55:05