



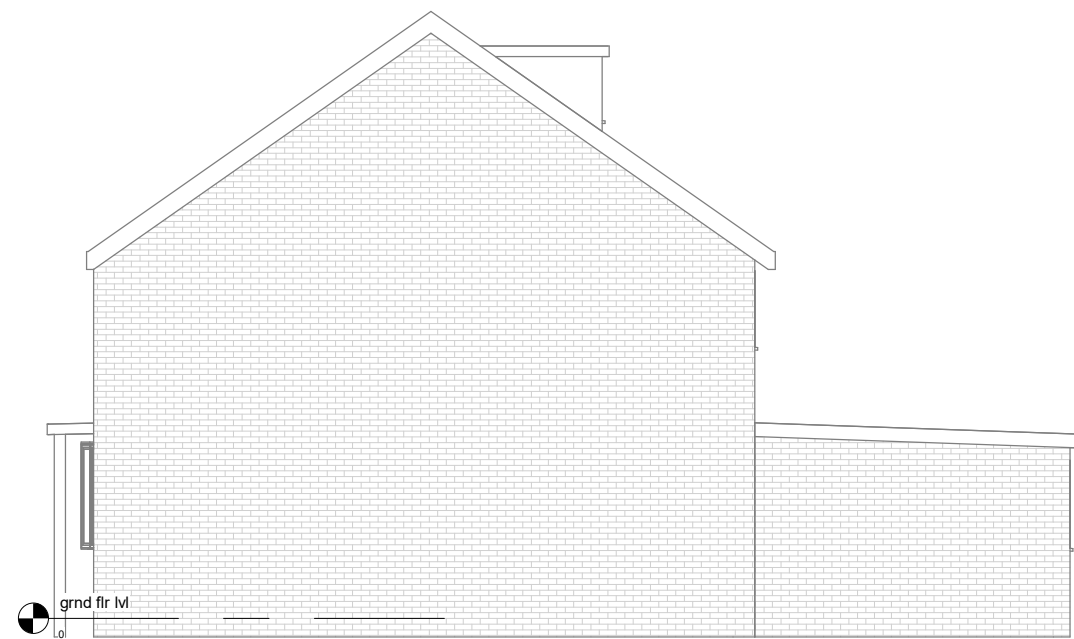


Existing Elevation-Right side

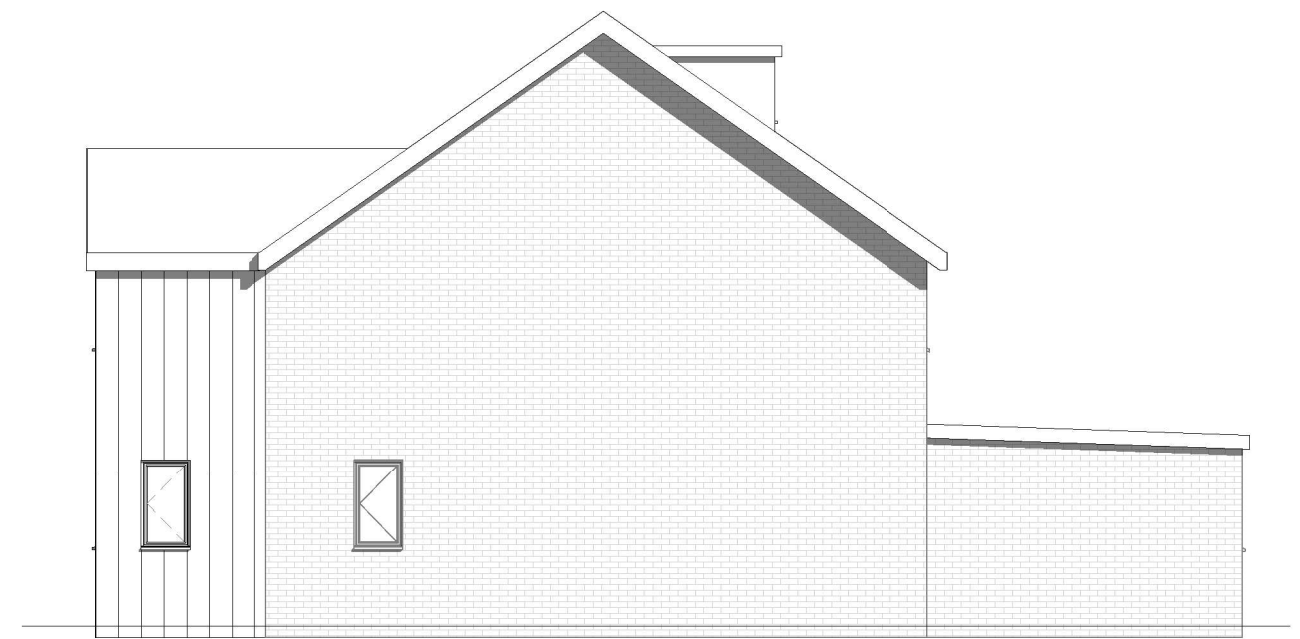

Proposed Elevation-Right side



Existing Elevation-Left side

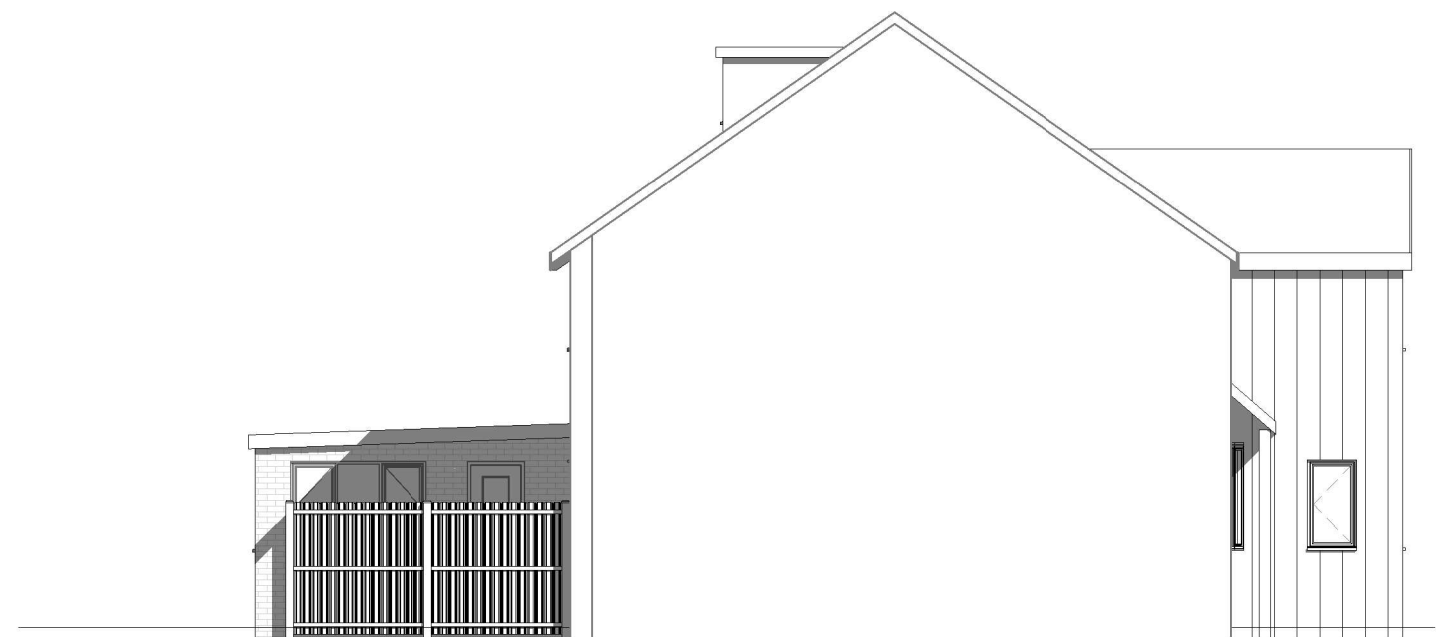

Proposed Elevation-Left side

1:500		50
1:200		20
1:100		10
1:50		5