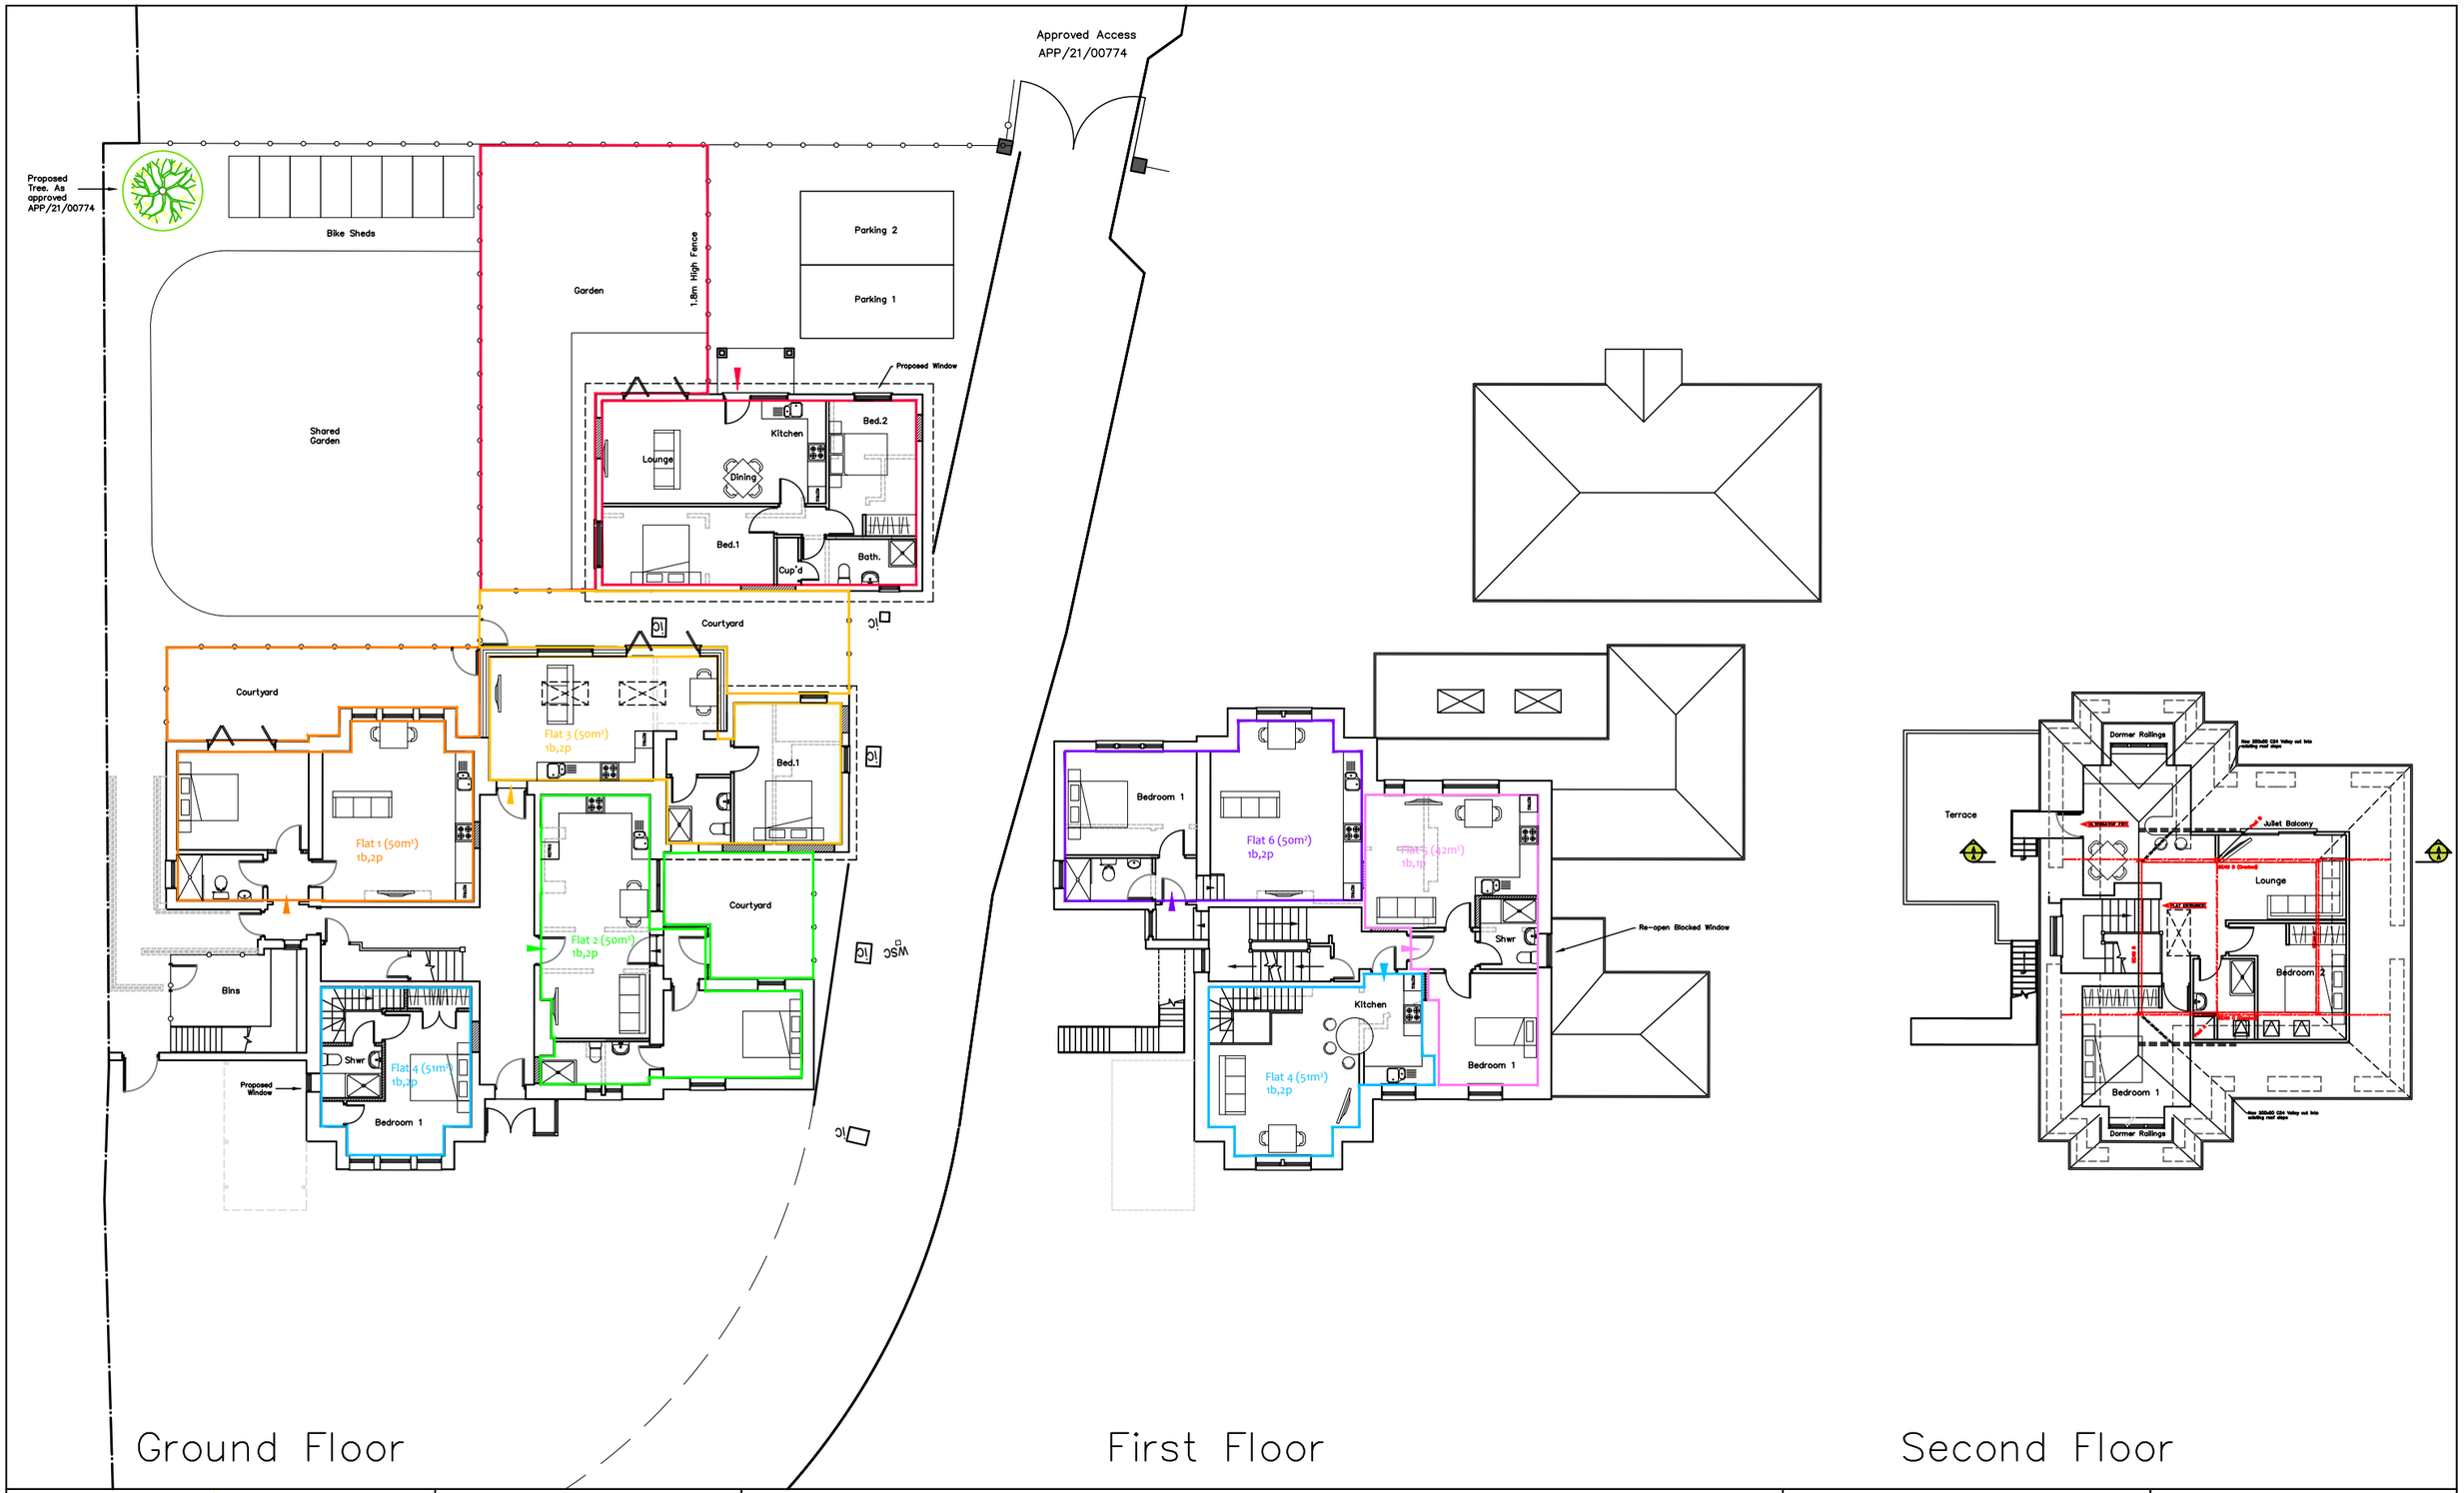

CAAD

Critchley Architecture And Design Ltd.
Contact: 02392 474 919 | info@caad.online
The Old Brewery,15E South Street, Havant, PO9 1BU

N

Proposed Floor Plans

Revisions

a) Title Update/19.05.2021/SAR
b) Client Revisions/23.02.2022/LNR
c) Minor Revisions/28.02.2022/LNR
d) Minor Revisions/08.03.2022/LNR
e) Dormer Revisions/25.05.2022/LNR
f) Client Revisions/28.06.2022/LNR
g) Planning updates/29.09.2022/SAR

34 Havant Road,
Emsworth,
Hampshire,
PO10 7JG

Scale A1=1:100, A3=1:200
Drawn By KAD/JHL/SAR
Date 20/12/2021

21020–430G

20m 40m 60m 80m