

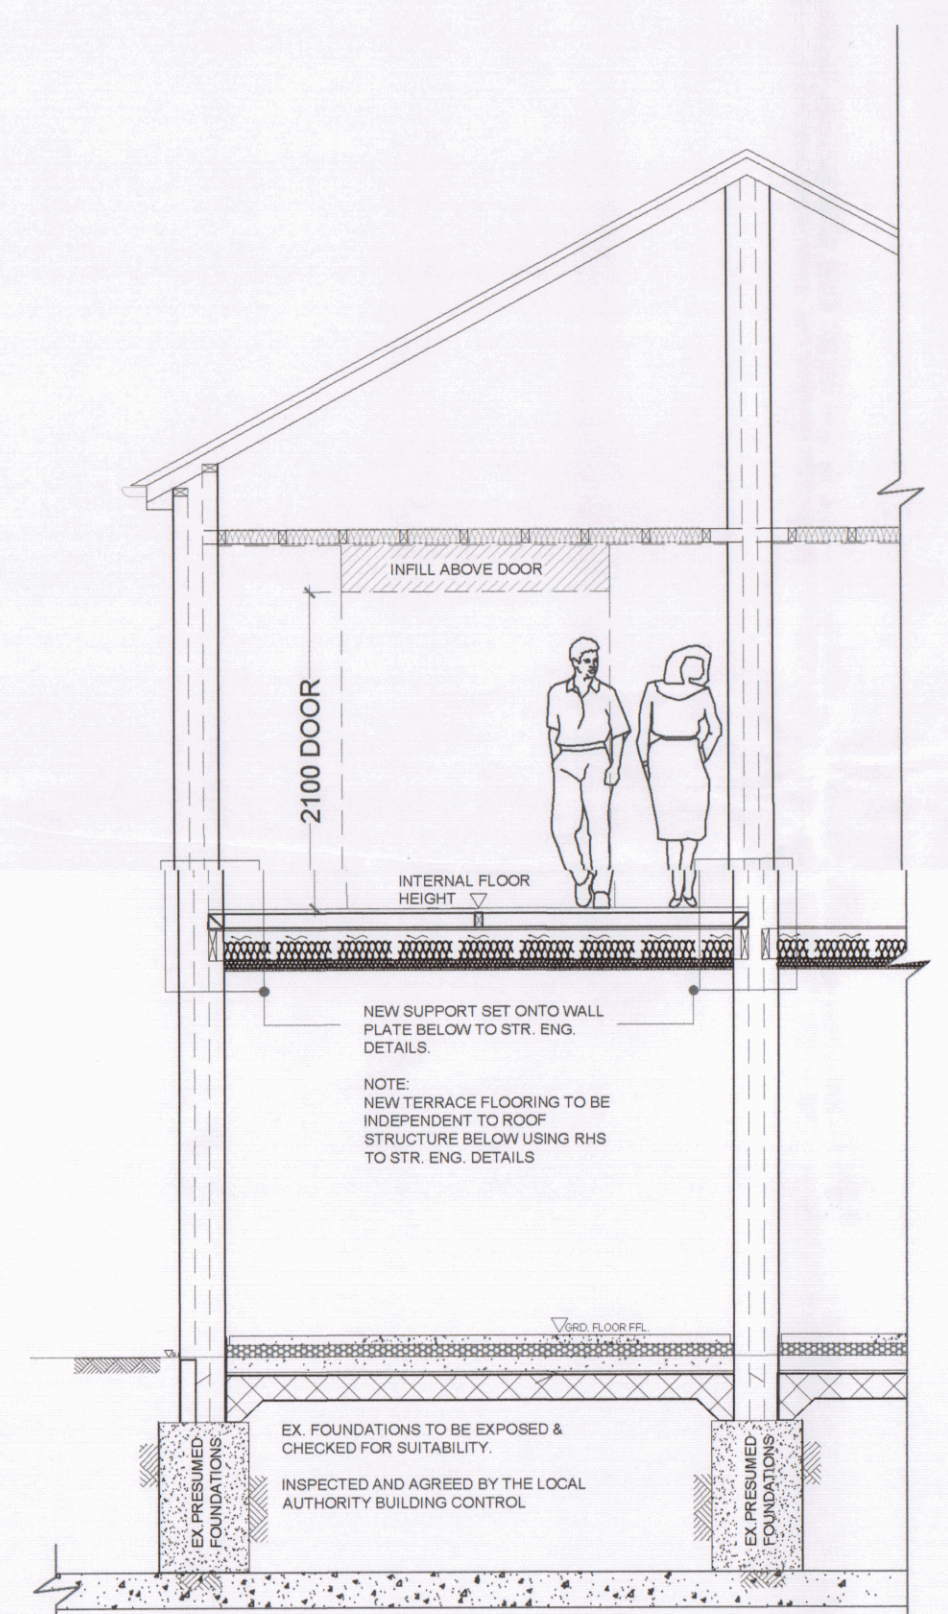
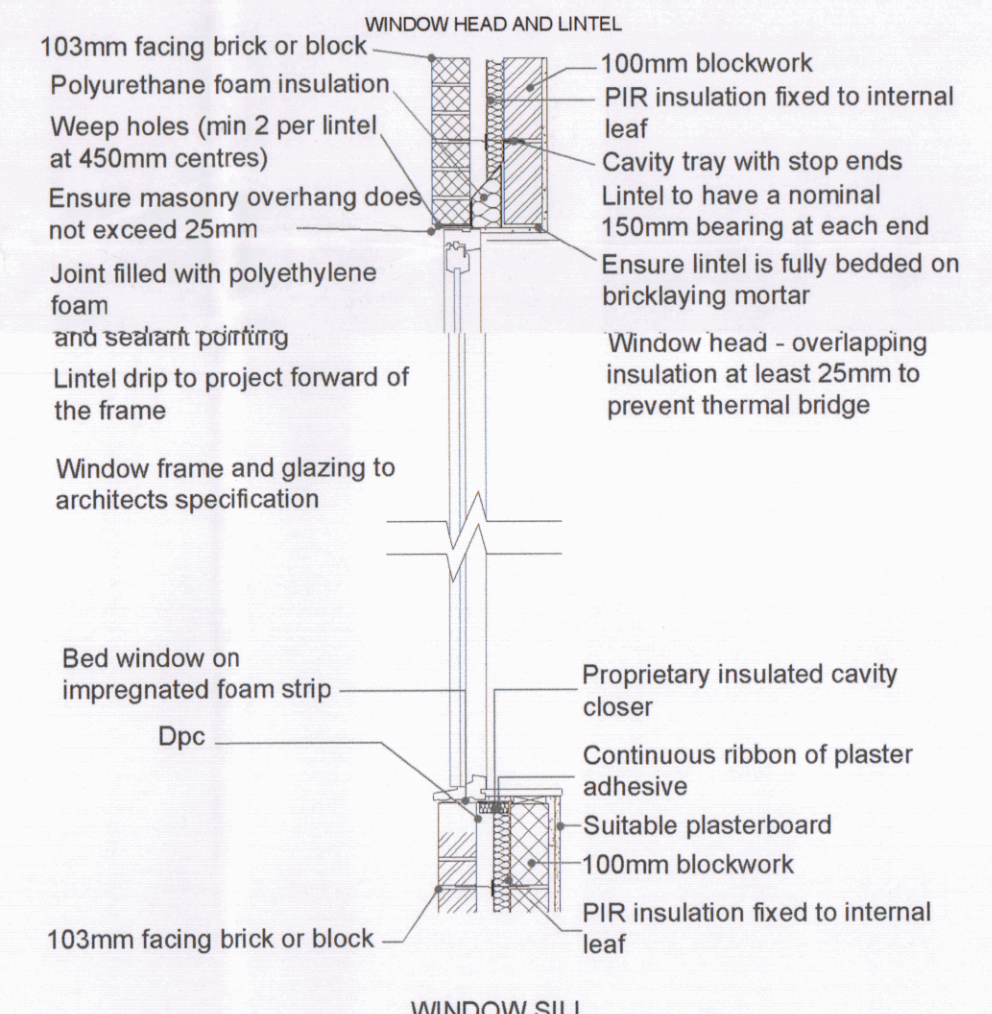
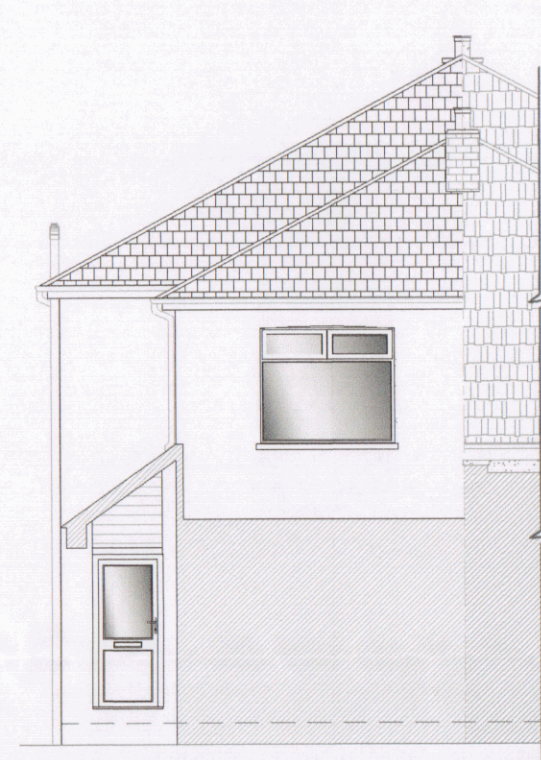
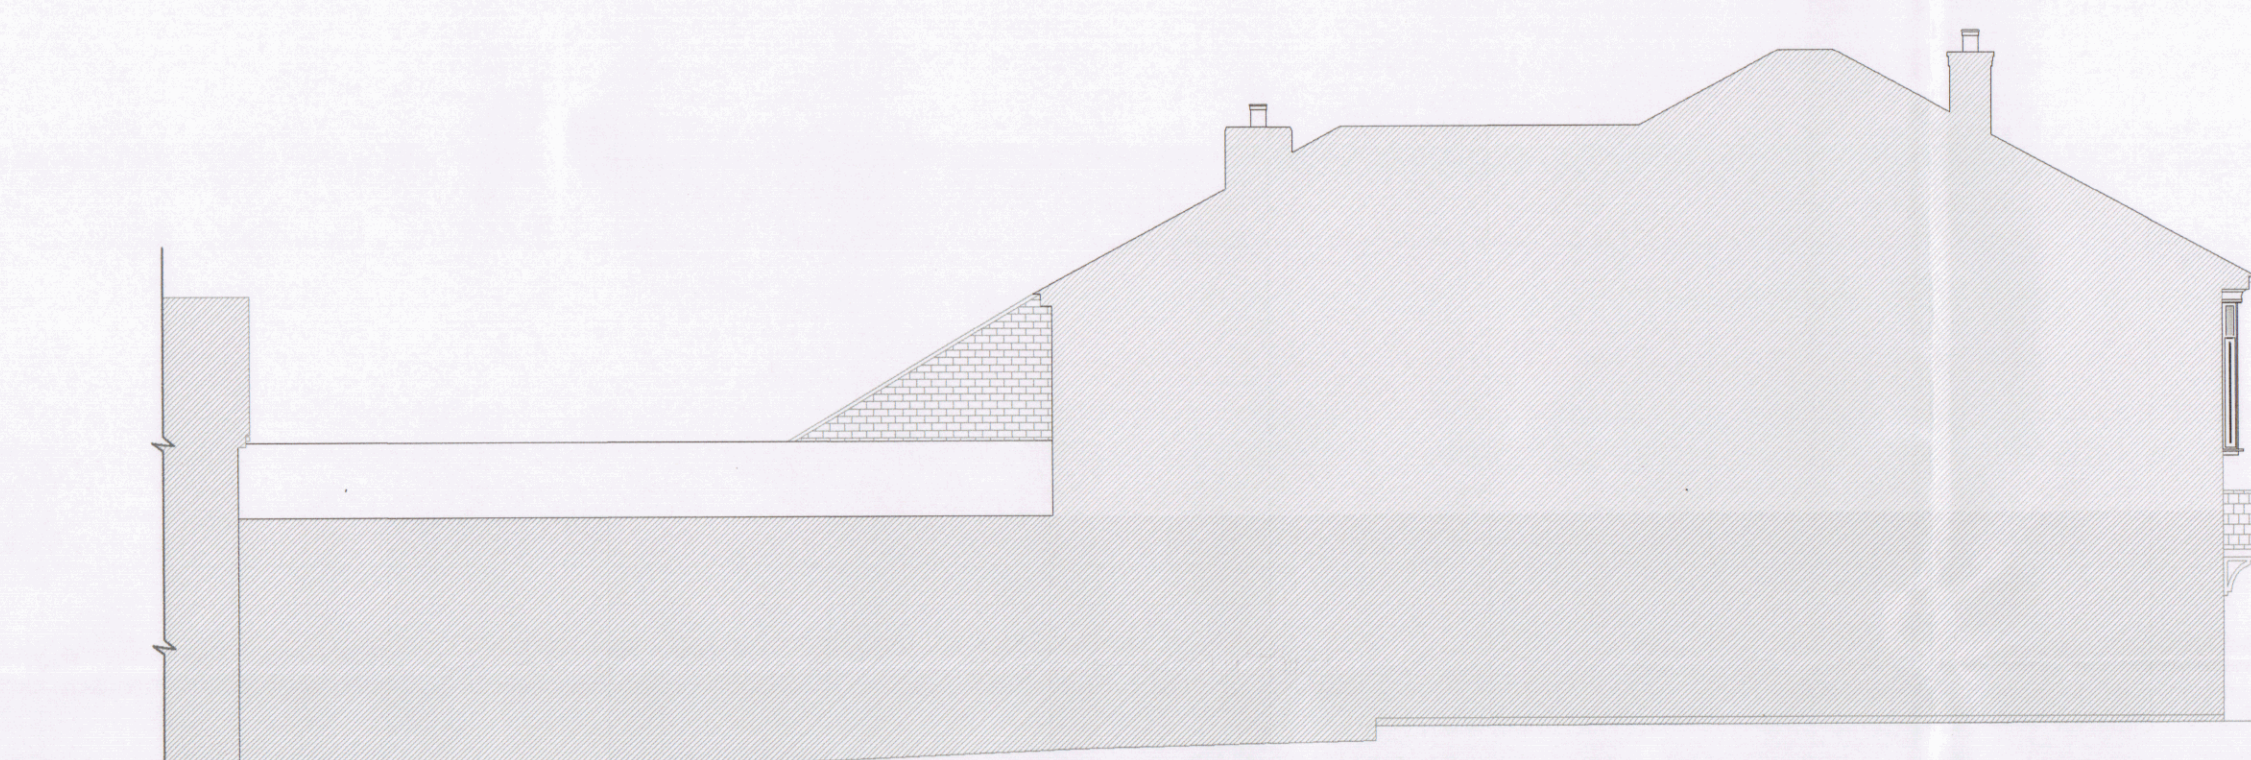
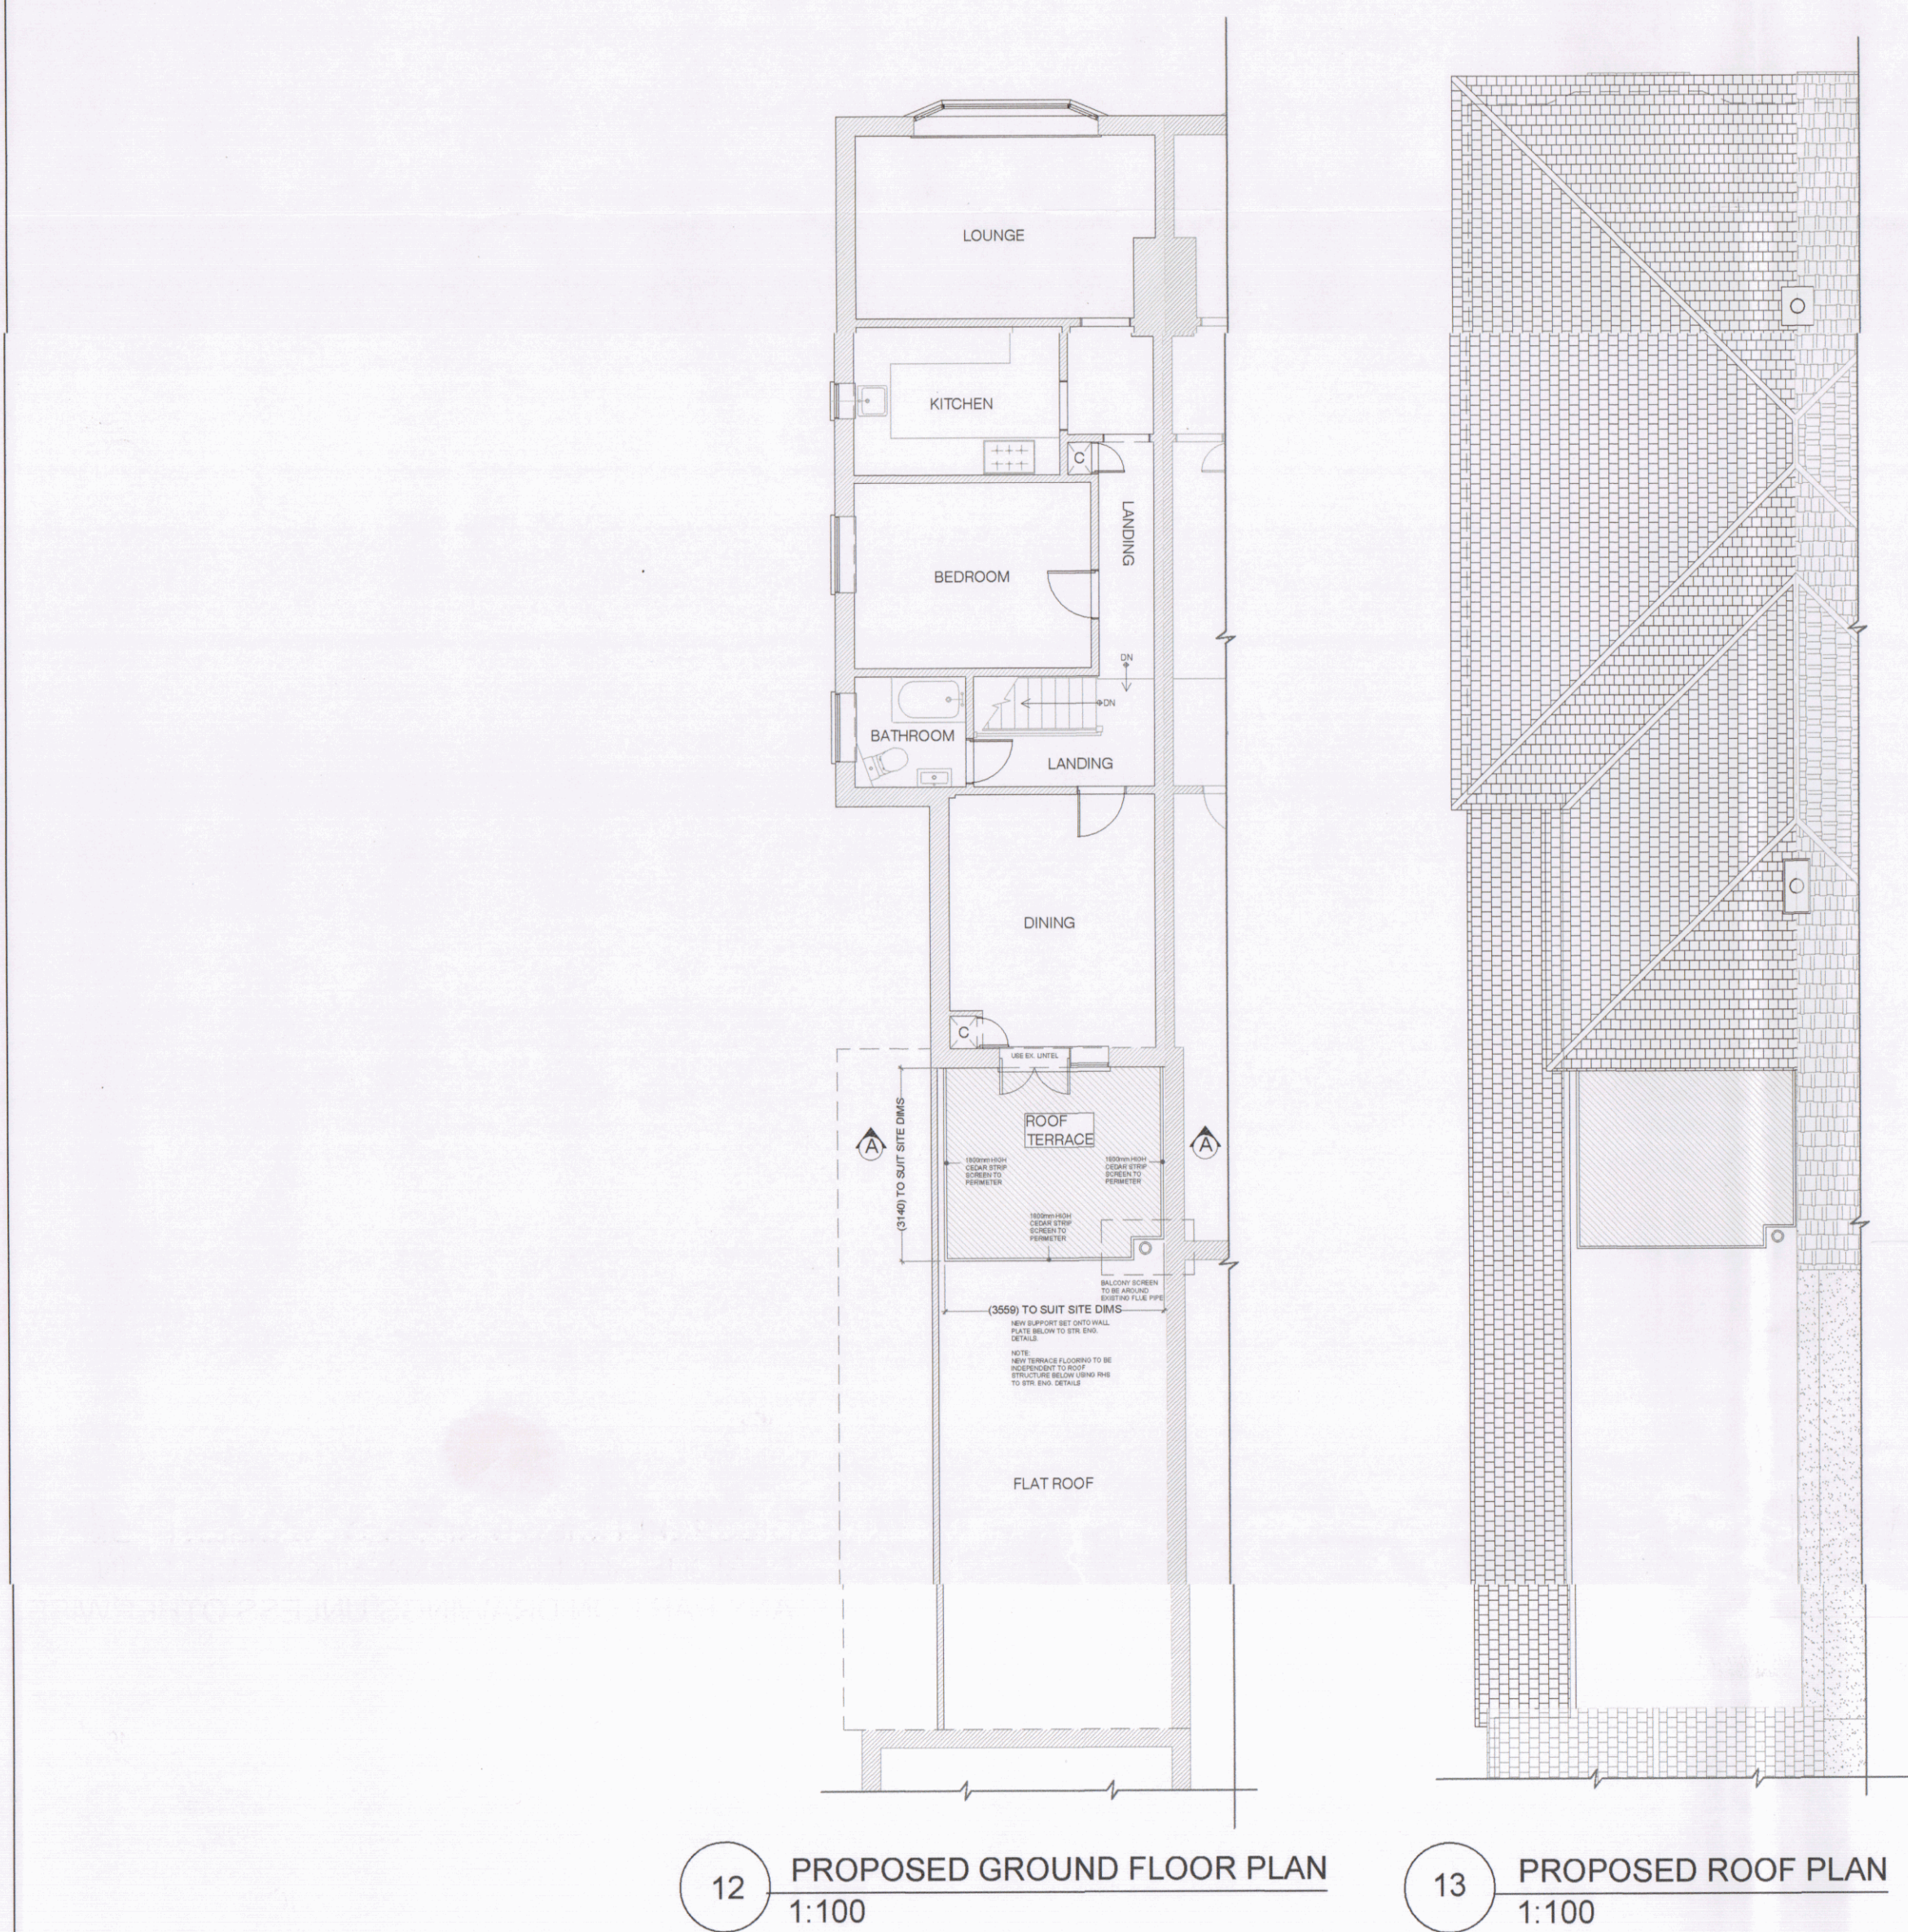
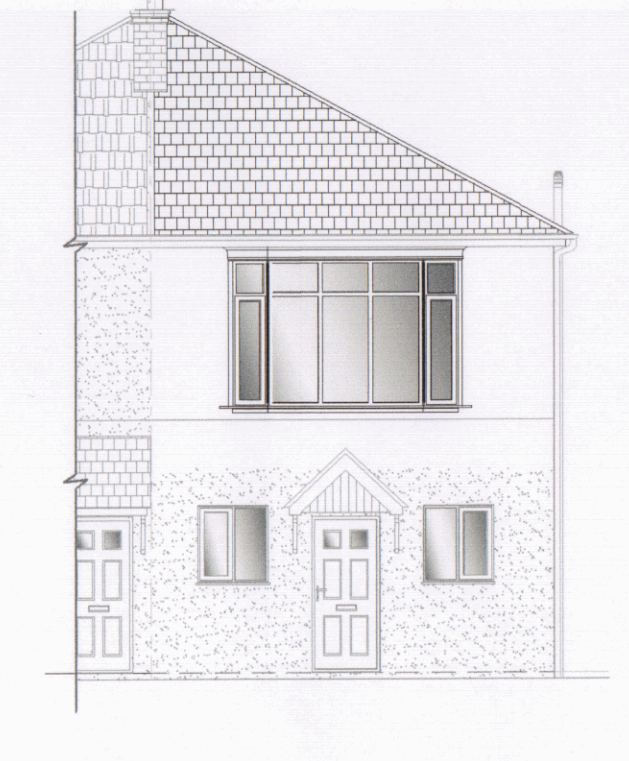
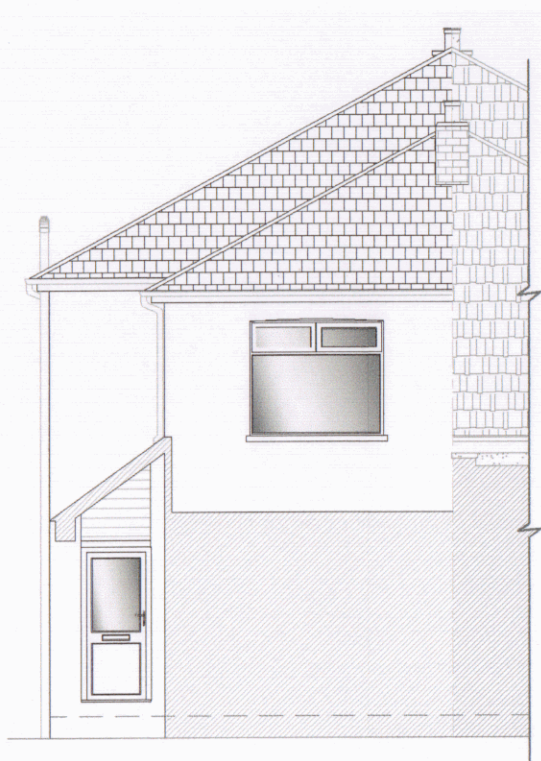
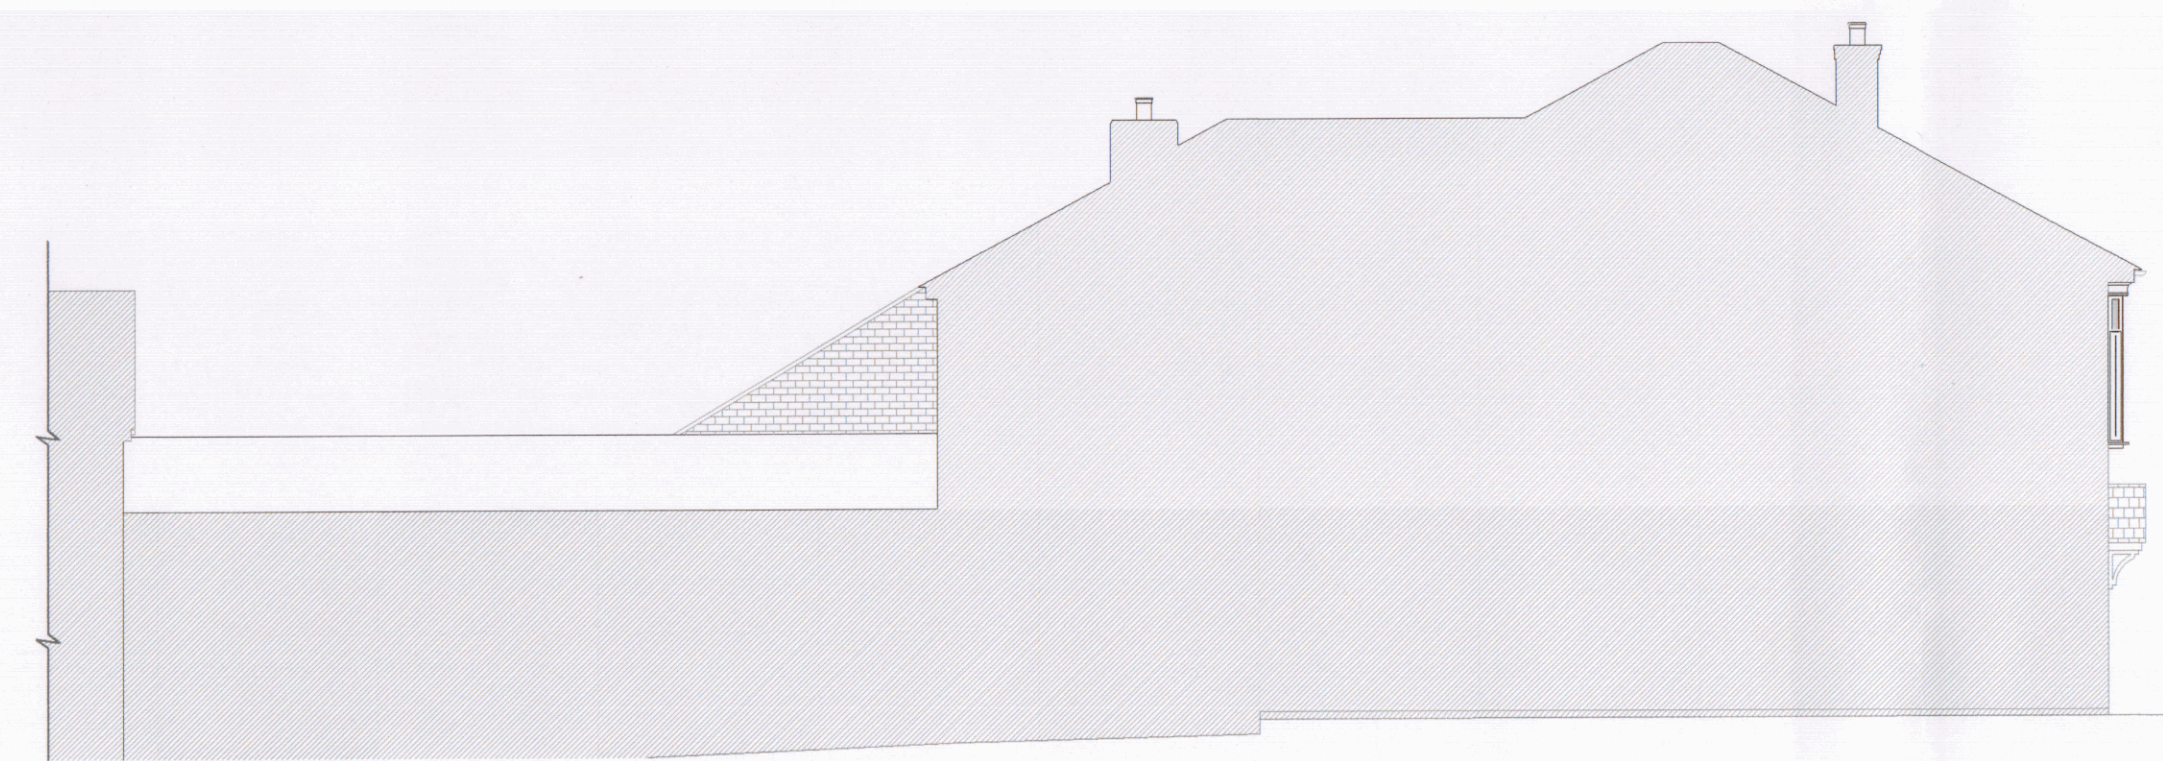


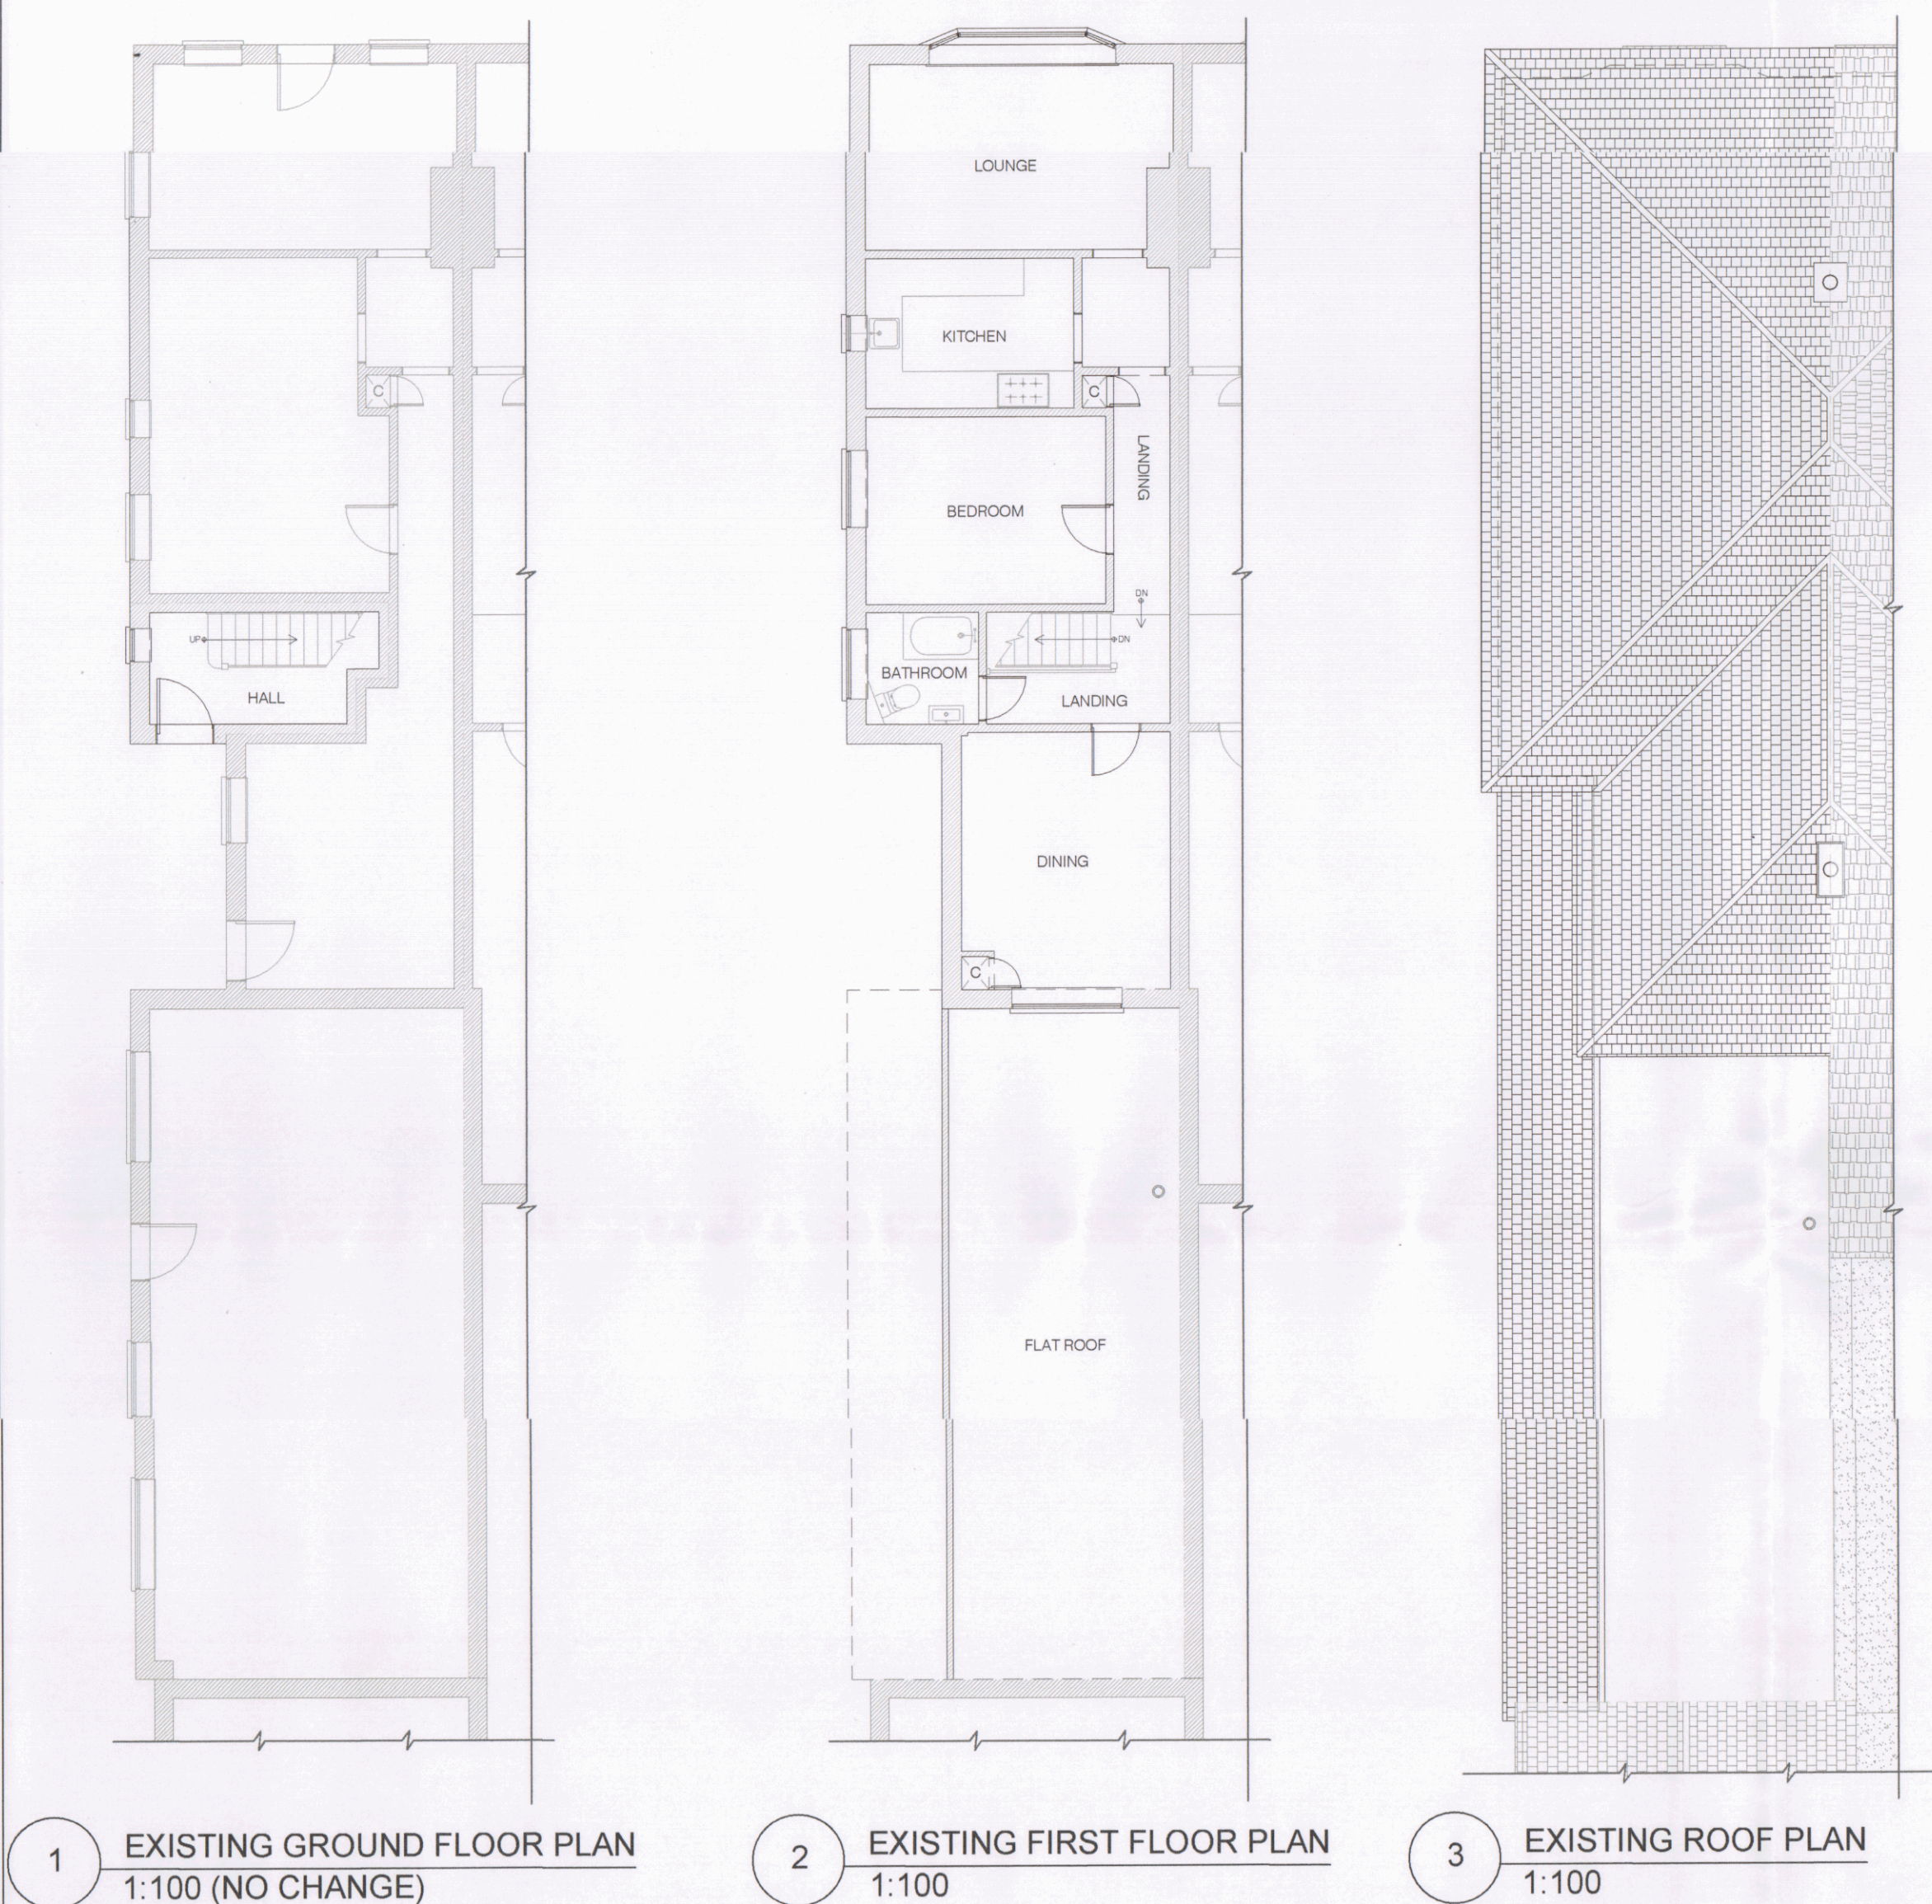

NOTE:
DRAWING:ELLIS_01A TO BE USED IN
CONJUNCTION WITH ASSOCIATED
BUILDING REGULATIONS NOTES
ELLIS/BRN.
DIRECTIONAL NORTH ARROW
SHOWN ON BLOCK & LOCATION
PLANS ELLIS/BLP.

DETAILS AND DIMENSIONS OF ALL LEVELS OF
PROPOSED
PLANS TO BE CHECKED ON SITE BY
APPOINTED CONTRACTOR PRIOR TO ANY
COMMENCEMENT/ORDERING OF MATERIALS
OF WORK. ANY QUERIES, VARIATIONS OR
DISCREPANCIES DIRECTED TO CLIENT - DM
DESIGNS ACCEPTS NO RESPONSIBILITY IN
ANY PART ON DRAWINGS UNLESS OTHERWISE
AGREED PRIOR.

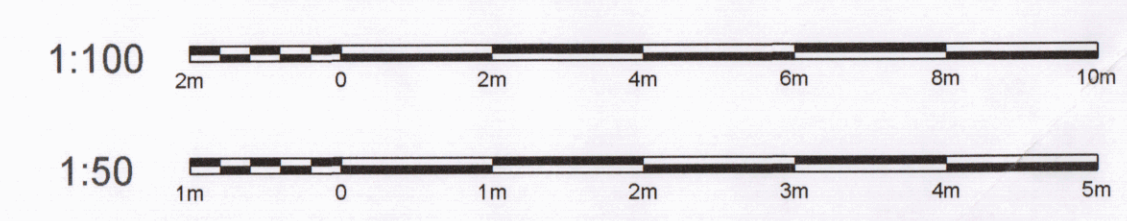

BRN 1 DENOTES ATTACHED BUILDING REGULATION NOTES
1 DENOTES ITEM No.

MODIFICATIONS	ISSUE:
TITLE	
BALCONY CREATION TO FIRST FLOOR	

CUSTOMER
20A STAKES HILL ROAD, WATERLOOVILLE,
PO7 5LX

DRAWING NO:	ELLIS 01A	1 OF 1
SCALE:		VARIES:
DATE:		31.10.2022
REVISION:	A	A0