


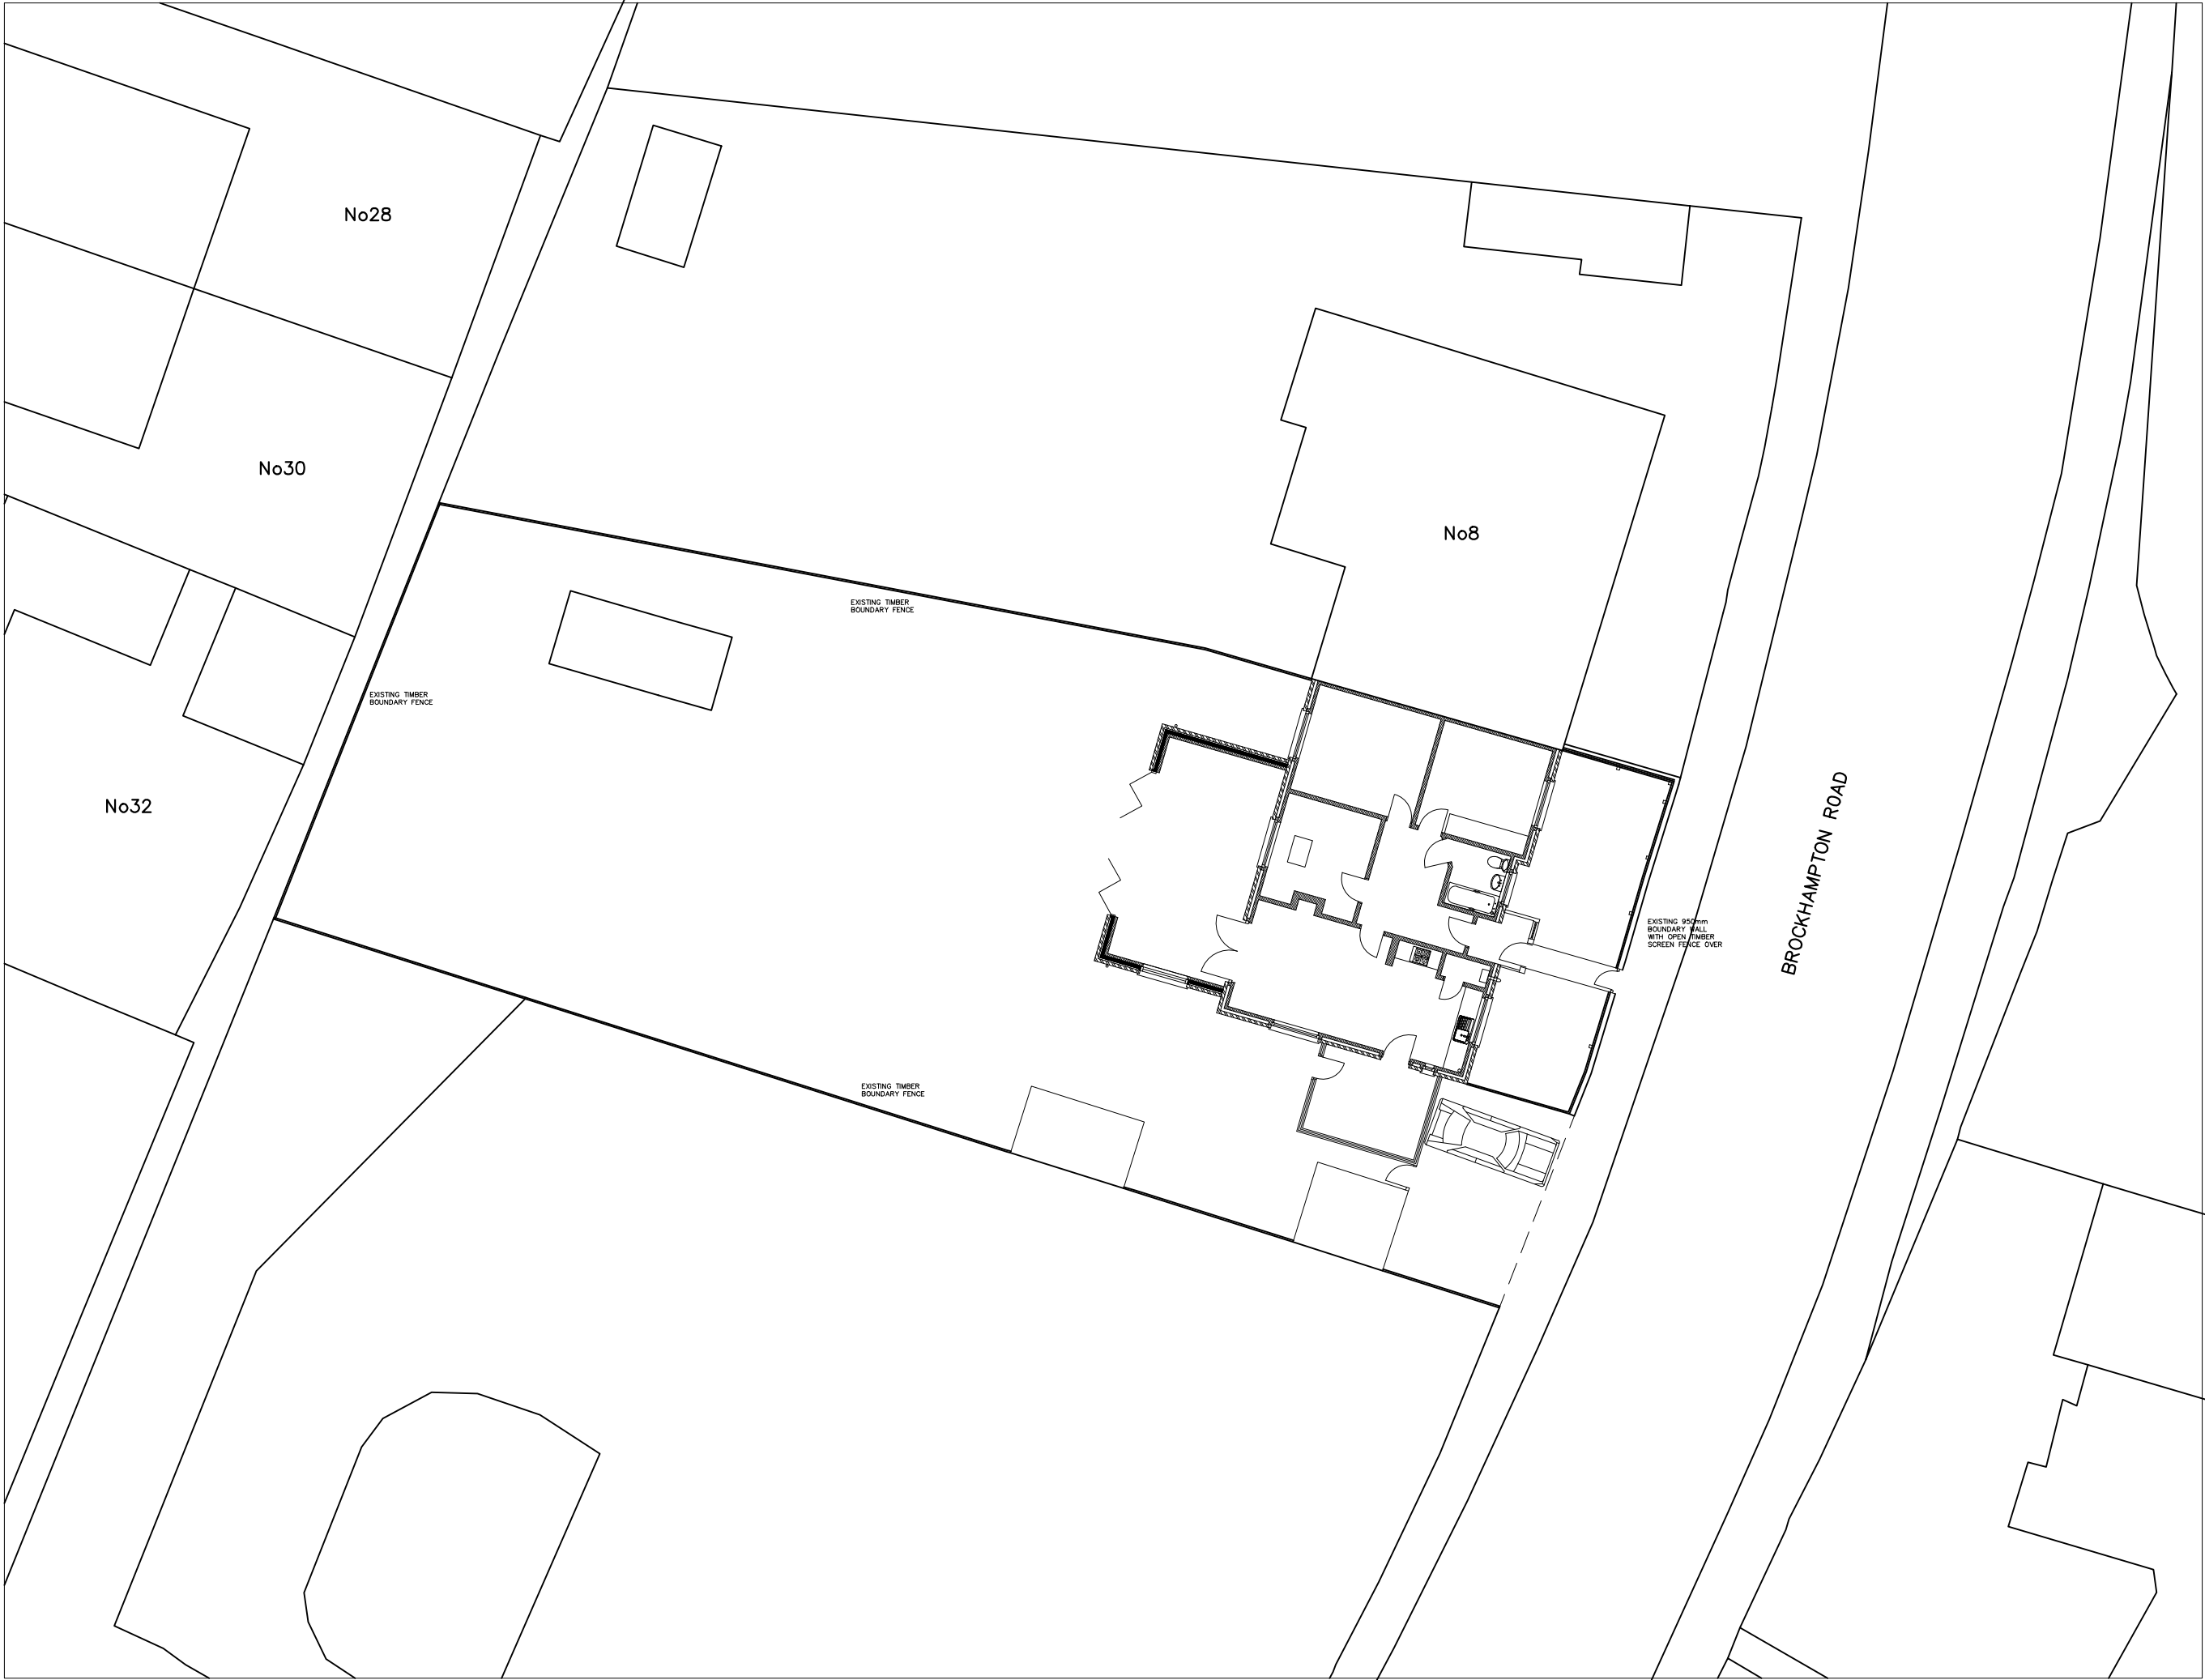

NOTES

DO NOT SCALE DIMENSIONS FROM THIS DRAWING. VERIFY ALL DIMENSIONS ON SITE. DRAWING SHOULD BE READ IN CONJUNCTION WITH OTHER INFORMATION FROM OTHER DESIGN CONSULTANTS AND CONTRACTORS. DIMENSIONS STATED ARE PRELIMINARY AND RELEVANT ONLY AS CONCEPT DESIGN STAGE INFORMATION.

ALL DRAWINGS IN DIGITAL FORMAT ARE FOR REFERENCE ONLY. PAPER COPIES AVAILABLE ON REQUEST.

Client

MR AND MRS T WILLIAMS
10 BROCKHAMPTON ROAD
FAREHAM PO9 1NU

Project

PROPOSED
SINGLE STOREY REAR EXTENSION
SCHEME PROPOSAL

Title

PROPOSED
BLOCK PLAN

PROJECT	DRAWING	amd
2362	100.002	
scale	date	drawn
1:100 @ A1	12 22	TJS

TIM SAGE
CHARTERED
ARCHITECT
LIMITED

12 Sussex Place
Southsea PO5 3EZ
t: 023 9282 7386
m: 07773 187 010
e: timsage@tiscali.co.uk

