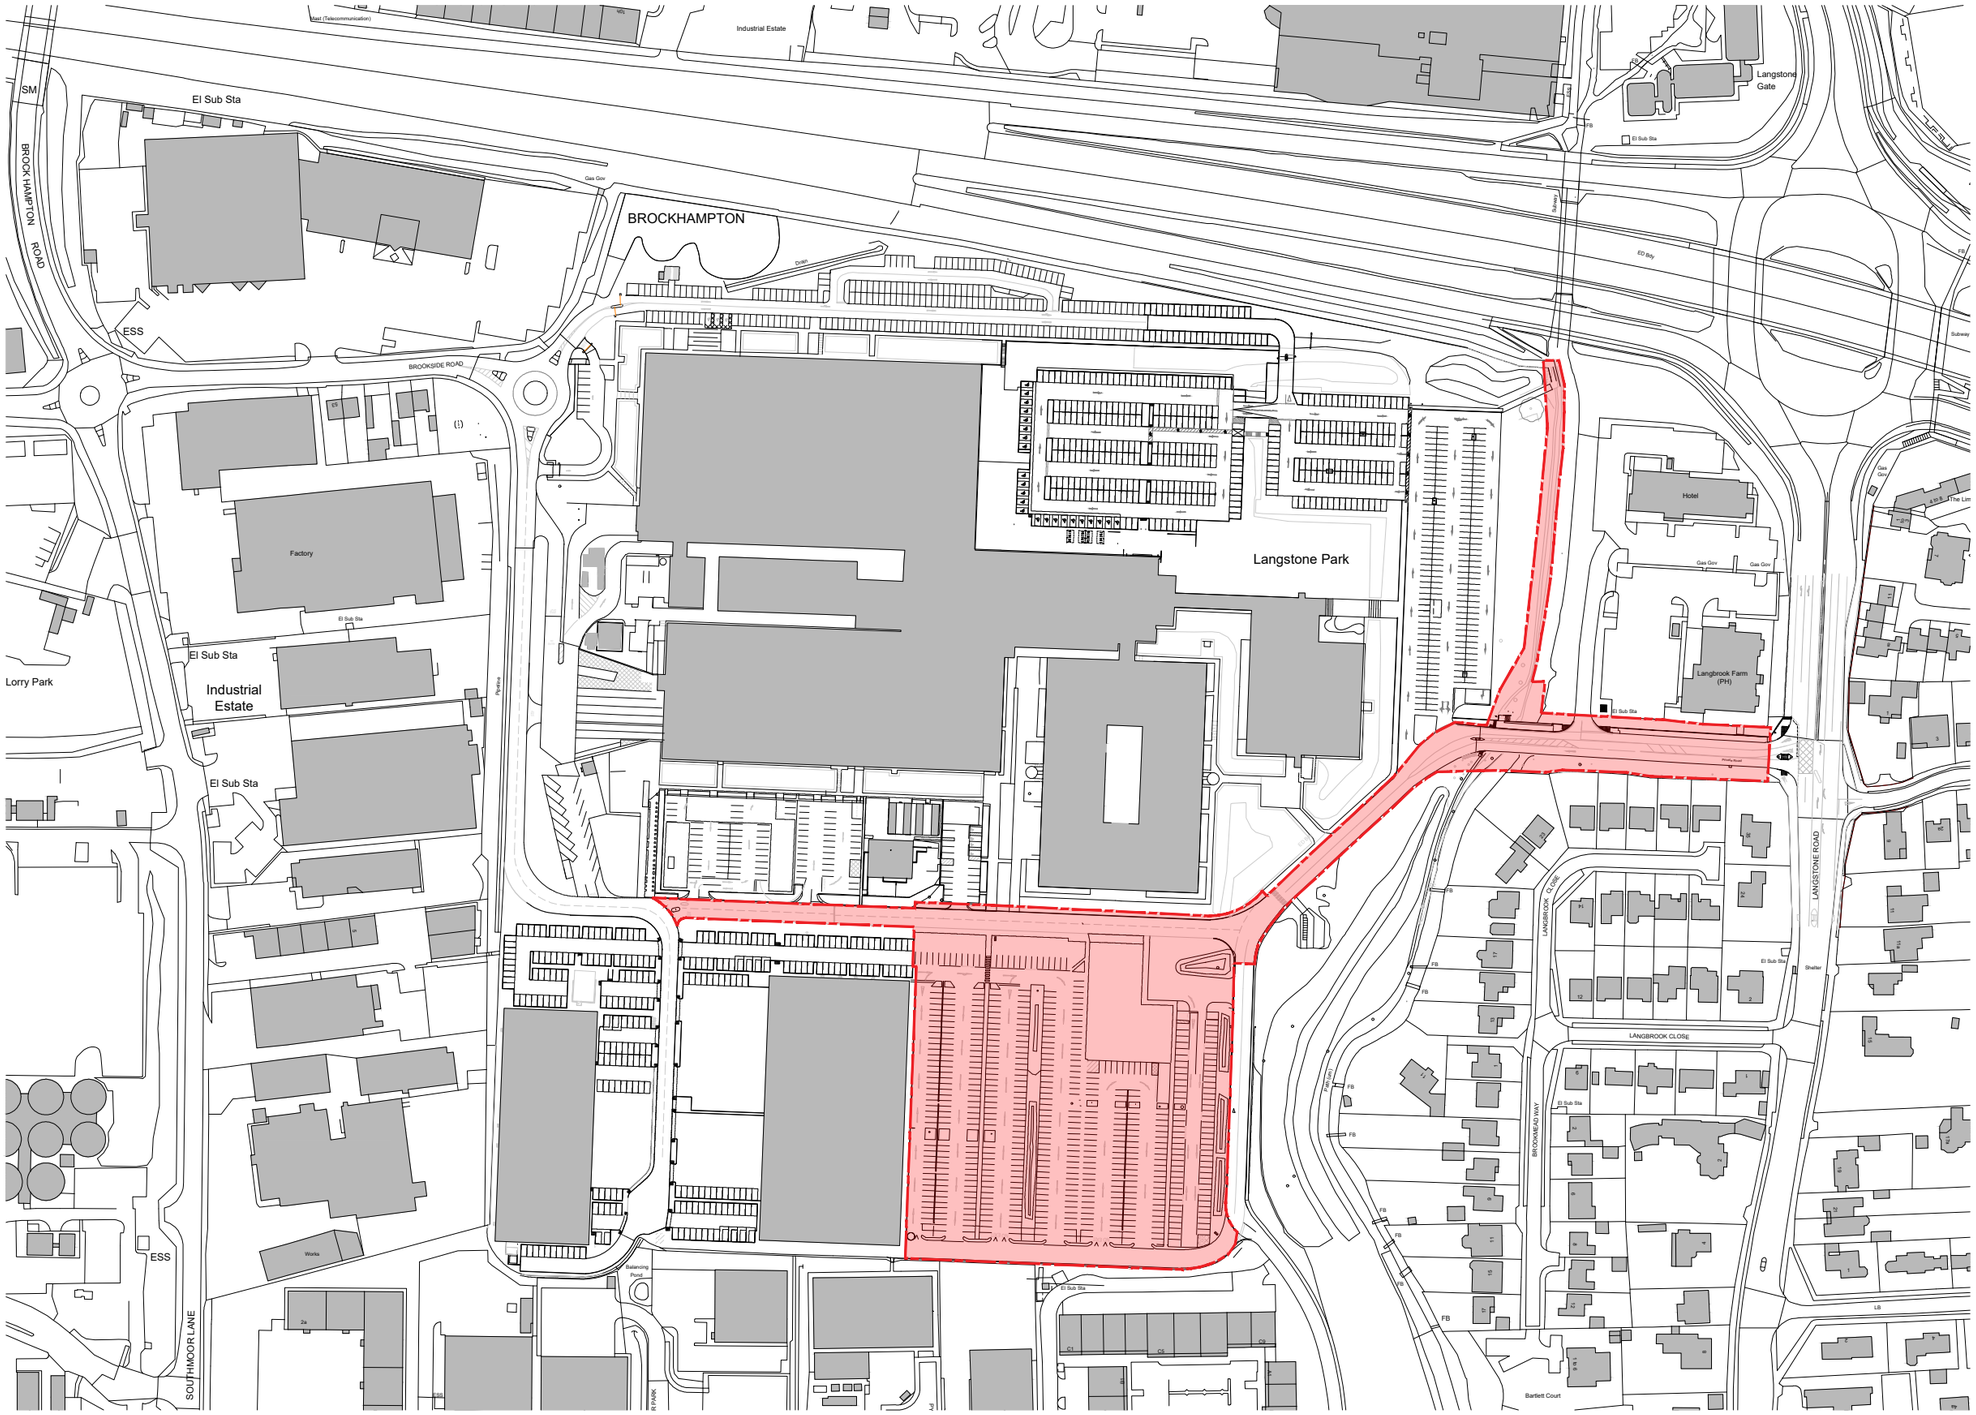

KEY

Phase 2 RMA boundar

Existing Buildings

0 50 100 150 200 250m

Scale 1:2500

N

ffices
king
ndon
lton Keynes
rsaw

Architecture
Planning
Master Planning
Urban Design
Interiors
Landscape

12 Warren Yard,
Warren Park,
Milton Keynes,
MK12 5NW
01908 305 246

info@prc-group.com
www.prc-group.com

Revisions: Drawn/Chkd: Date:

© Figured dimensions only are to be used. All dimensions to be checked onsite. Differences between drawings and between drawings and specification or bills of quantites to be reported to the PRC Group. The copyright of the drawings and designs contained therein remains vested in the PRC Group

Client:
XLB LLP

Project:
LANGSTONE PHASE 2

Drawing Title:
PHASE 2 SITE LOCATION PLAN

Scale @ A3:	Checked by :		Date :
1:2500			JAN 24
Job No:	Stage :	Drawing No :	Rev :
11629	PL	001	*

Construction ☐ Preliminary ☐ Information ☐
Approval ☐ Tender ☐

PRC Architecture & Planning