JOB No. CMS2798

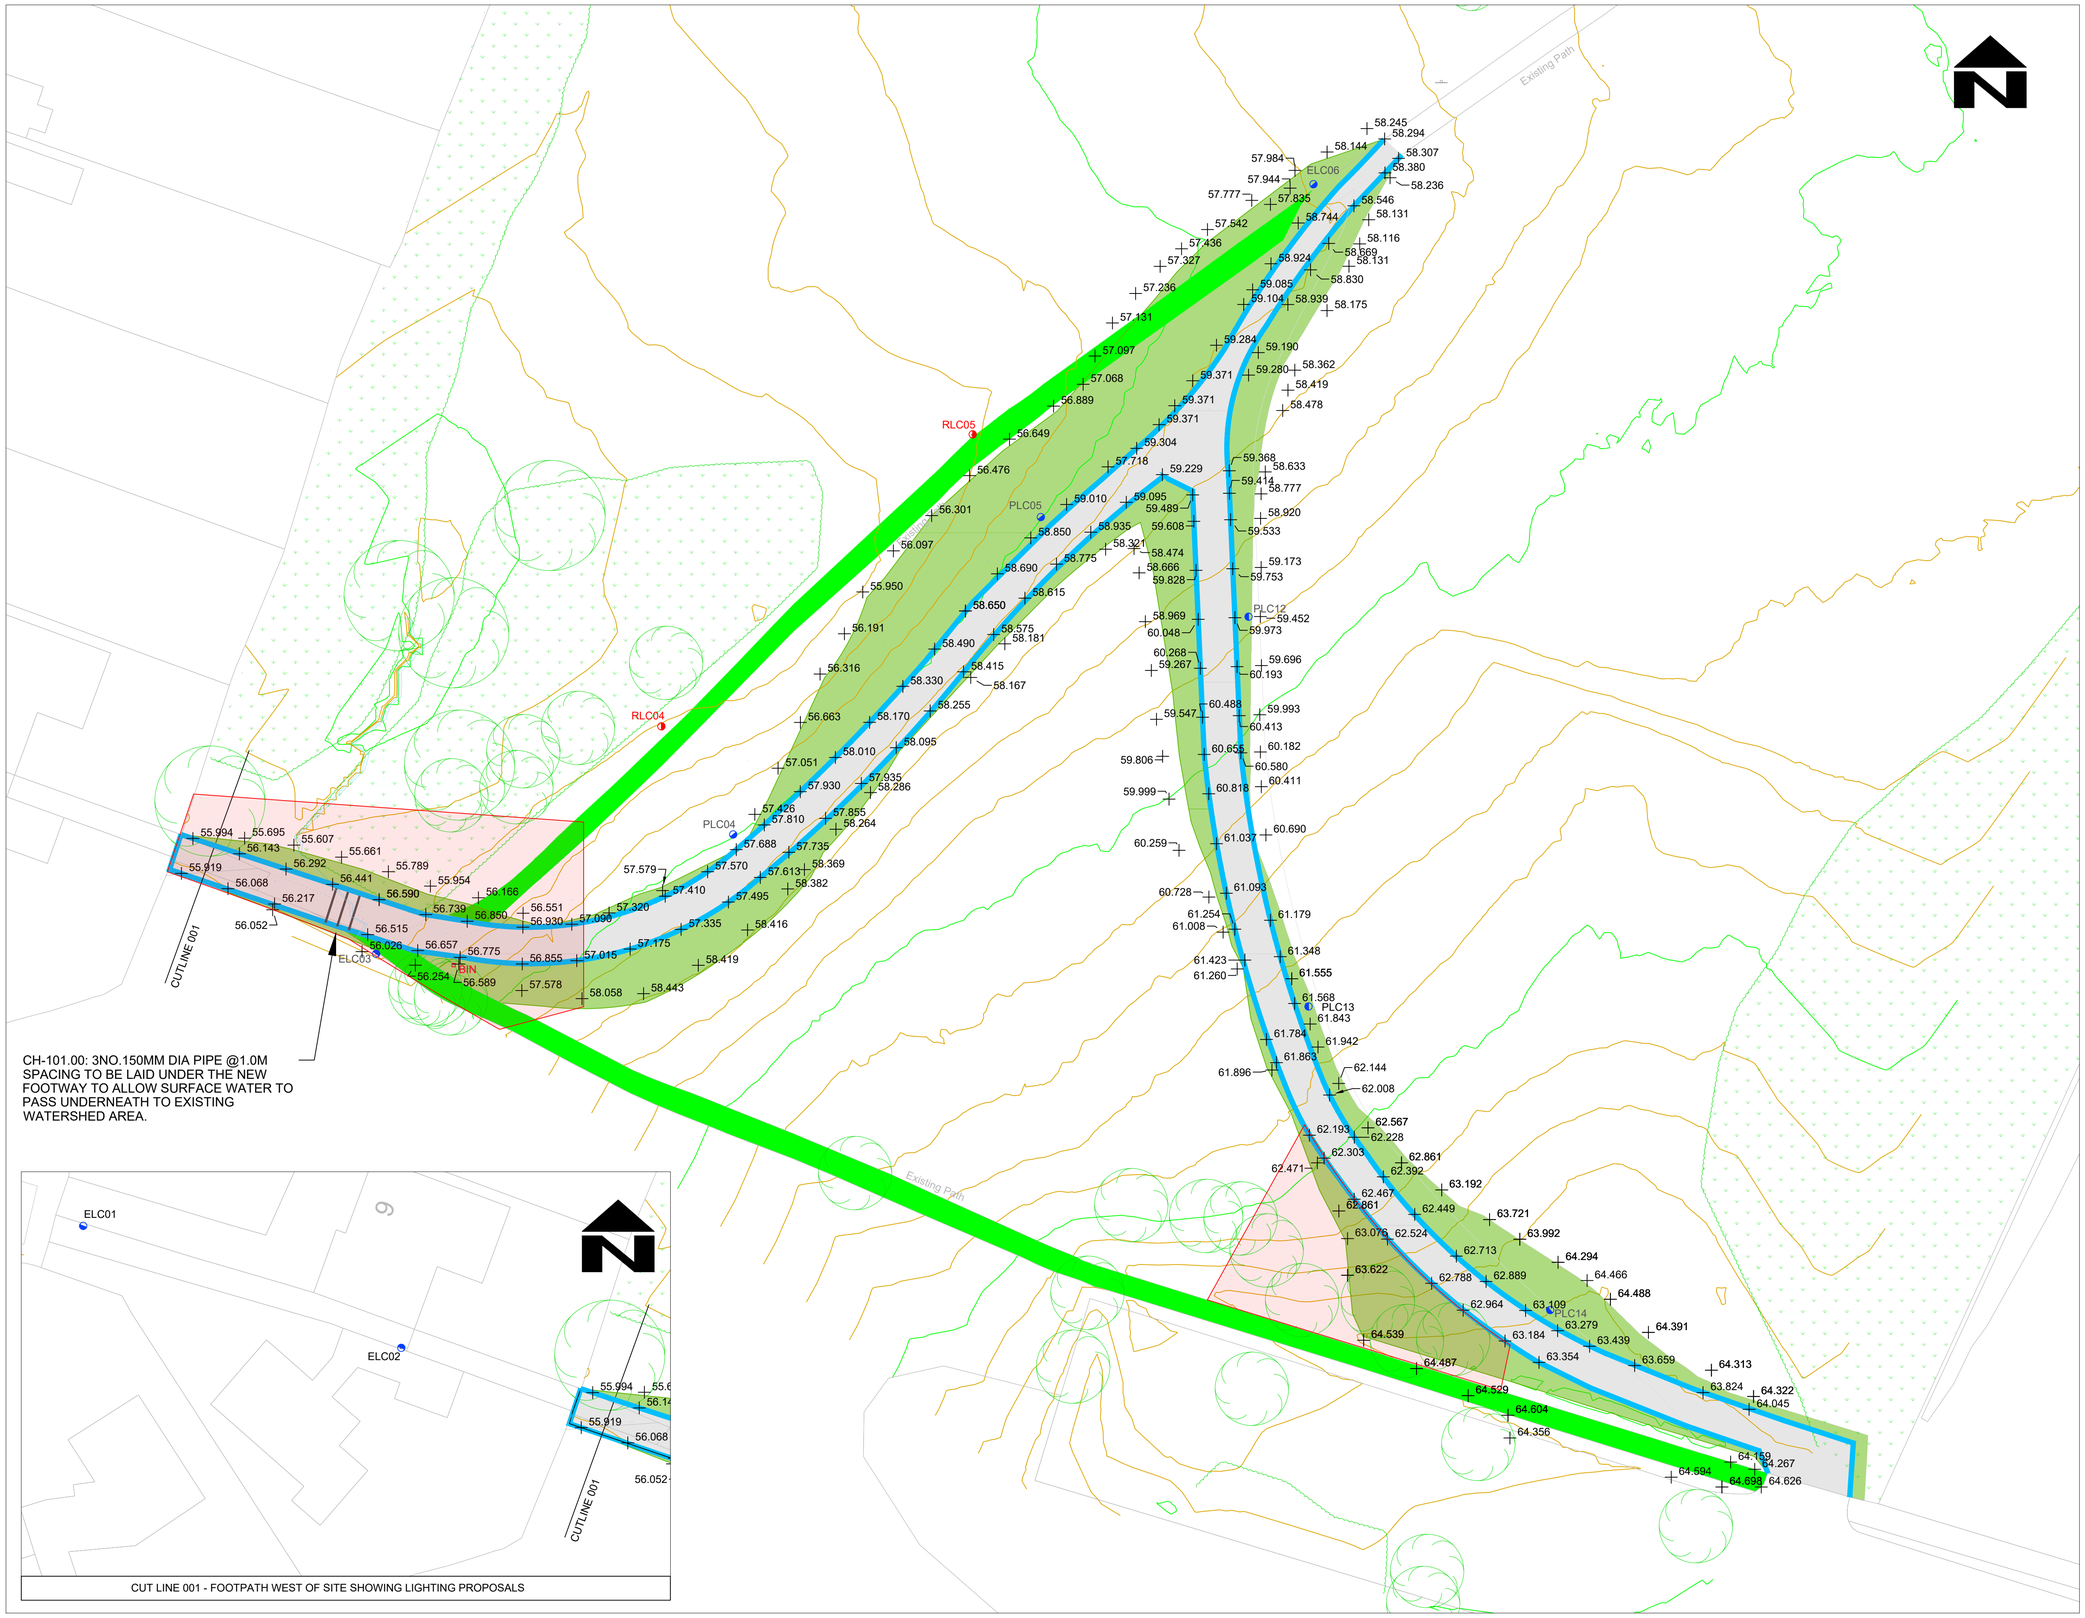

CUT LINE 001 - FOOTPATH WEST OF SITE SHOWING LIGHTING PROPOSALS

NOTES

1. CONTRACTORS RESPONSIBILITY TO PRINT TO CORRECT SCALE
2. ALL DIMENSIONS ARE IN METRES UNLESS OTHERWISE STATED
3. THE CONTRACTOR SHALL BE AWARE OF ALL STATUTORY UNDERTAKERS PLANT THAT MAY BE LOCATED WITHIN THE SITE
4. ALL WORKS TO BE CARRIED OUT IN ACCORDANCE WITH THE SPECIFICATION REFERRED TO IN THE CONTRACT DOCUMENTS AND THE APPROPRIATE STANDARD DETAIL DRAWINGS
5. ANY DISCREPANCIES SHOULD BE REPORTED TO THE OVERSEEING ORGANISATION IMMEDIATELY SO THAT CLARIFICATION CAN BE SOUGHT PRIOR TO THE COMMENCEMENT OF WORK
6. THE NORTH POINT POSITION SHOWN ON THIS DRAWING HAS BEEN LOCATED AS ACCURATELY AS POSSIBLE BUT IS ONLY INDICATIVE OF TRUE NORTH
7. LEVEL DRAWING IS FOR PLANNING APPROVAL

LEGEND

- PROPOSED TYPE 1A FOOTPATH IN ACCORDANCE WITH STANDARD DETAIL DWG:HCC11/C/045/B
- PRECAST CONCRETE EDGING IN ACCORDANCE WITH STANDARD DETAIL DWG:HCC11/C/045/B
- REPROFILED EARTH WORKS, TOP SOIL AND SEEDED
- FOOTPATH REPLACED WITH TOPSOIL, GRASS & SEED
- ELC# EXISTING LIGHTING COLUMN TO REMAIN AND NO. (POSITION IS CENTRE POINT OF CIRCLE)
- PLC# PROPOSED LIGHTING COLUMN AND NO. (POSITION IS CENTRE POINT OF CIRCLE)
- RLC# EXISTING STREET LIGHTING TO BE REMOVED BY LIGHTING CONTRACTOR
- BIN EXISTING LITTER BIN TAKE FROM STORAGE AND INSTALL IN NEW LOCATION
- HAND DIG ONLY WITHIN RPA OF EXISTING TREE ALL WORK WITHIN RPA TO BE SUPERVISED BY ARBORICULTURALIST
- 53.59 PROPOSED LEVELS
- EXISTING TREES
- EXISTING VEGETATION
- SITE CONTOURS

SAFETY, HEALTH AND ENVIRONMENT INFORMATION

Hazards and risks normally associated with the works detailed on this drawing are not specifically noted.

SPECIAL CONSIDERATIONS AND POTENTIAL RISK/HAZARDS SHOWN THUS

FURTHER INFORMATION CONTAINED IN RISK REGISTER WITHIN CONTRACT

Havant BOROUGH COUNCIL

Public Service Plaza
Civic Centre Road
Havant, Hampshire PO9 2AX
Telephone: 023 9244 6019
Email: celt@havant.gov.uk
Internet: www.havant.gov.uk

CELT Civil Engineering & Landscape Team

CLIENT
Hampshire County Council
TIM LAWTON BEng., FICE., FCIHT.,
ASSISTANT DIRECTOR OF UNIVERSAL SERVICES,
THE CASTLE, WINCHESTER.

SCHEME

MORELANDS PRIMARY PHASE 3
ACCESSIBILITY IMPROVEMENTS

DRAWING TITLE

LEVELS

SCALE @ A1	DESIGNED/DRAWN	CHECKED	APPROVED
1:250	HM	DMW	SW
ORIGINAL SIZE	DATE	DATE	DATE
A1	13/05/24	15/05/24	17/05/24

DRAWING NUMBER

CLIENT NUMBER	ORIGINATOR	PROJECT NR	TYPE	ID.SERIES	SERIES TOTAL
CMS2798-	HBC	-2022_09	- DD-	01121	01 OF 01

REV

"REPRODUCED FROM THE ORDNANCE SURVEY MAPPING WITH THE PERMISSION OF THE CONTROLLER OF HER MAJESTY'S STATIONERY OFFICE COPYRIGHT © CROWN COPYRIGHT. UNAUTHORISED REPRODUCTION INFRINGES CROWN COPYRIGHT AND MAY LEAD TO PROSECUTION OR CIVIL PROCEEDINGS". "HAVANT BOROUGH COUNCIL, 100019217".

REV	AMENDMENTS	DATE	CAD	CHKD	APPD

FILE LOCATION: H:\Engineering\CELT Projects\Waterlooville\2022_09 Morelands School Phase 3\Drawings (ACAD)\Current\CMS2798-HBC-2022_09-DD V3.0 (Draft)_HM.dwg