


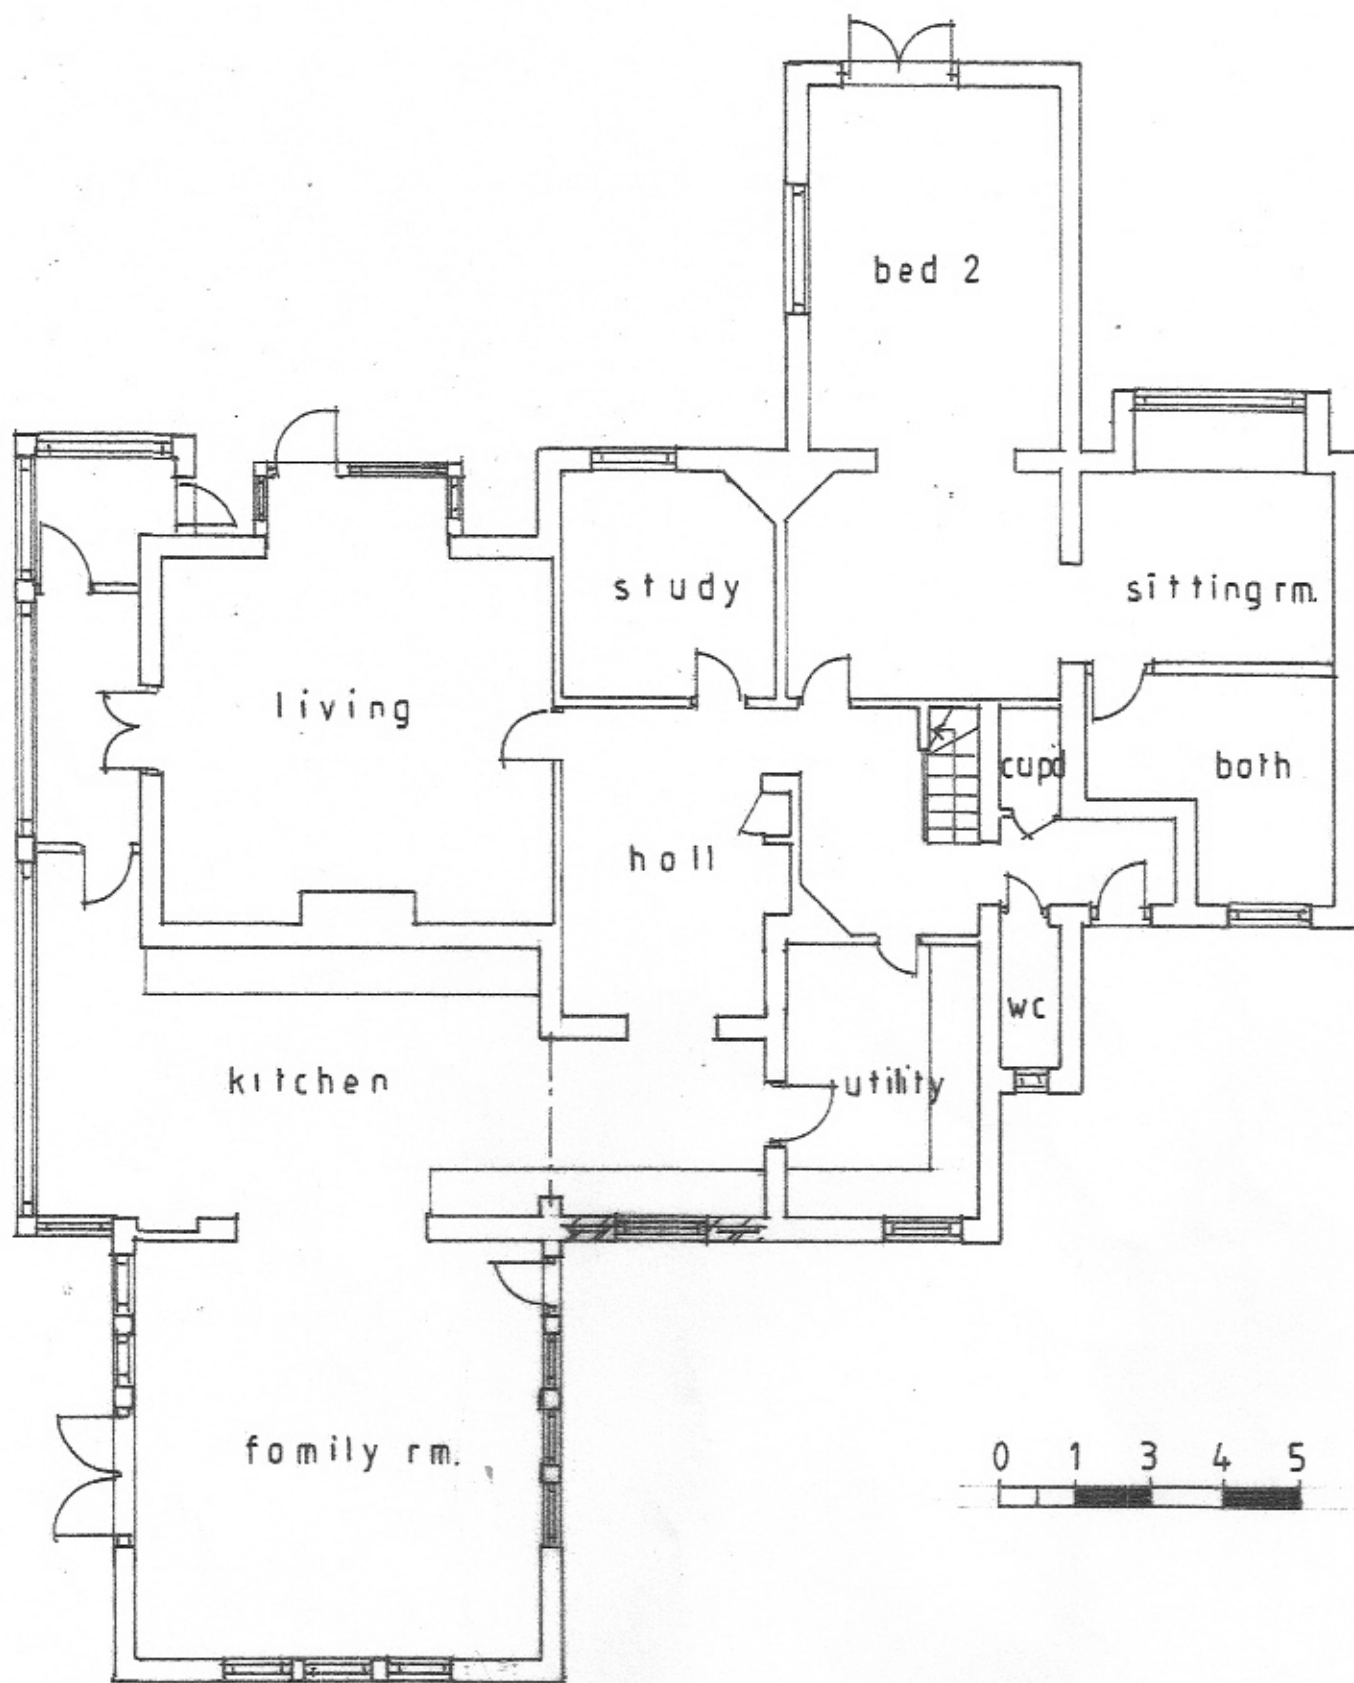


GROUND FLOOR PLAN AS PROPOSED

1:100




EAST ELEVATION
AS PROPOSED


1:100

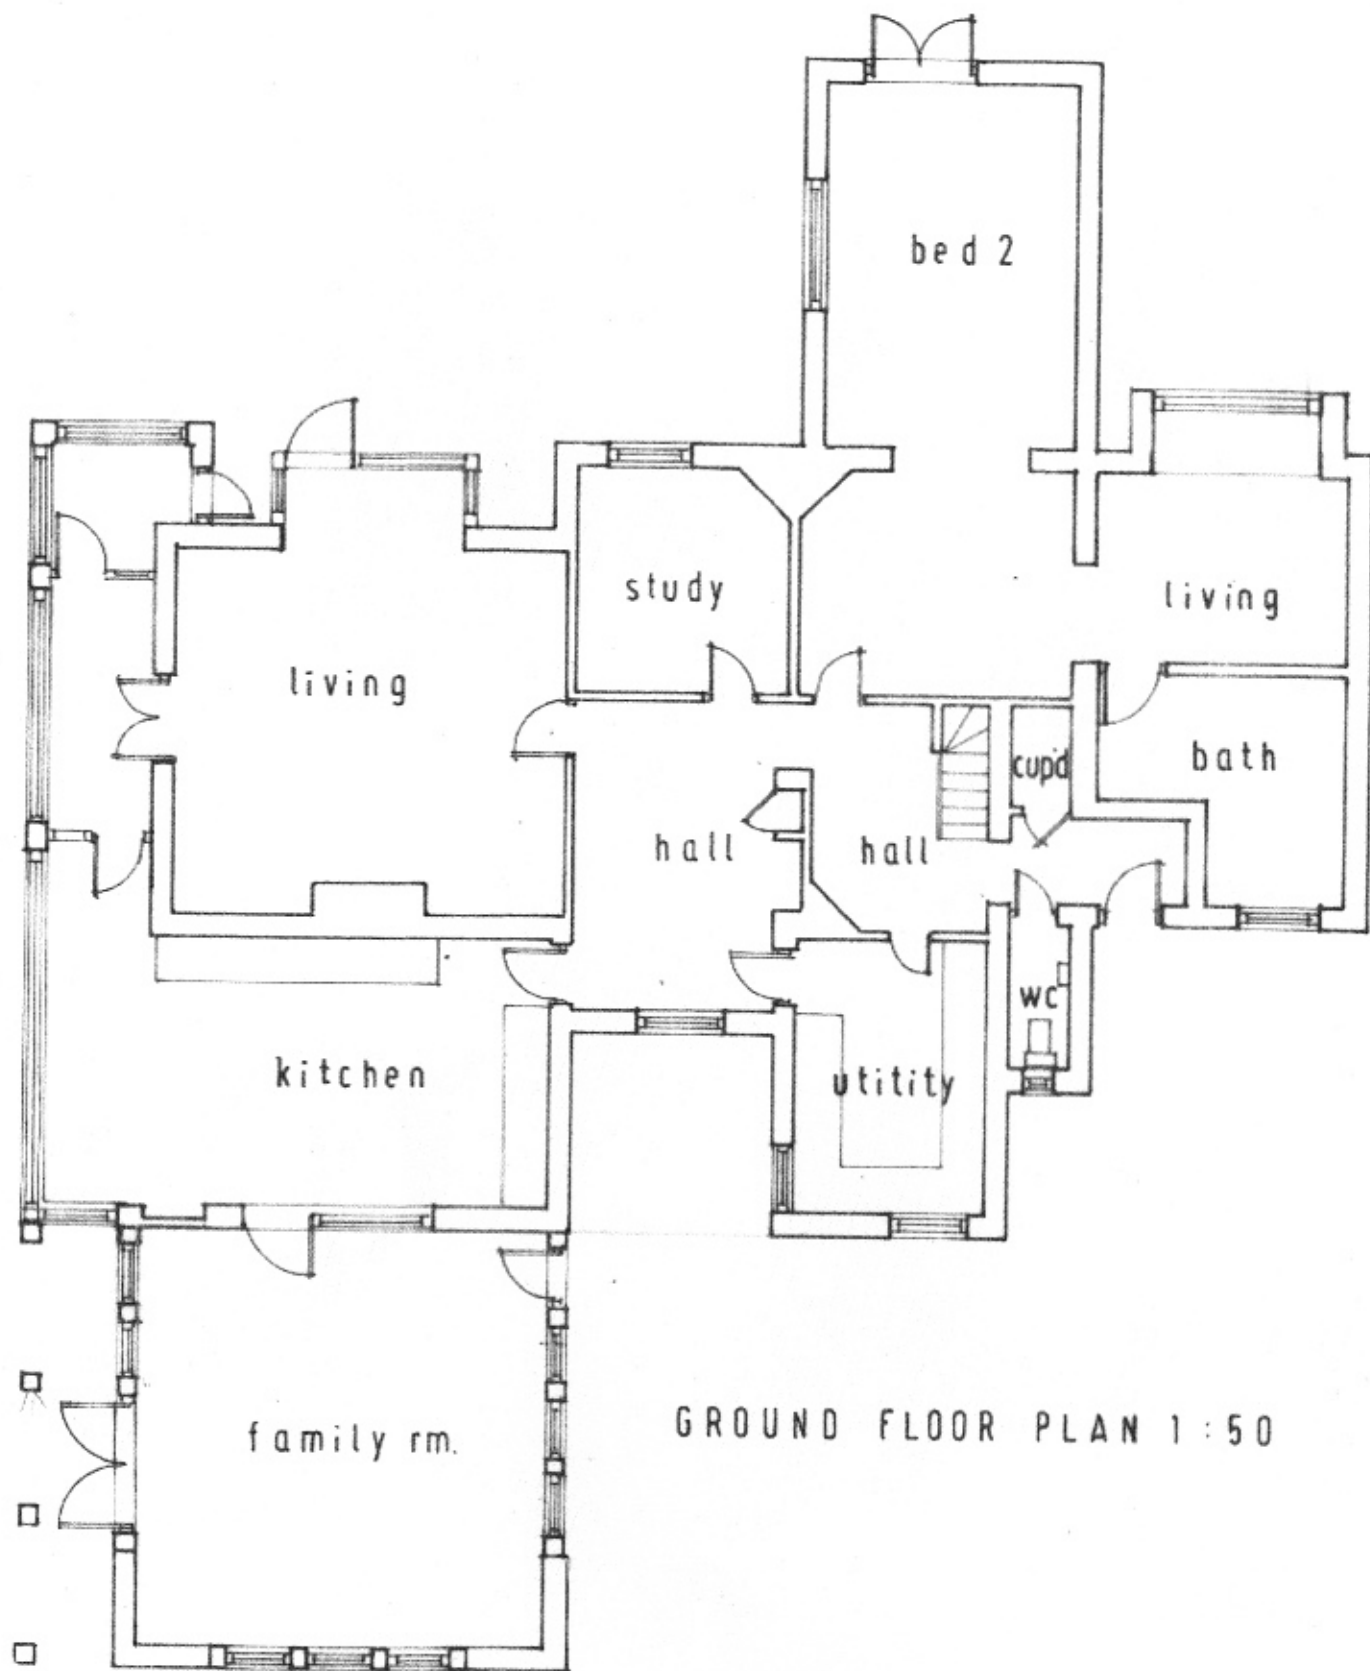

GROUND FLOOR PLAN 1:50


AS EXISTING

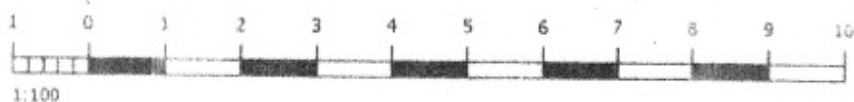

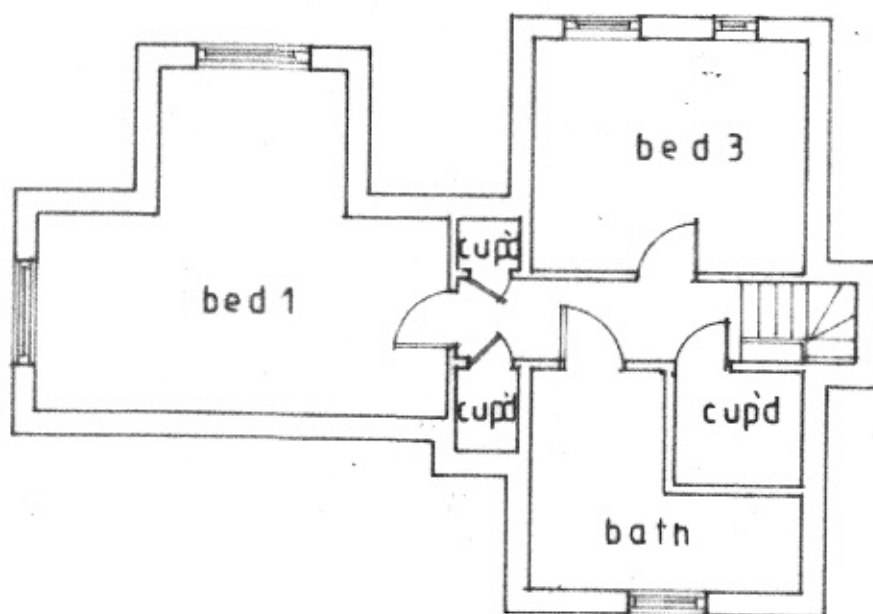


FIRST FLOOR PLAN 1:100
EXISTING AND PROPOSED

76 Warblington Road, Emsworth
Drawings No: AMD/19/01
Scales: 1:100 @ A3
December 2019
JM Designs Ltd.
01243 575480
jbmottershead@aol.com

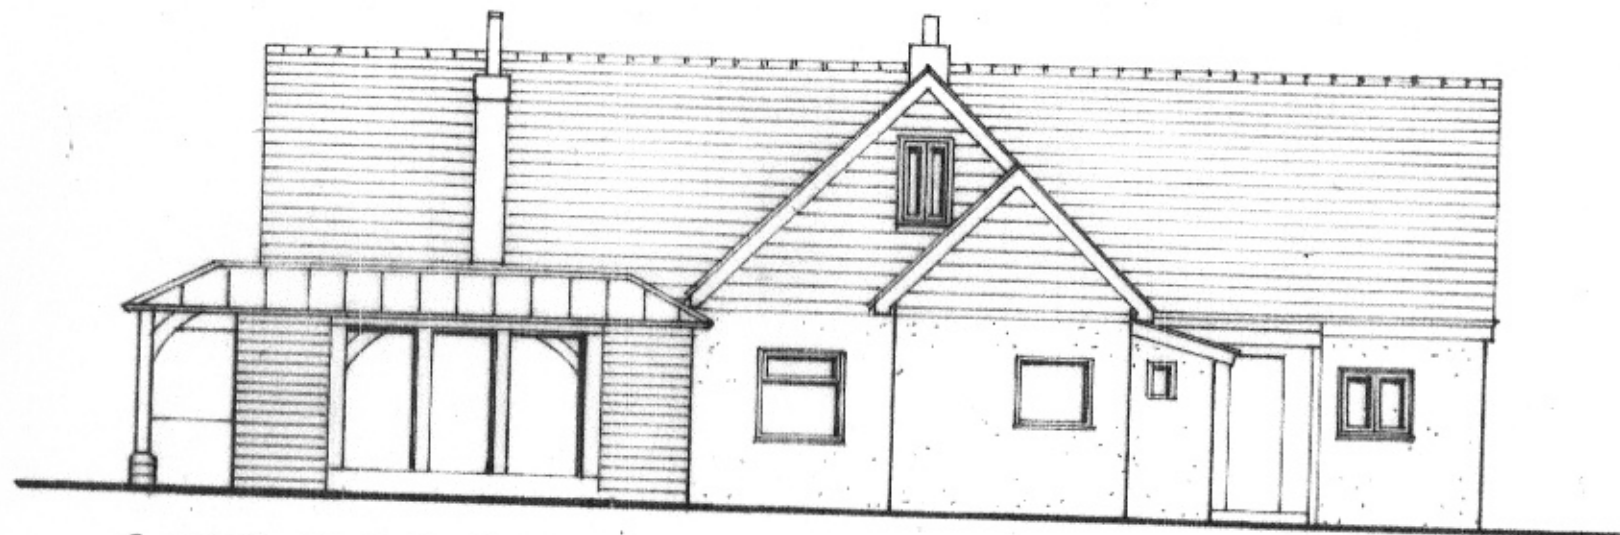


EAST ELEVATION

1:100

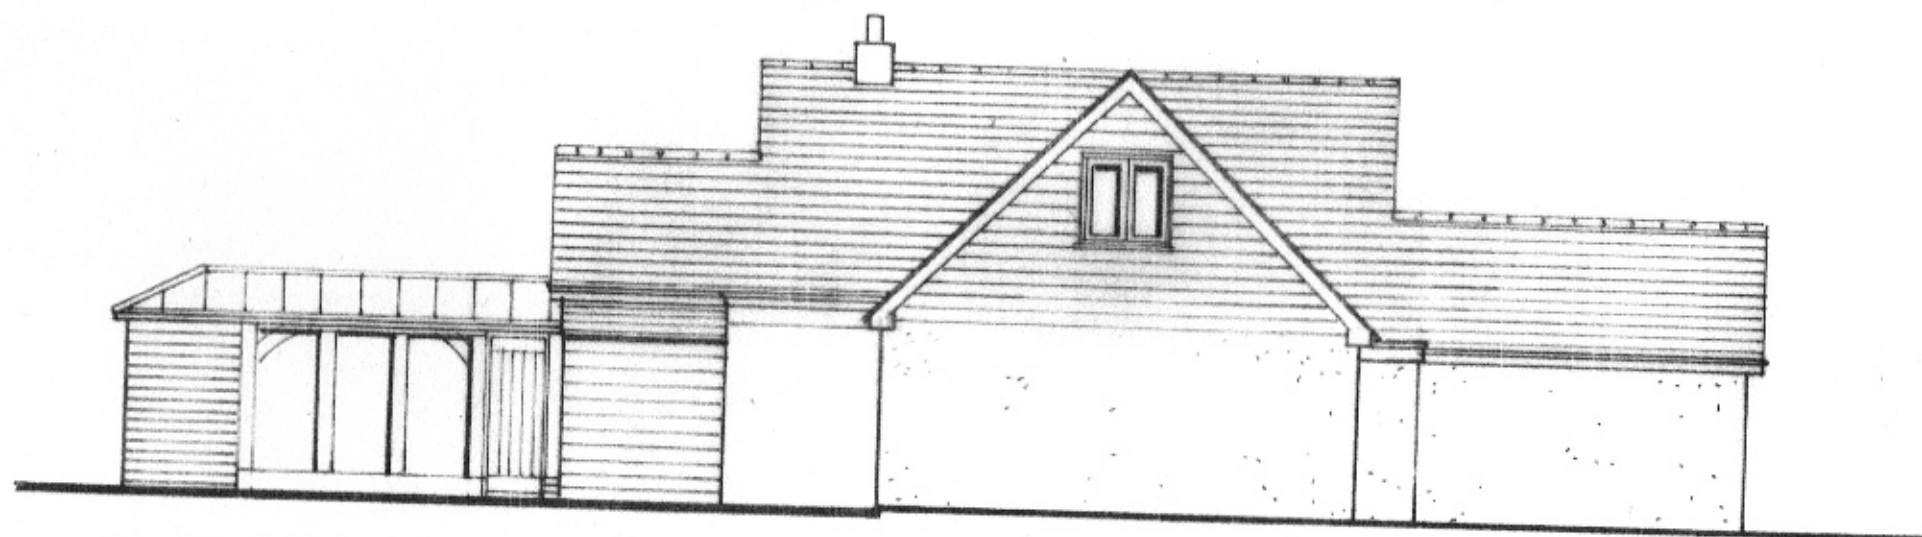


NORTH ELEVATION

AS EXISTING

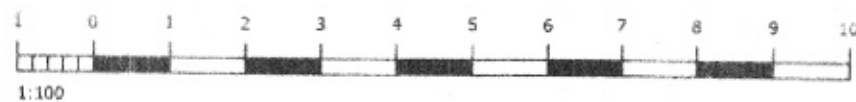


76 Warblington Road, Emsworth
 Drawings No: AMD/19/05
 Scales: 1:100 @ A3
 December 2019
 JM Designs Ltd.
 01243 575480
 jbmottershead@aol.com

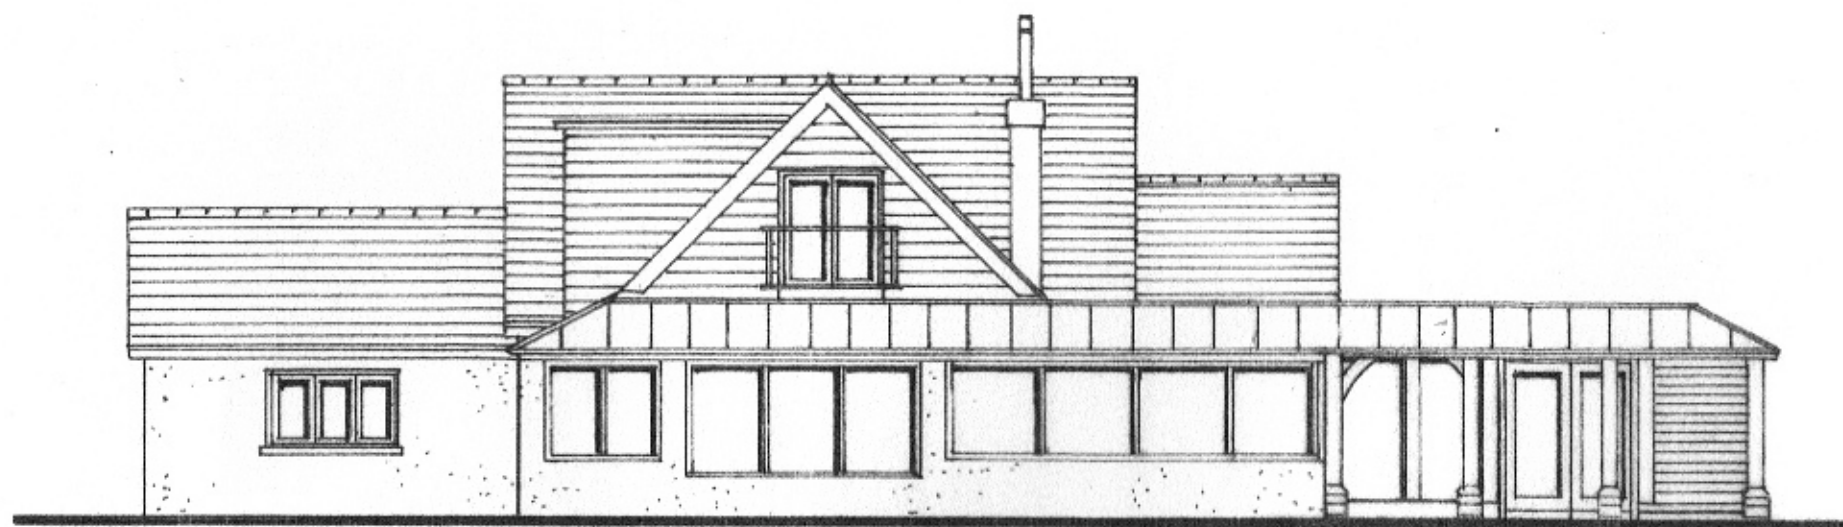


SOUTH ELEVATION

1:100

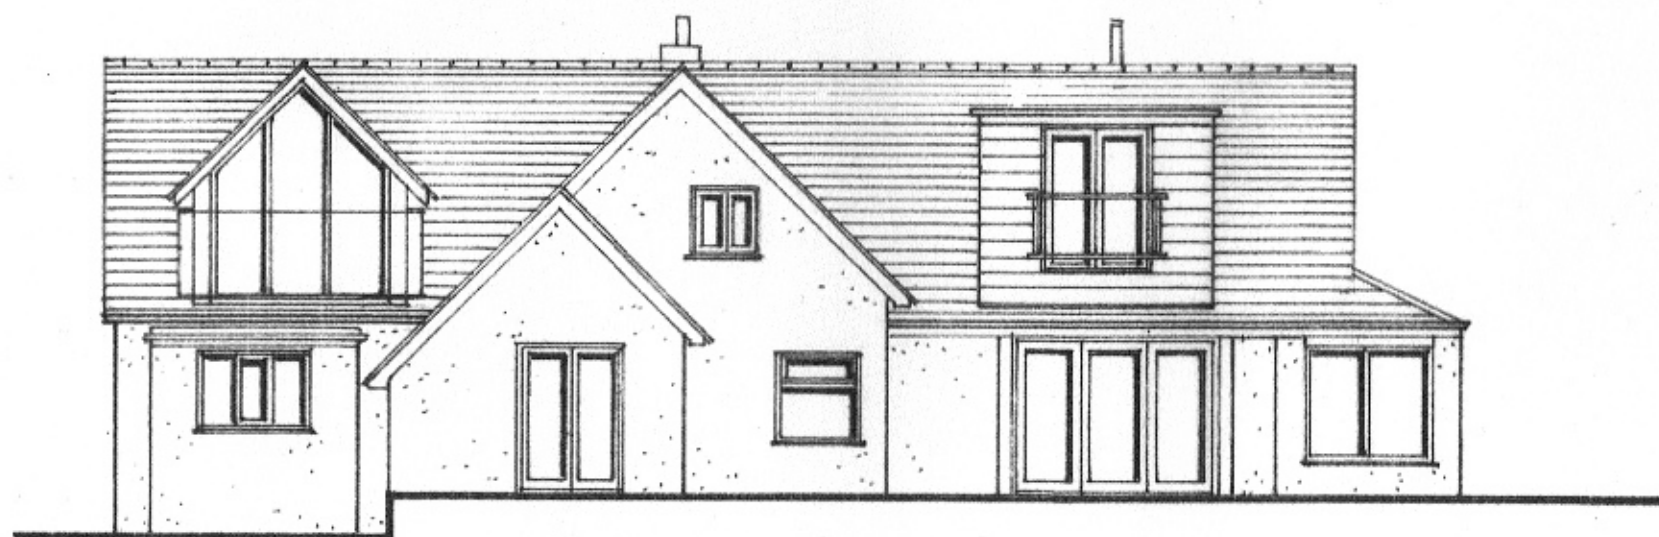

WEST ELEVATION

AS EXISTING

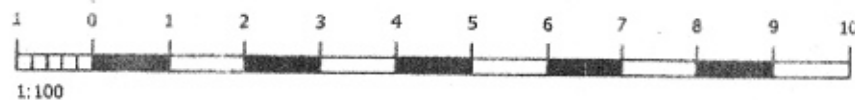


76 Warblington Road, Emsworth
 Drawings No: AMD/19/04
 Scales: 1:100 @ A3
 December 2019
 JM Designs Ltd.
 01243 575480
 jbmottershead@aol.com

0 1 2 3




EAST ELEVATION
AS PROPOSED

1:100

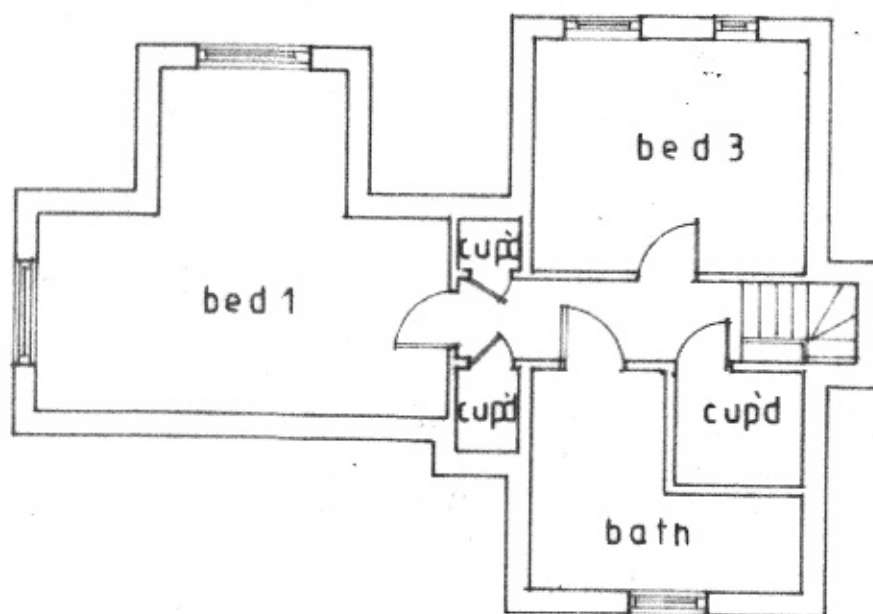

FIRST FLOOR PLAN 1:100
EXISTING AND PROPOSED

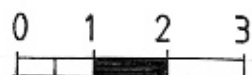

76 Warblington Road, Emsworth
Drawings No: AMD/19/01
Scales: 1:100 @ A3
December 2019
JM Designs Ltd.
01243 575480
jbmottershead@aol.com