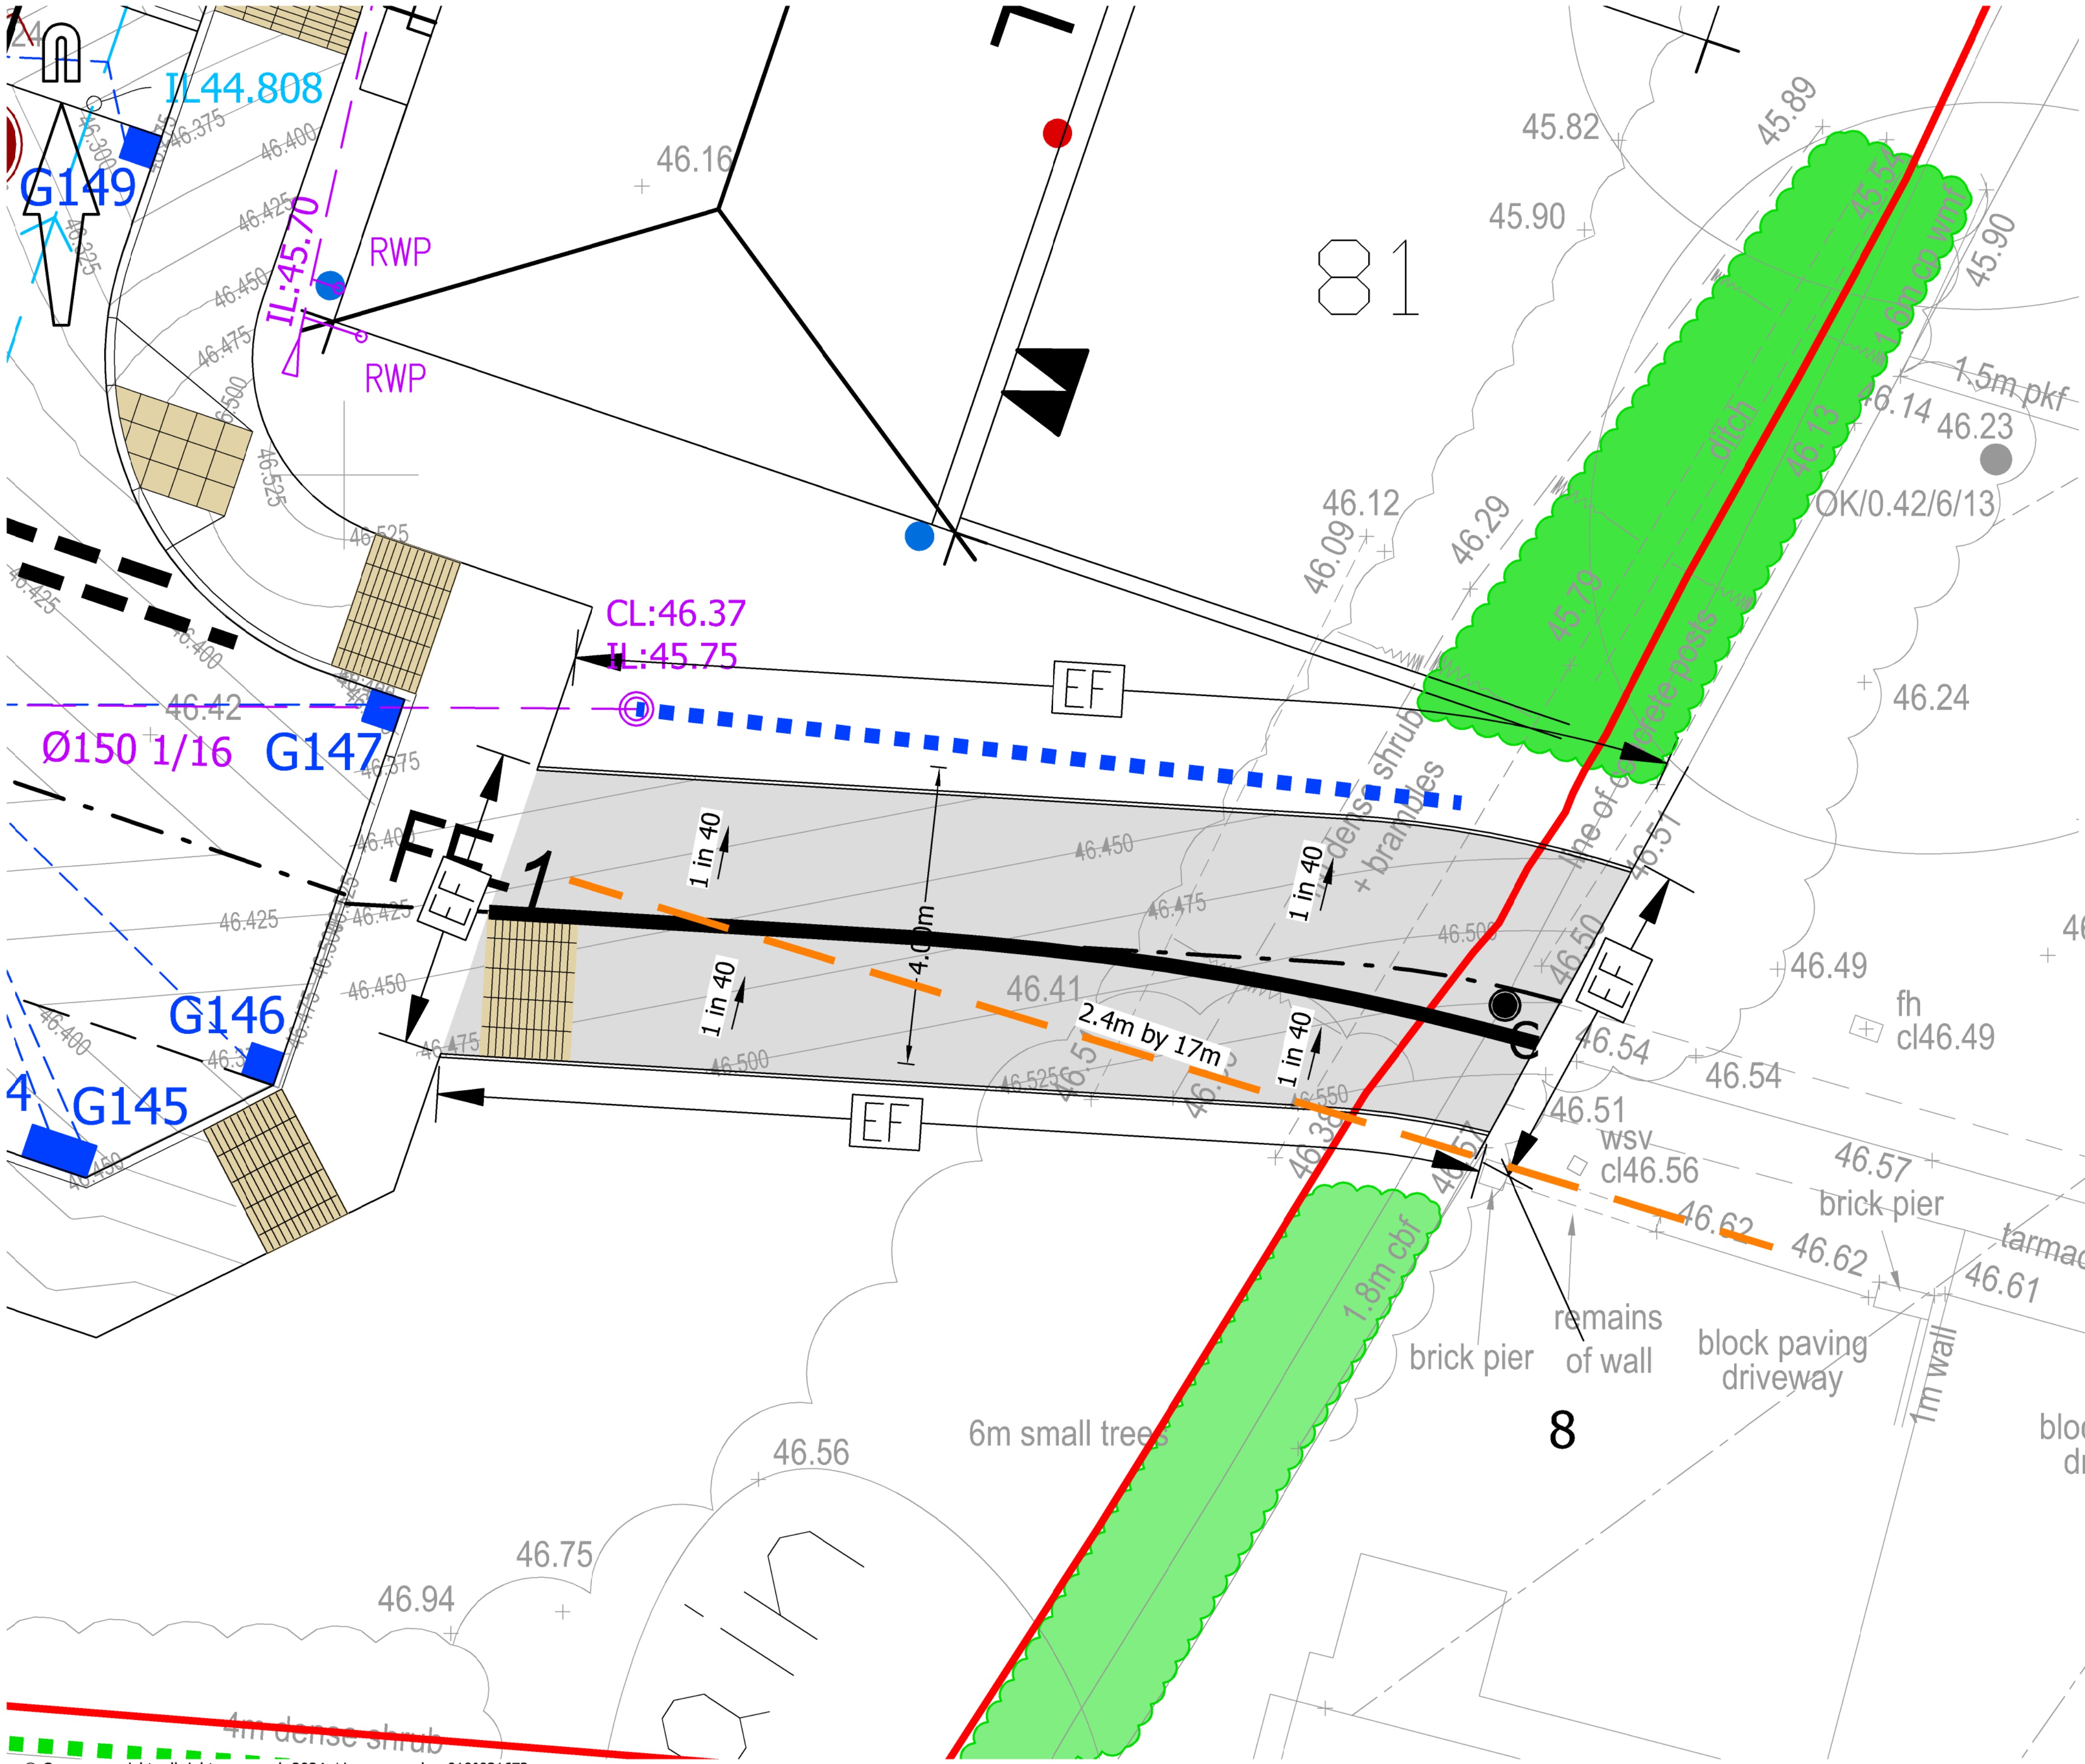

KEY:

(red line)	PHASE 3B/GRAINGER BOUNDARY
(grey fill)	PAVEMENT - NEW FOOTWAY (SEE NOTE 10) REFER TO HCC DWG. HCC11/C/045 FOOTWAY TYPE 1BHCC DWG. HCC11/C/055 TYPE 5 AS APPLICABLE. REFER TO DWG. 25418-MBL-XX-DD-00-DR-D-1001 FOR SPECIFIC REQUIREMENTS
EF	KERB TYPE EF: FLUSH SEE HCC DETAIL HCC11/C/045
●C	GLASDON MINI ENSIGN BOLLARD (BLACK) WITH INTEGRAL CYCLE/FOOTWAY SIGN DIAG. 956 ON BOTH SIDES.
(grid)	CORDUROY HAZARD WARNING SURFACE REFER TO DoT GUIDANCE ON THE USE OF TACTILE PAVING SURFACES

NOTES:

1. WORKS OUTSIDE OF THE PHASE 3B BOUNDARY TO BE UNDERTAKEN BY OTHERS.

FOR APPROVAL
NOT FOR CONSTRUCTION

A3 ORIGINAL

rev.	amendment	checked	date

© Crown copyright, all rights reserved. 2024. Licence number 0100031673.

mayer brown
Mayer Brown Limited
Lion House Oriental Road Woking Surrey GU22 8AR
Telephone 01483 750 508 Fax 01483 750 437
wokingoffice@mayerbrown.co.uk www.mayerbrown.co.uk

client: BLOOR HOMES SOUTHERN

project: PHASE 3B BEREWOOD, WATERLOOVILLE

title: FOREST END FOOTPATH GENERAL ARRANGEMENT

scale	drawn by	checked by
1:100 @ A3	KD	RHA

date	cad file	suitability	rev.
JANUARY 2024	25418-MBL-XX-00-DR-D-2003	-	P0

drawing number: 25418-MB-XX-00-DR-D-2003