


4 Willow Wood Road

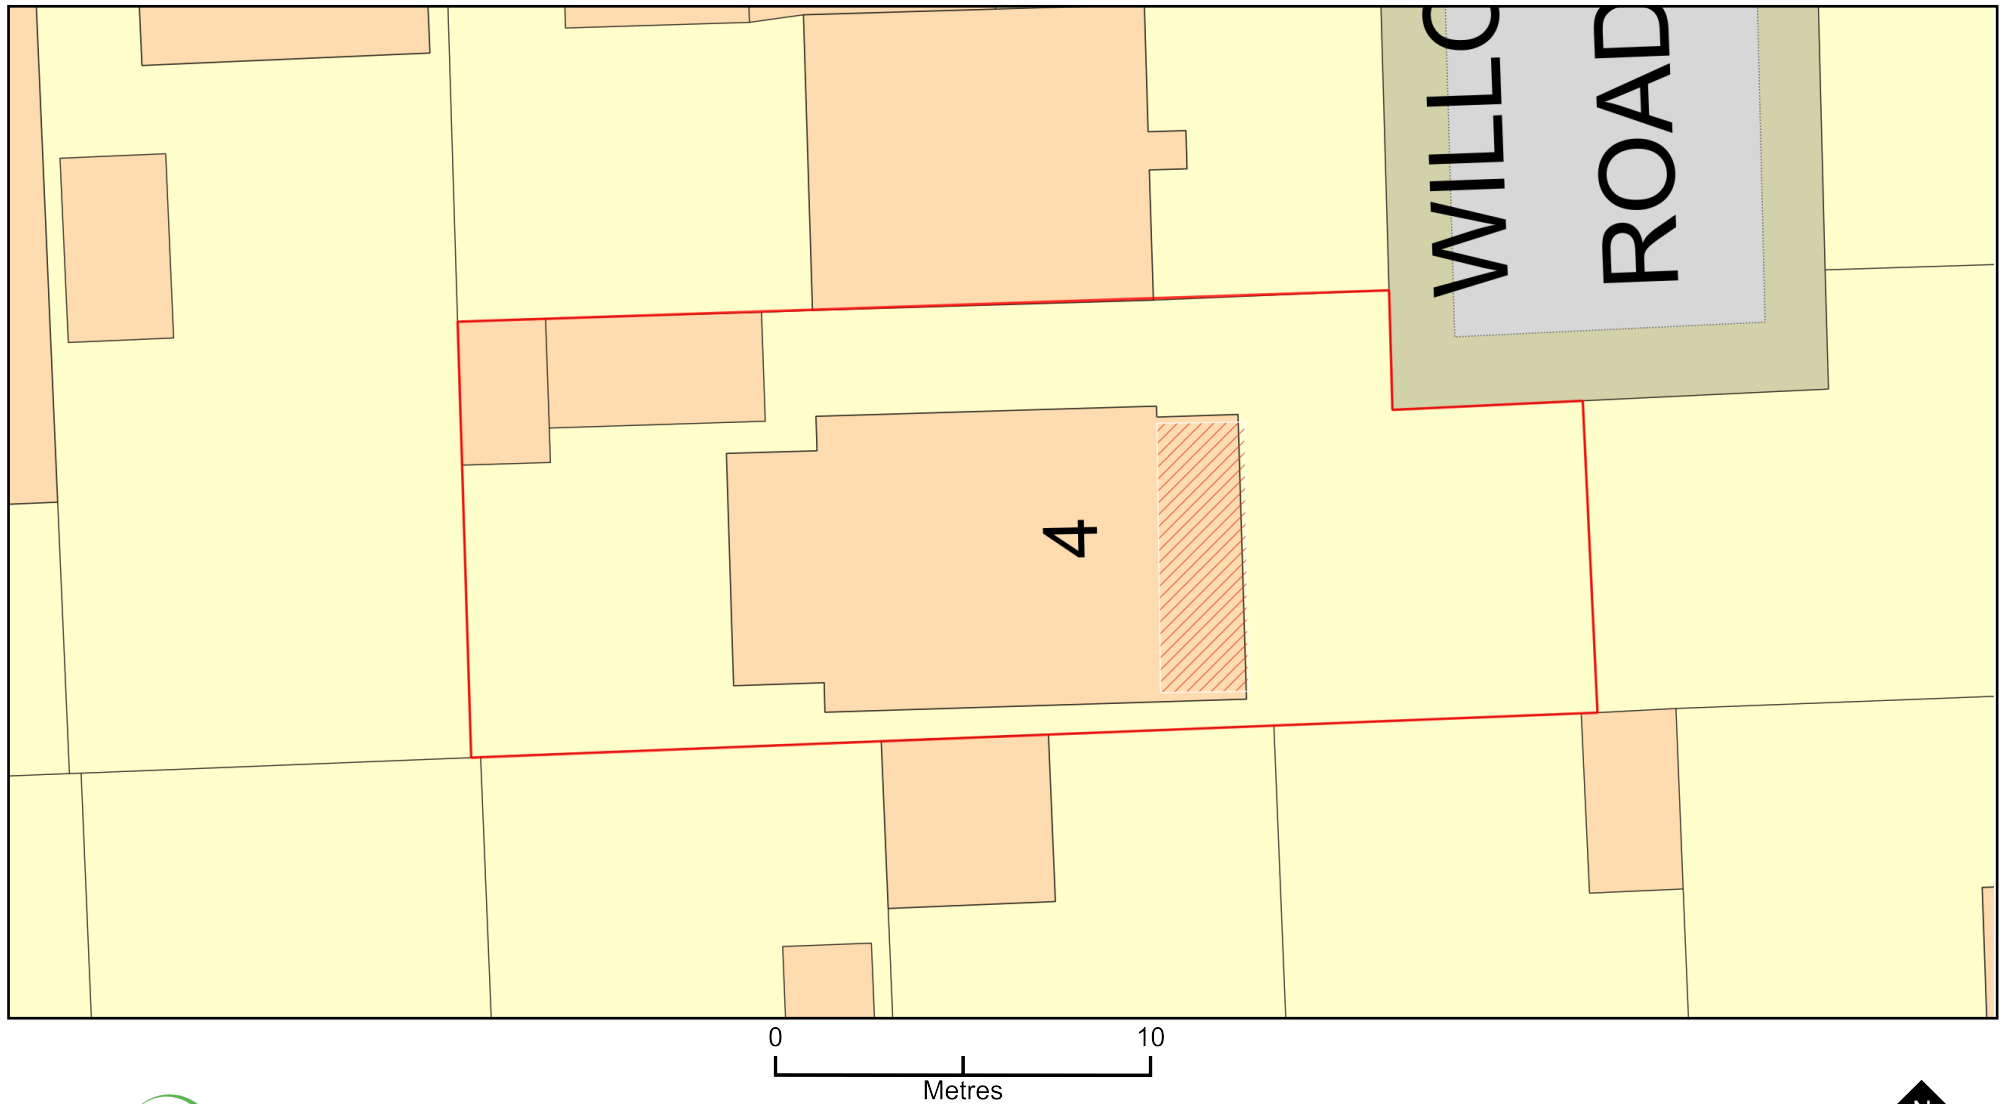

Plan Produced for: Vicki Docherty

Date Produced: 05 Oct 2024

Plan Reference Number: TQRQM24279145717956

Scale: 1:200 @ A4

© Crown copyright and database rights 2023 OS 100042766

