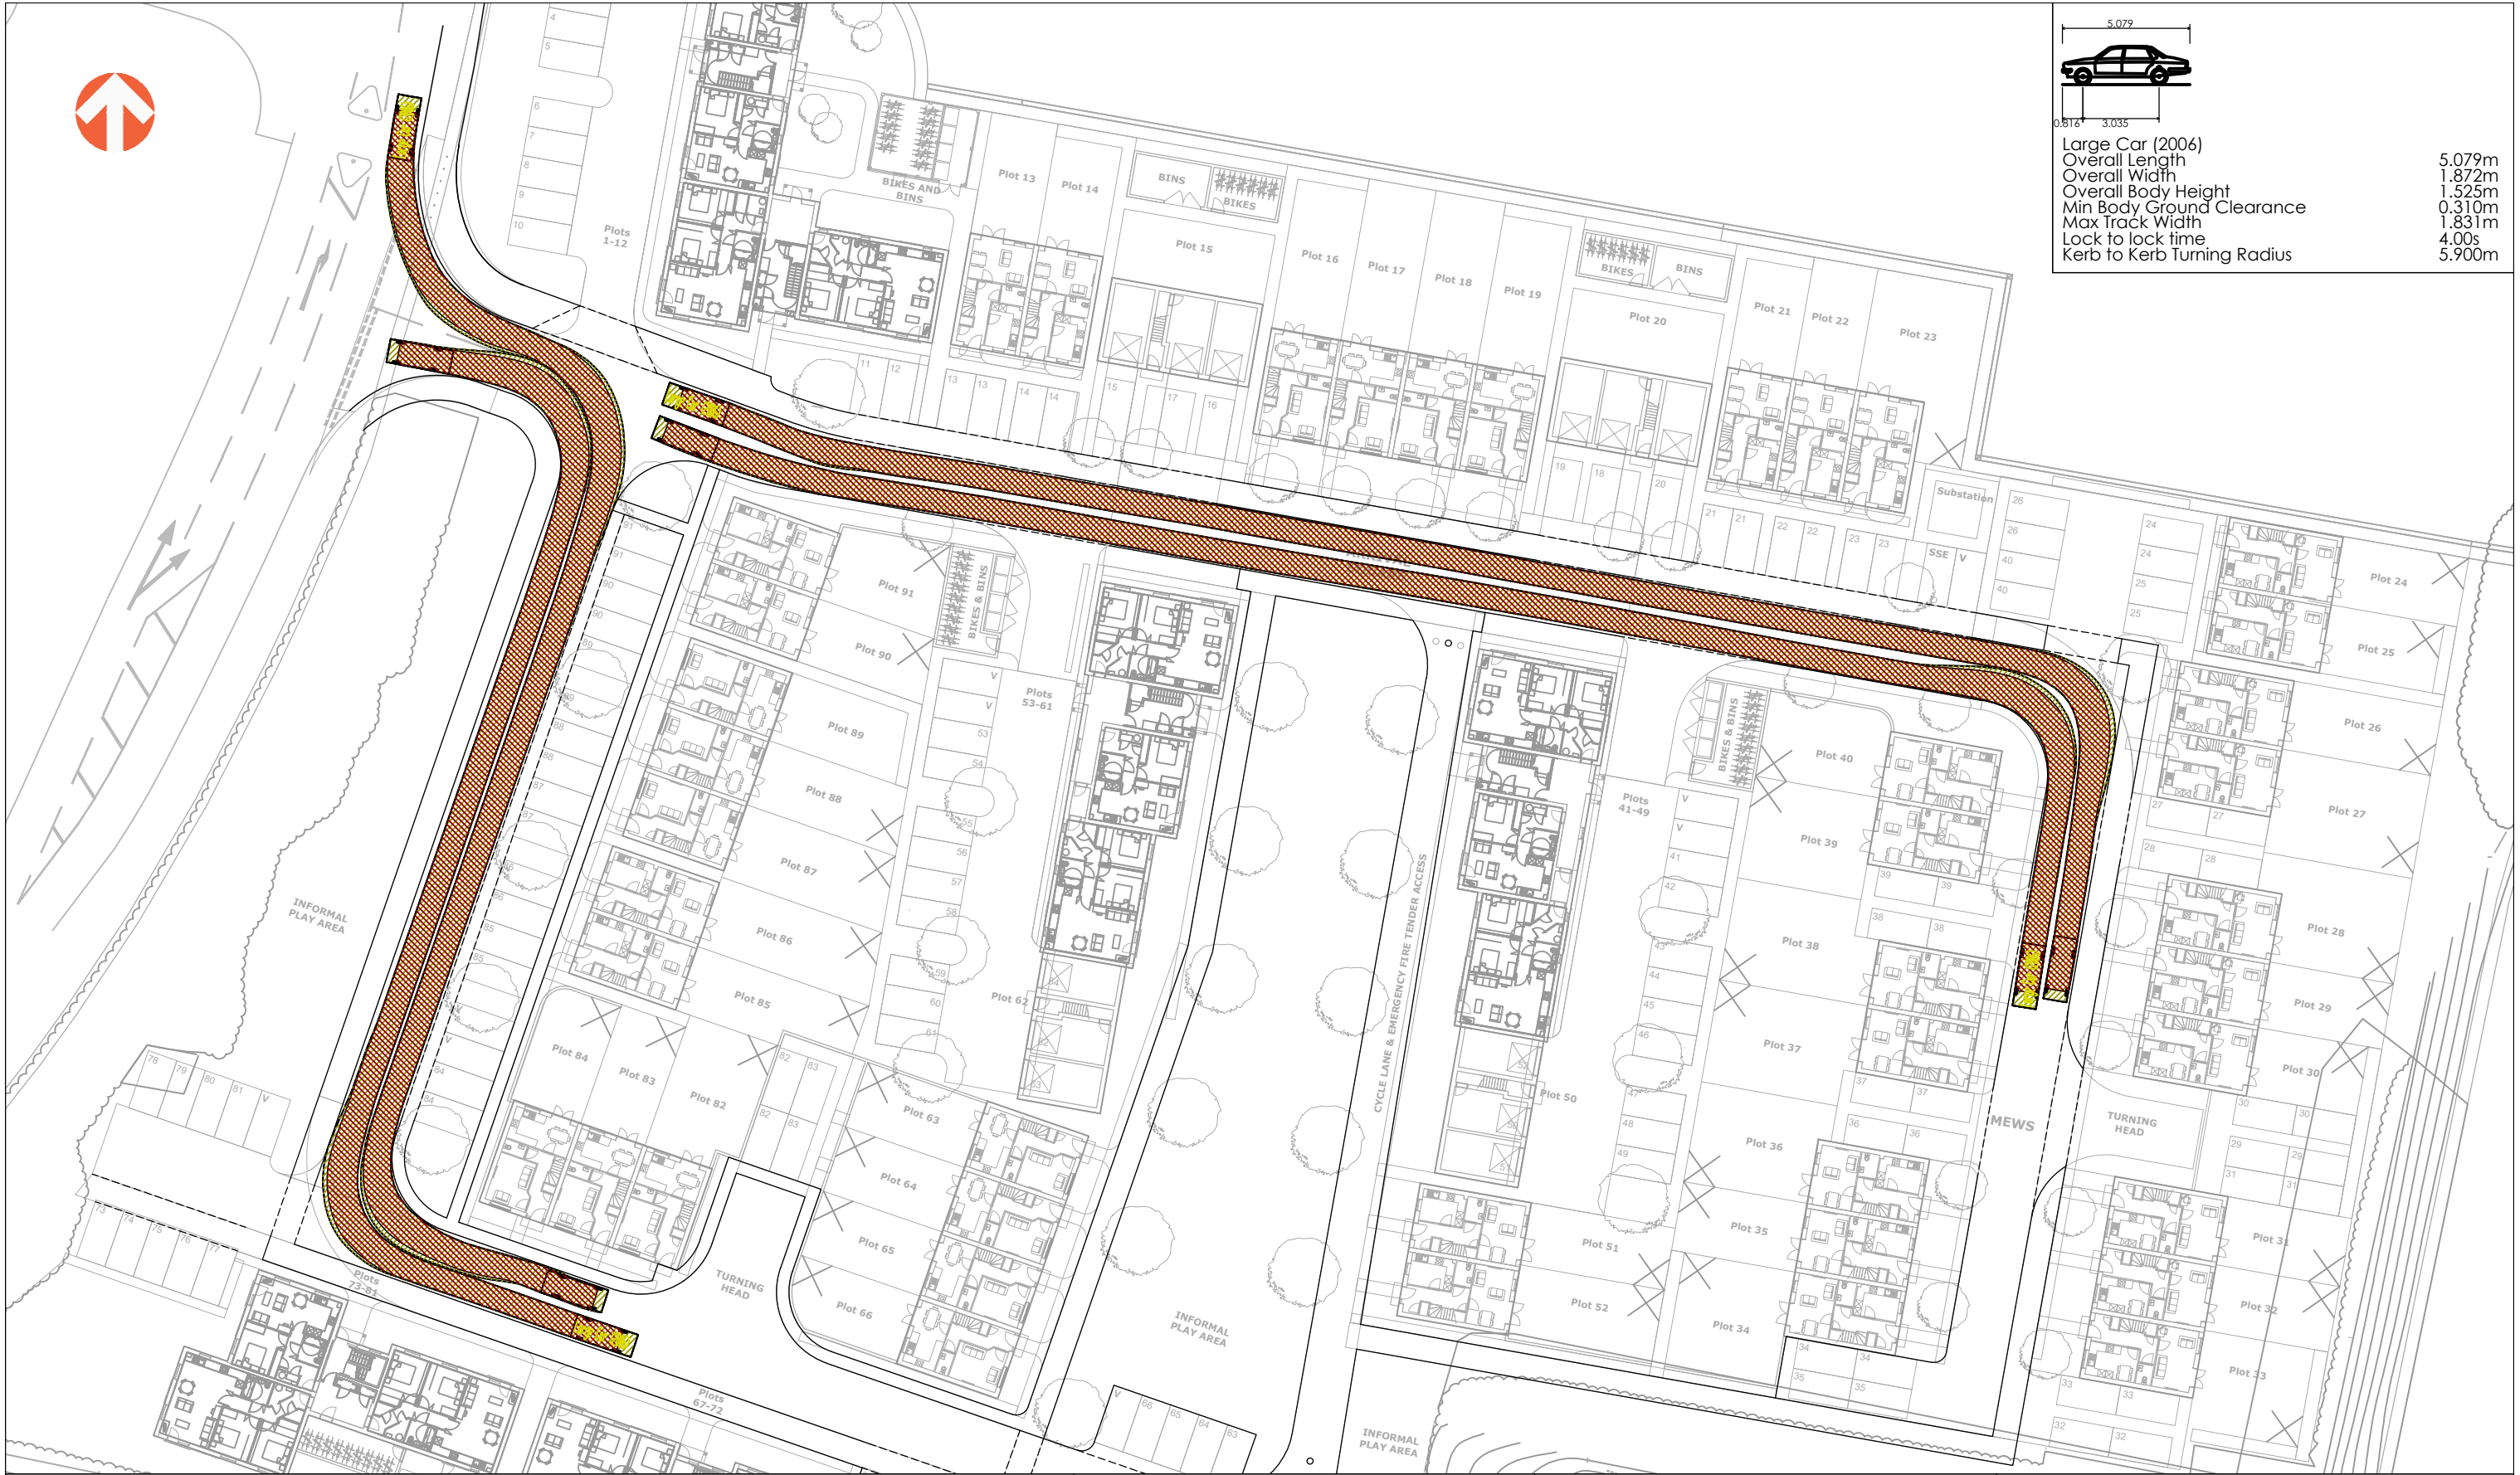


Large Car (2006)
Overall Length 5.079m
Overall Width 1.872m
Overall Body Height 1.525m
Min Body Ground Clearance 0.310m
Max Track Width 1.831m
Lock to lock time 4.00s
Kerb to Kerb Turning Radius 5.900m

C	01.02.2024	UPDATED TO SUIT HCC COMMENTS	AC	TMR	AJW
B	03.01.2024	UPDATED TO SUIT NEW LAYOUT	AC	MR	AJW
A	14.02.2023	INITIAL ISSUE	MR	CG	AJW
REV	DATE	DESCRIPTION	BY	CHK	APD

CLIENT:
PLACES FOR PEOPLE

DRAWING STATUS:
FOR INFORMATION ONLY

PROJECT:
SOUTH DOWNS COLLEGE

TITLE:
SWEPT PATH ANALYSIS - LARGE CAR

PROJECT No:
1017

DRAWING No:
01-ATR-107

REV:
C

SCALE @ A0
1:500
25 metres



Awcock Ward Partnership, Ada House, Pynes Hill, Exeter, EX2 5TU
Tel: 01392 409007 Web: www.awpexeter.com