


		project	1 Crystal Way Waterlooville Hampshire
		client	Mr S Gardner
		title	Tree Constraints Plan
		dwg	BJH 01/02
		scale	1:200 @ A3
		date	June 2024
		job	1370
		drawn by	bjh
		10 Southleigh Grove, Hayling Island, Hampshire PO11 0SH 07875 520881 bernieharverson@gmail.com	

1 OS Plan

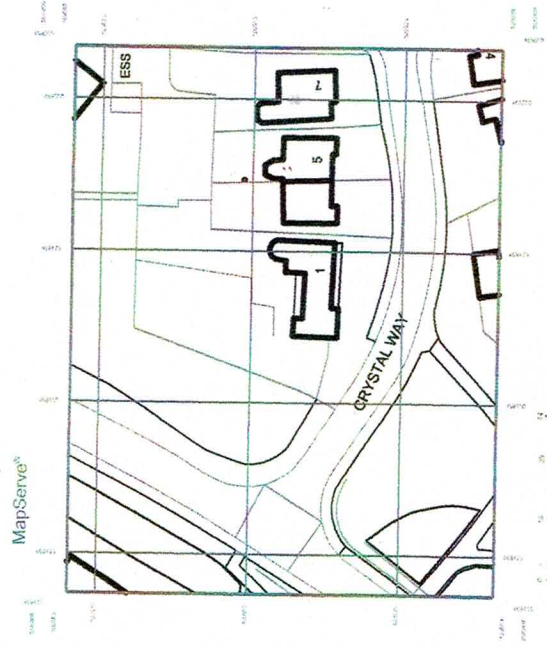

Scale: 1:1250

- Key:**
- = Trees of A (high) grading
 - = Trees of B (moderate) grading
 - = Trees of C (low) grading
 - = Trees of U (fell) grading
 - = Radial Root Protection Zone in accordance with Section 6.2 of BS5837:2012.

2 Existing Block Plan

Scale: 1:200

