



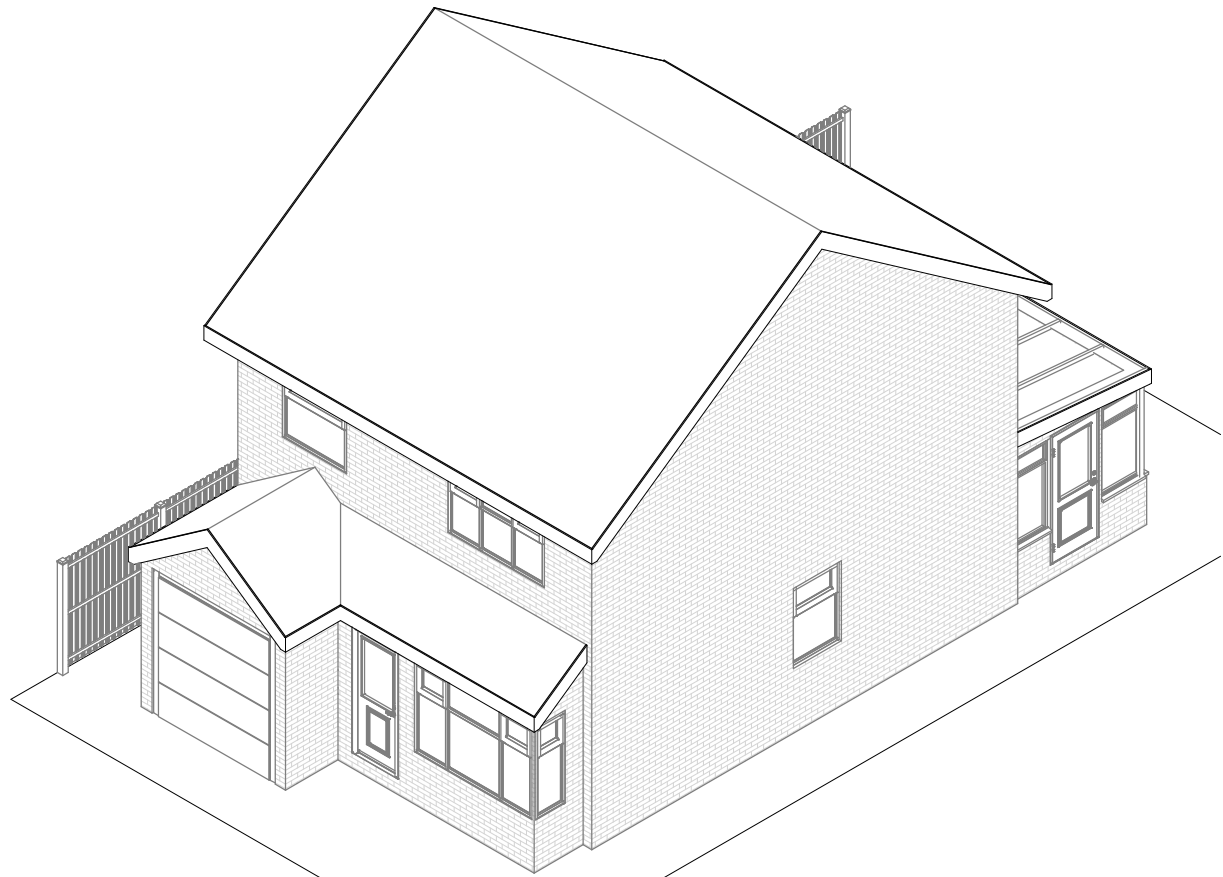

Existing 3D 2

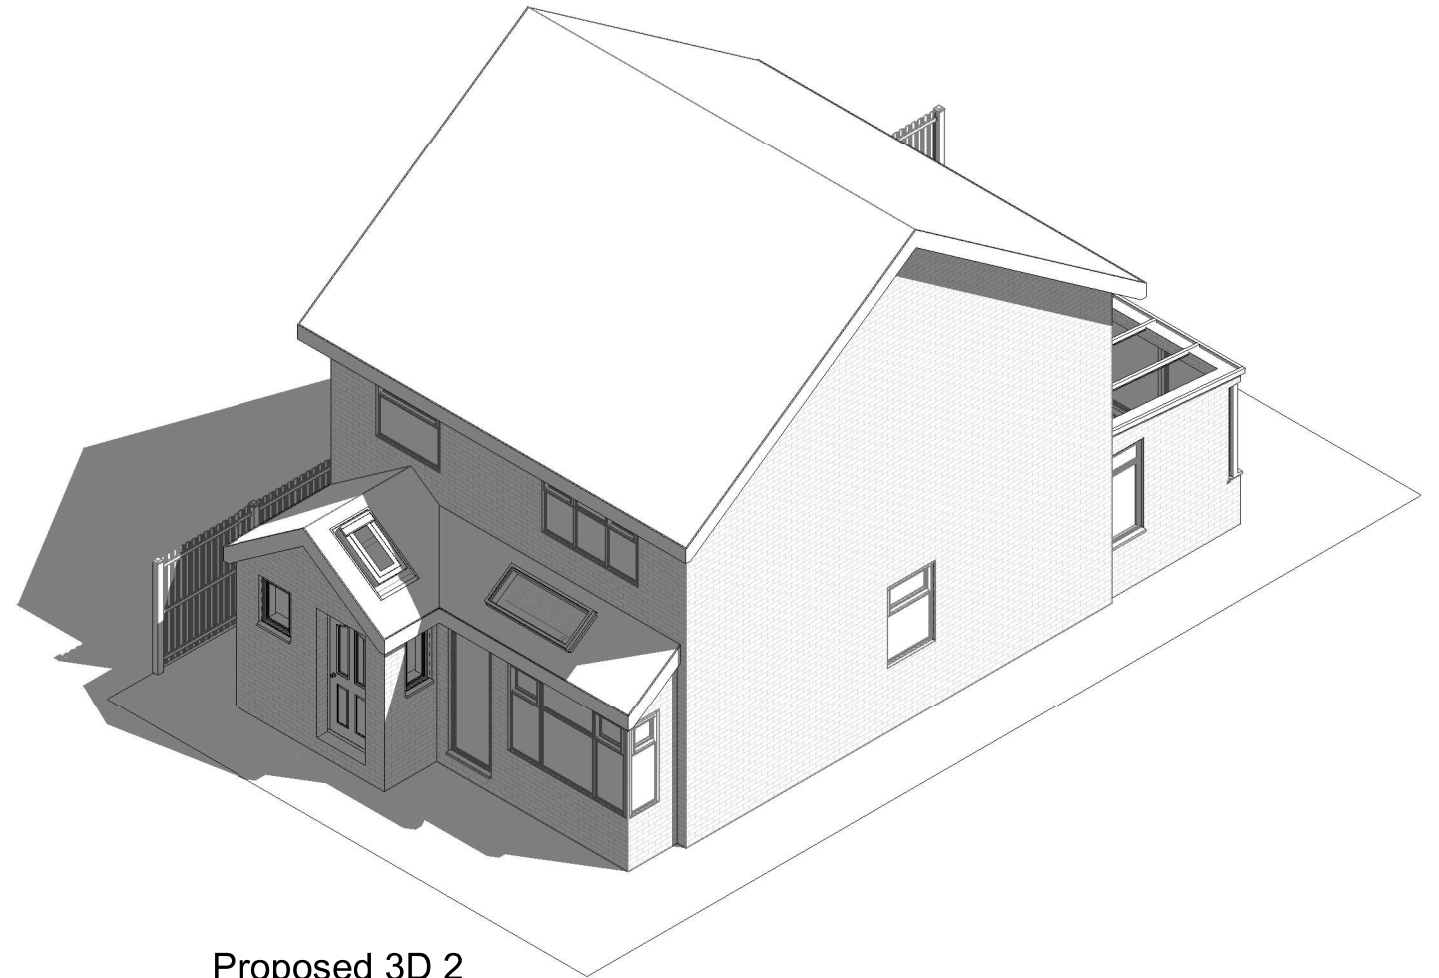

Proposed 3D 2



|       |  |    |
|-------|--|----|
| 1:500 |  | 50 |
| 1:200 |  | 20 |
| 1:100 |  | 10 |
| 1:50  |  | 5  |

All measurement to be checked on site prior to any commenment

Parkers Design Limited - The Studio @ 90, PO9 2PR

[www.pexd.co.uk](http://www.pexd.co.uk) - [info@parkersdesign.com](mailto:info@parkersdesign.com) - 07776 008822

|         |                                 |            |                  |                |
|---------|---------------------------------|------------|------------------|----------------|
| PROJECT | 17 Elderfield Close<br>PO10 7QW |            | CLIENT<br>Brooks |                |
|         | SHEET<br>Proposed 3D 2          | Date       | Issue Date       | Scale (@ A3)   |
|         |                                 | Drawn by   | SW               | DRAWING NUMBER |
|         |                                 | Checked by | SR               | P 6            |