

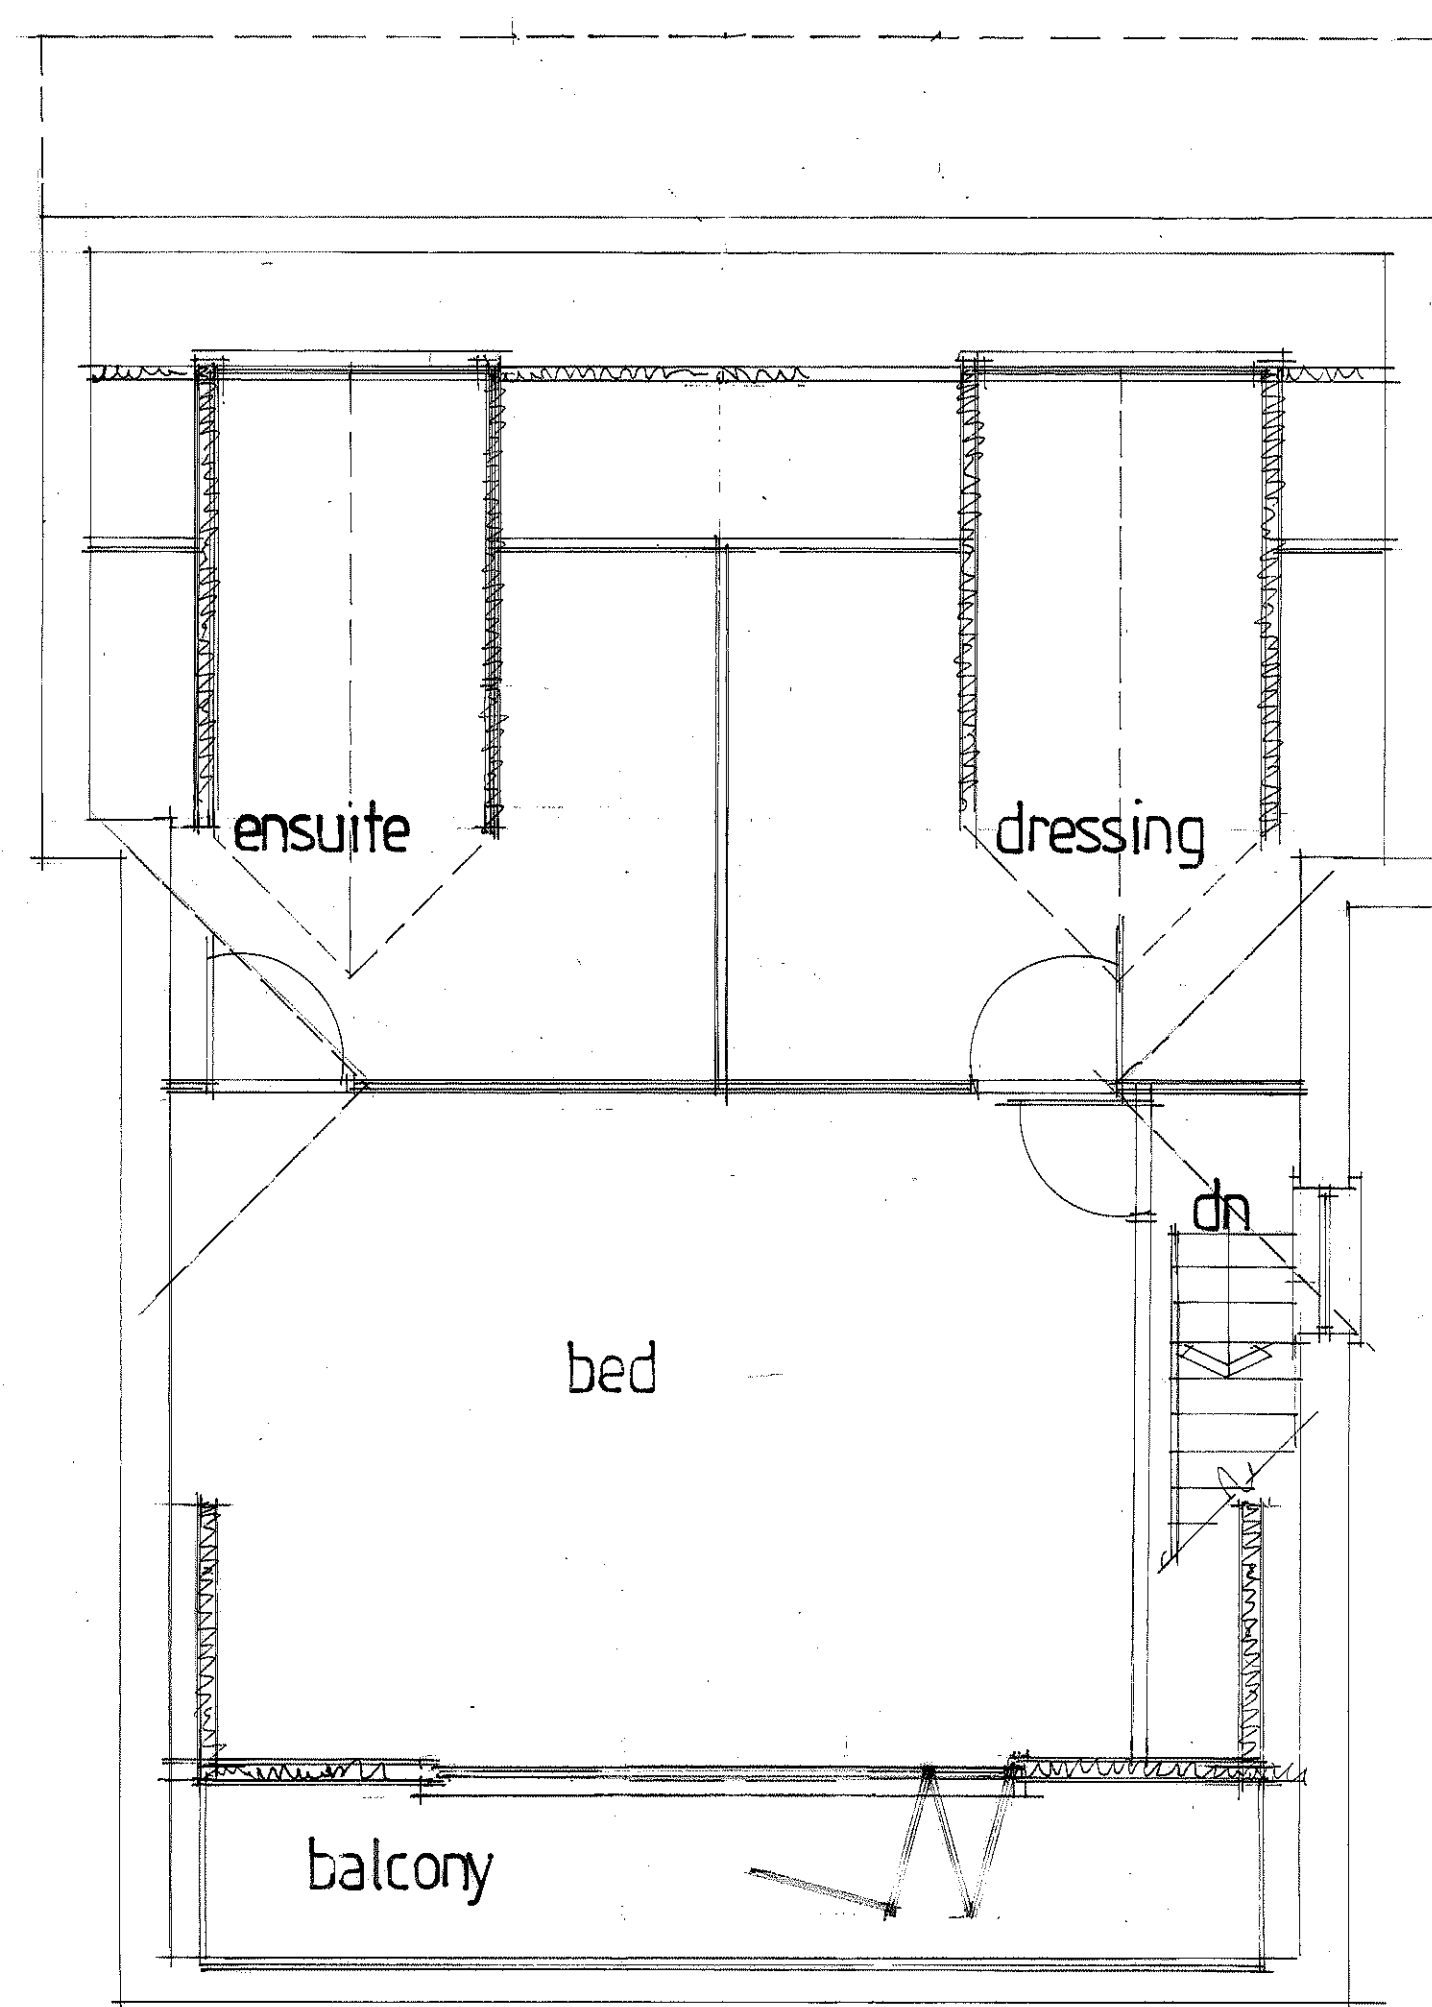



0 1 2 3 4 5 scale 1:50 m.
0 2 4 6 8 10 scale 1:100 m.

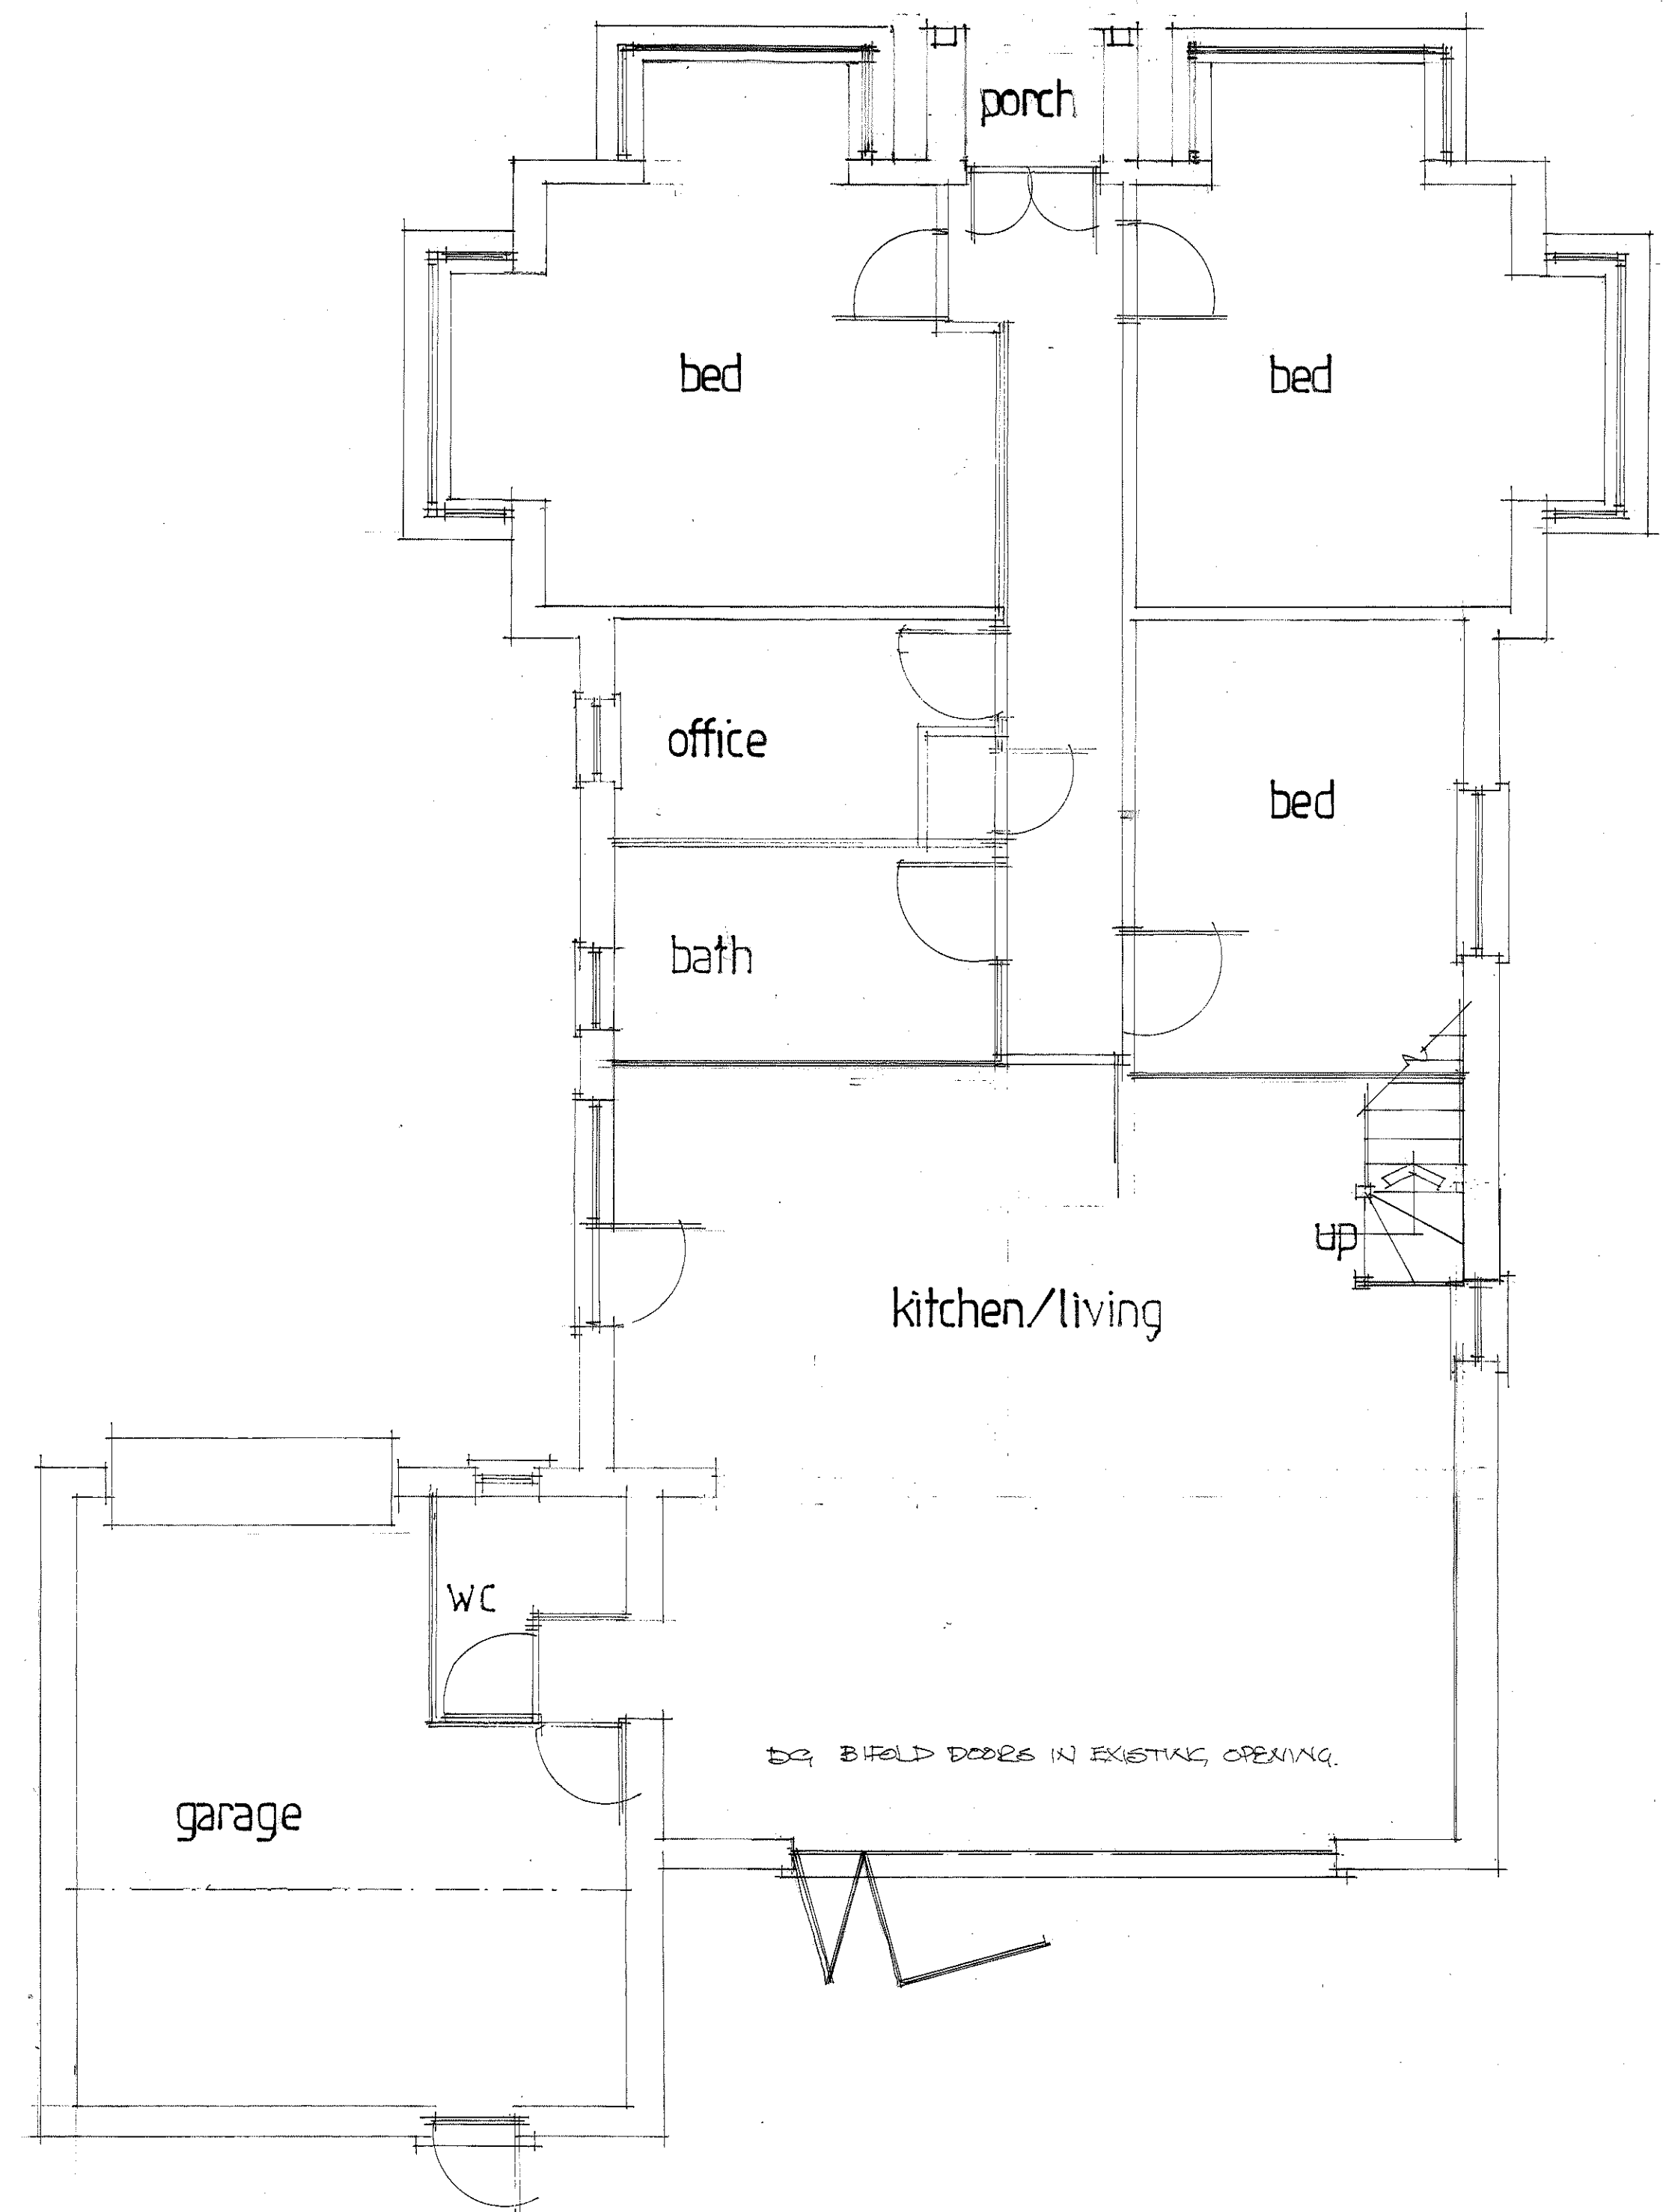


proposed front

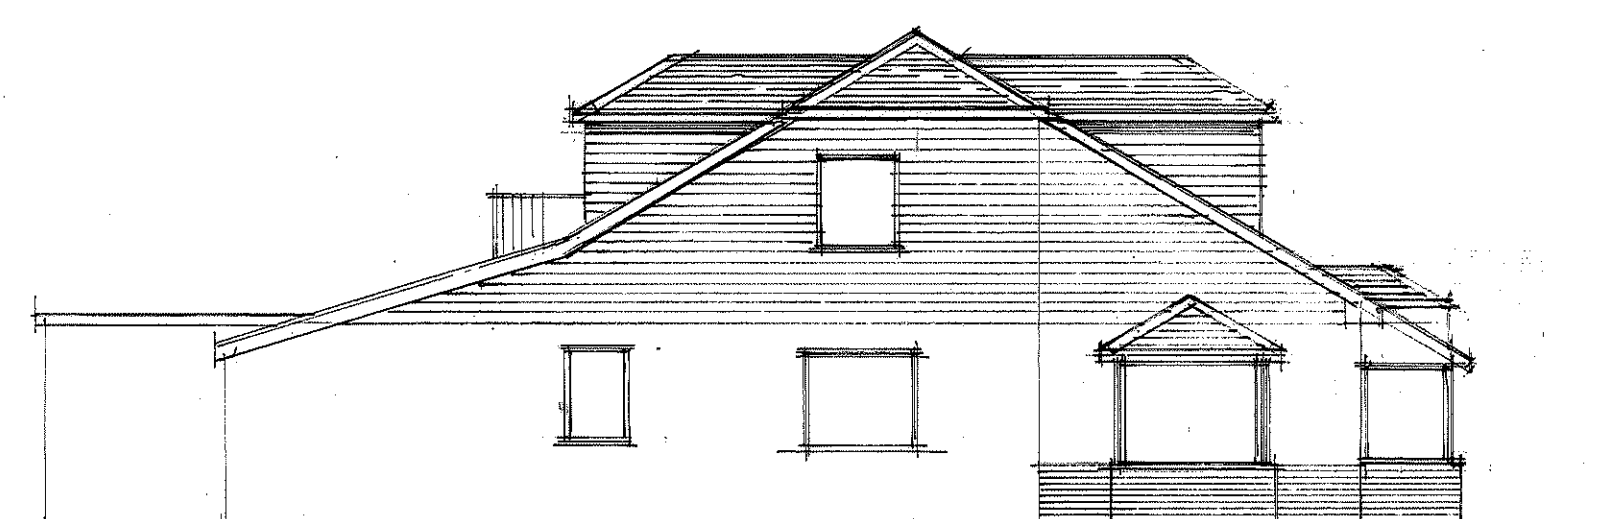

proposed side

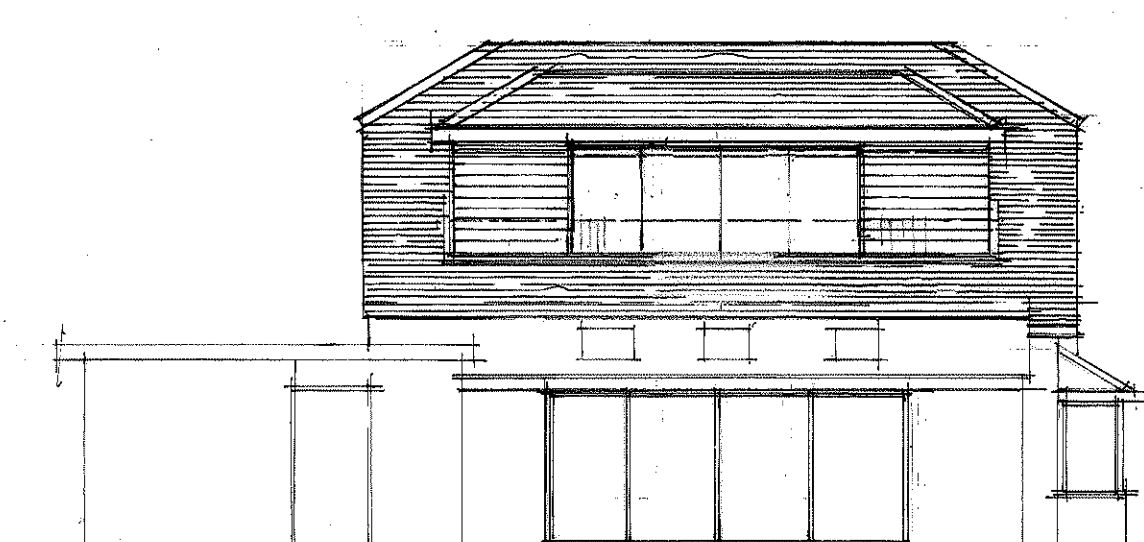

proposed rear

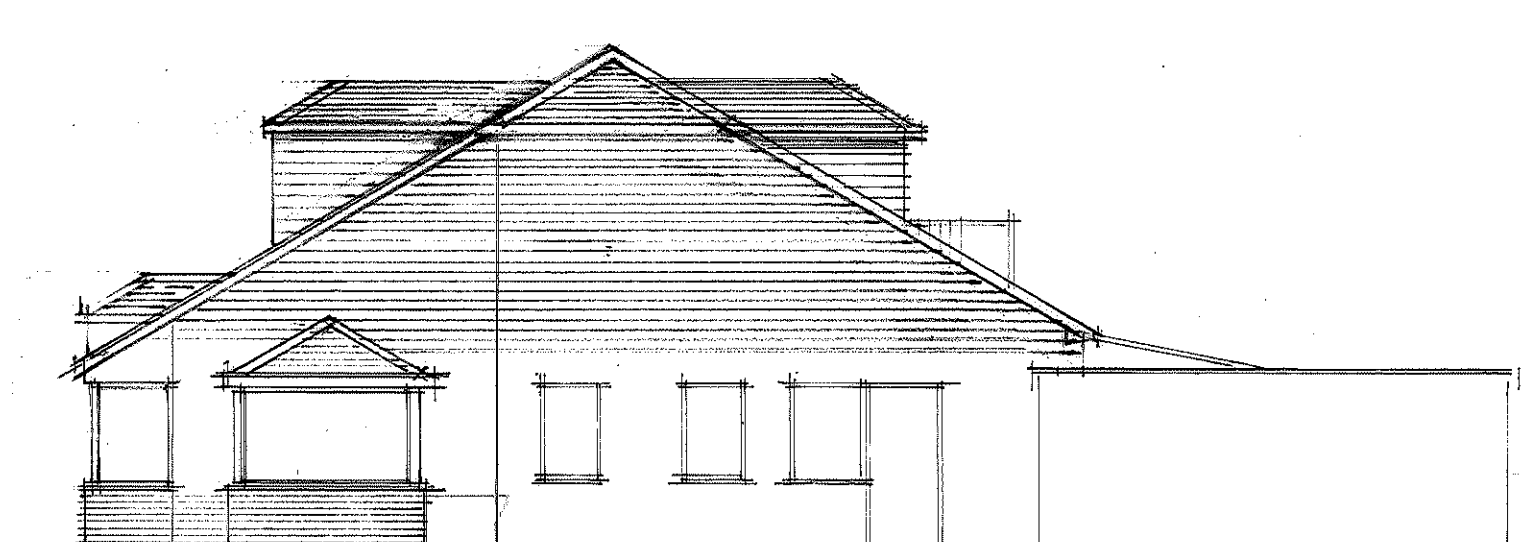

proposed side

2 Dec 24 client amendments
3 Dec 24 client amendments
4 Dec 24 client amendments

Date	Revision

© copyright

THORNS YOUNG
ARCHITECTURAL

THORNS-YOUNG LTD
CHARTERED BUILDING CONSULTANTS
Website: www.thornsyong.co.uk

Portsmouth
232 London Road
North End
PO2 9JQ
Tel: (02392) 672 883

Client
Mrs Mrs. KILFORD.

Job Title
*68 RADNELL ROAD
WATERLOOVILLE*

Drawing Title
*PROPOSED PITCHED
ROOF WITH LOFT ROOM*

Scale
1:5 + 1:100

Date *JULY 24* Drawn by *CXC*

Drg. No. **8152:24:1**

Rev.
K
S