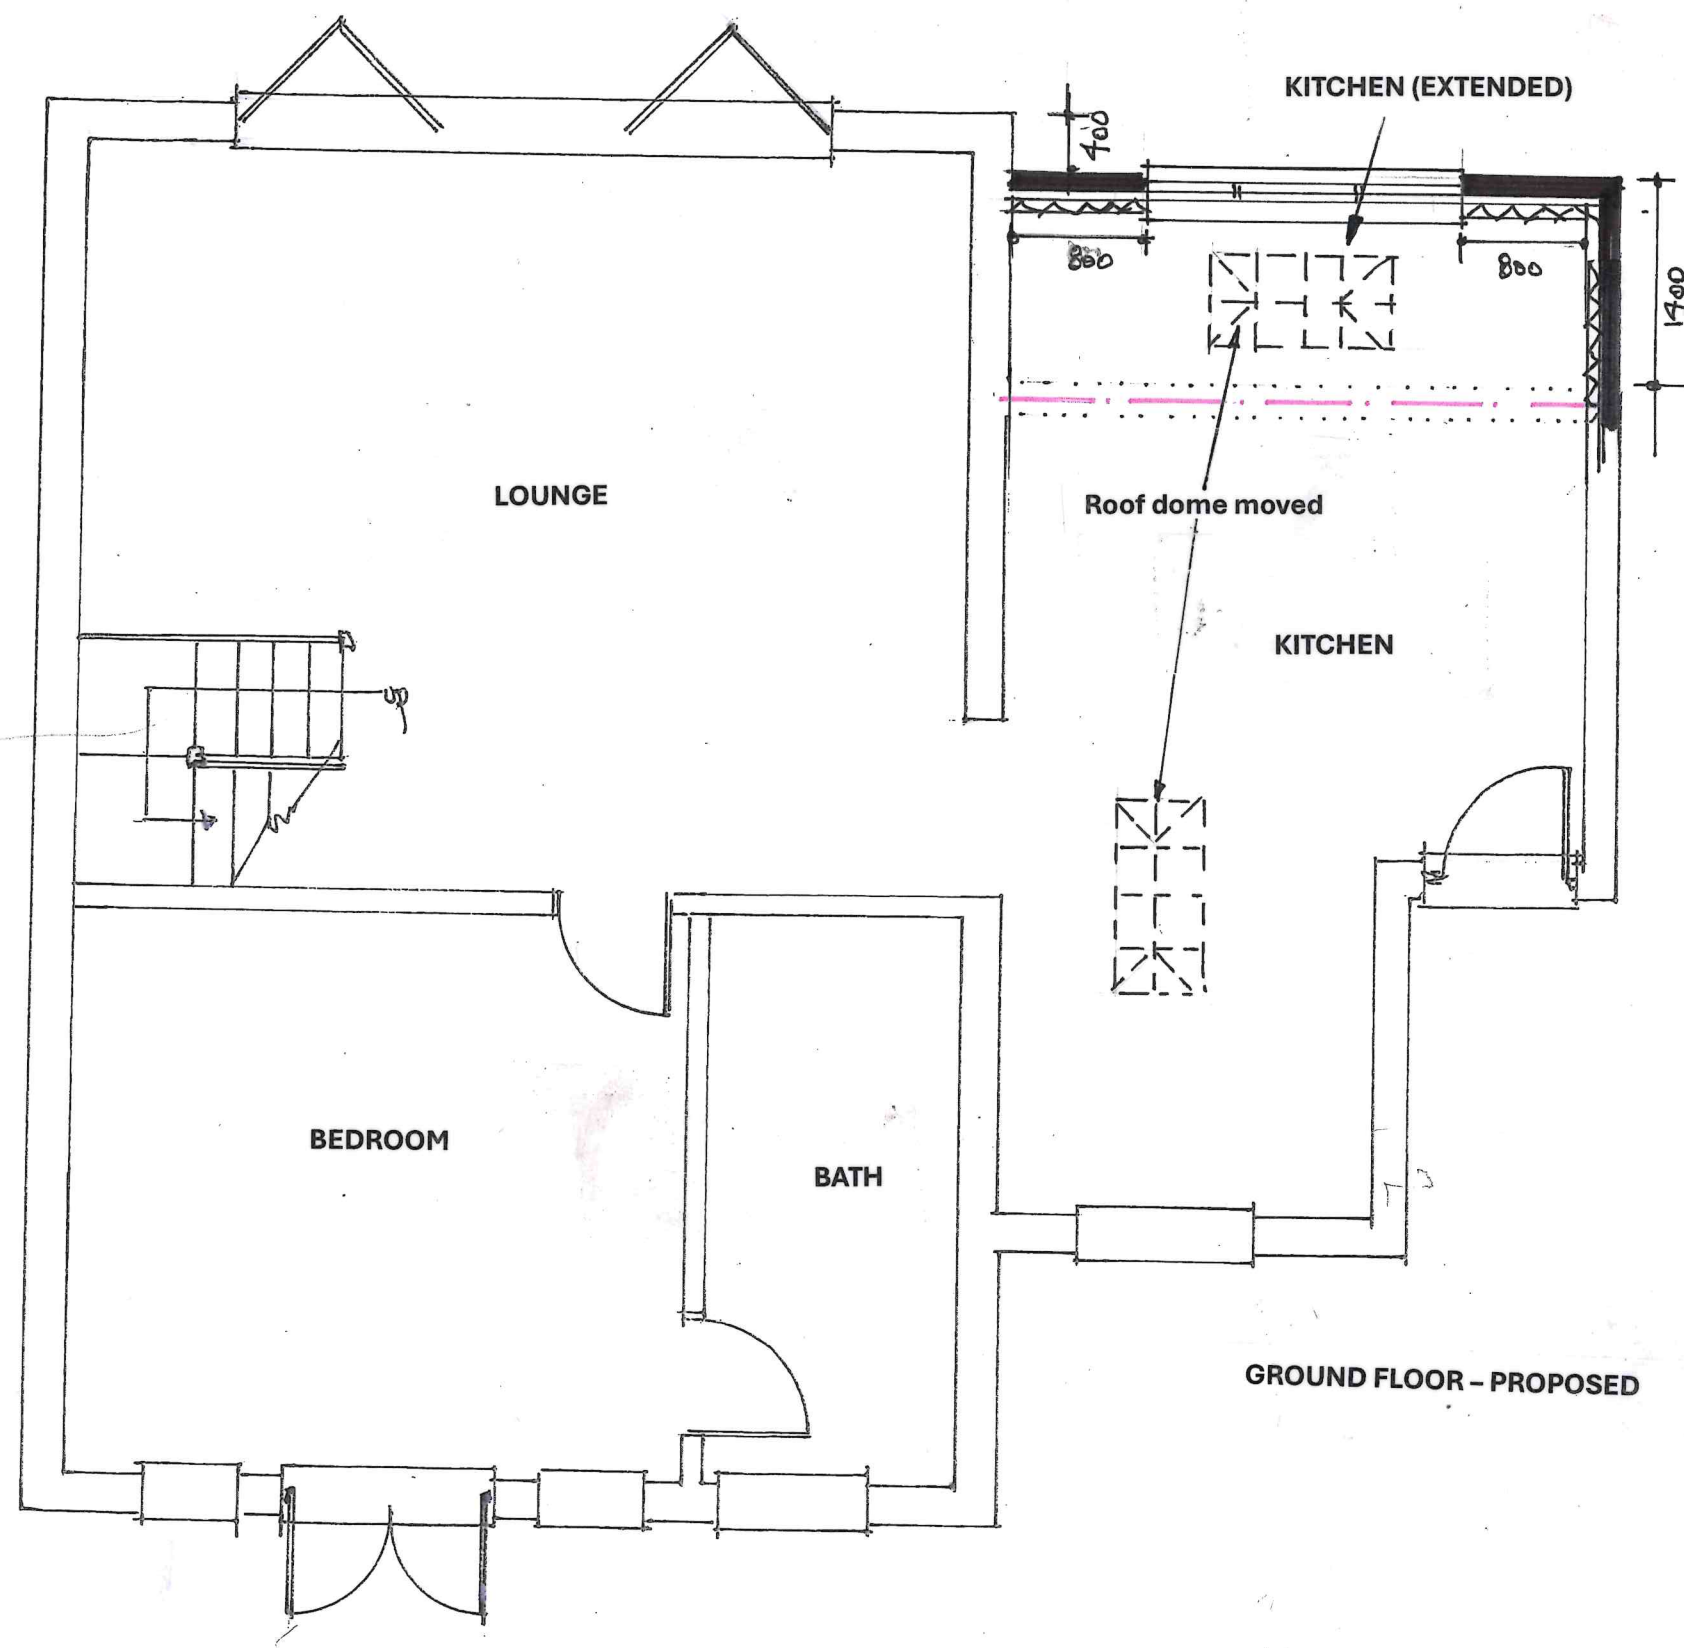


Title:

**PROPOSED TWO STOREY
EXTENSION
AT
6 NORTH CRESCENT
HAYLING ISLAND**

Drwg. no. SS P/02'A"

scale: 1:50

date: June '24