


Mr. Mrs. Dr. Mr.
Beadline
28 South Road
Hoyling
1011-8AE

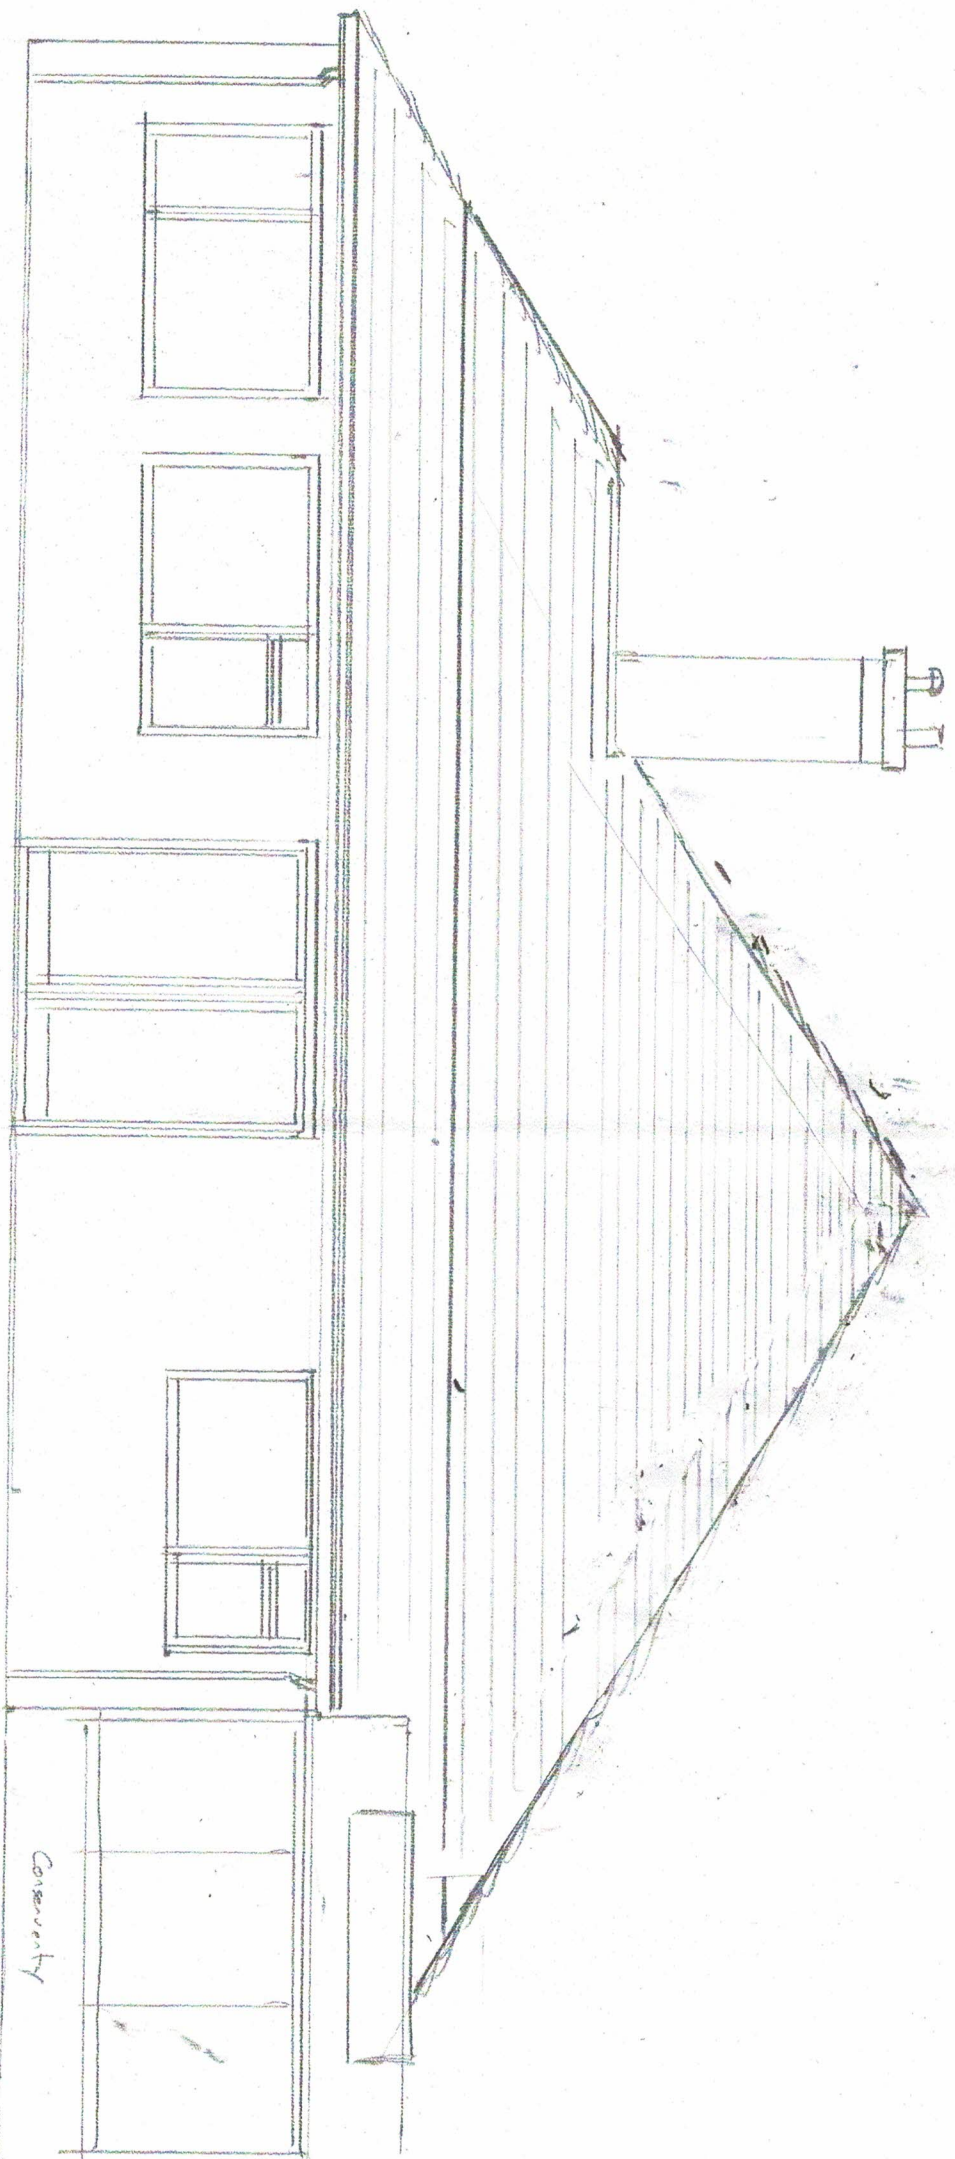

Existing Rear Elevation

Scale 1-50