


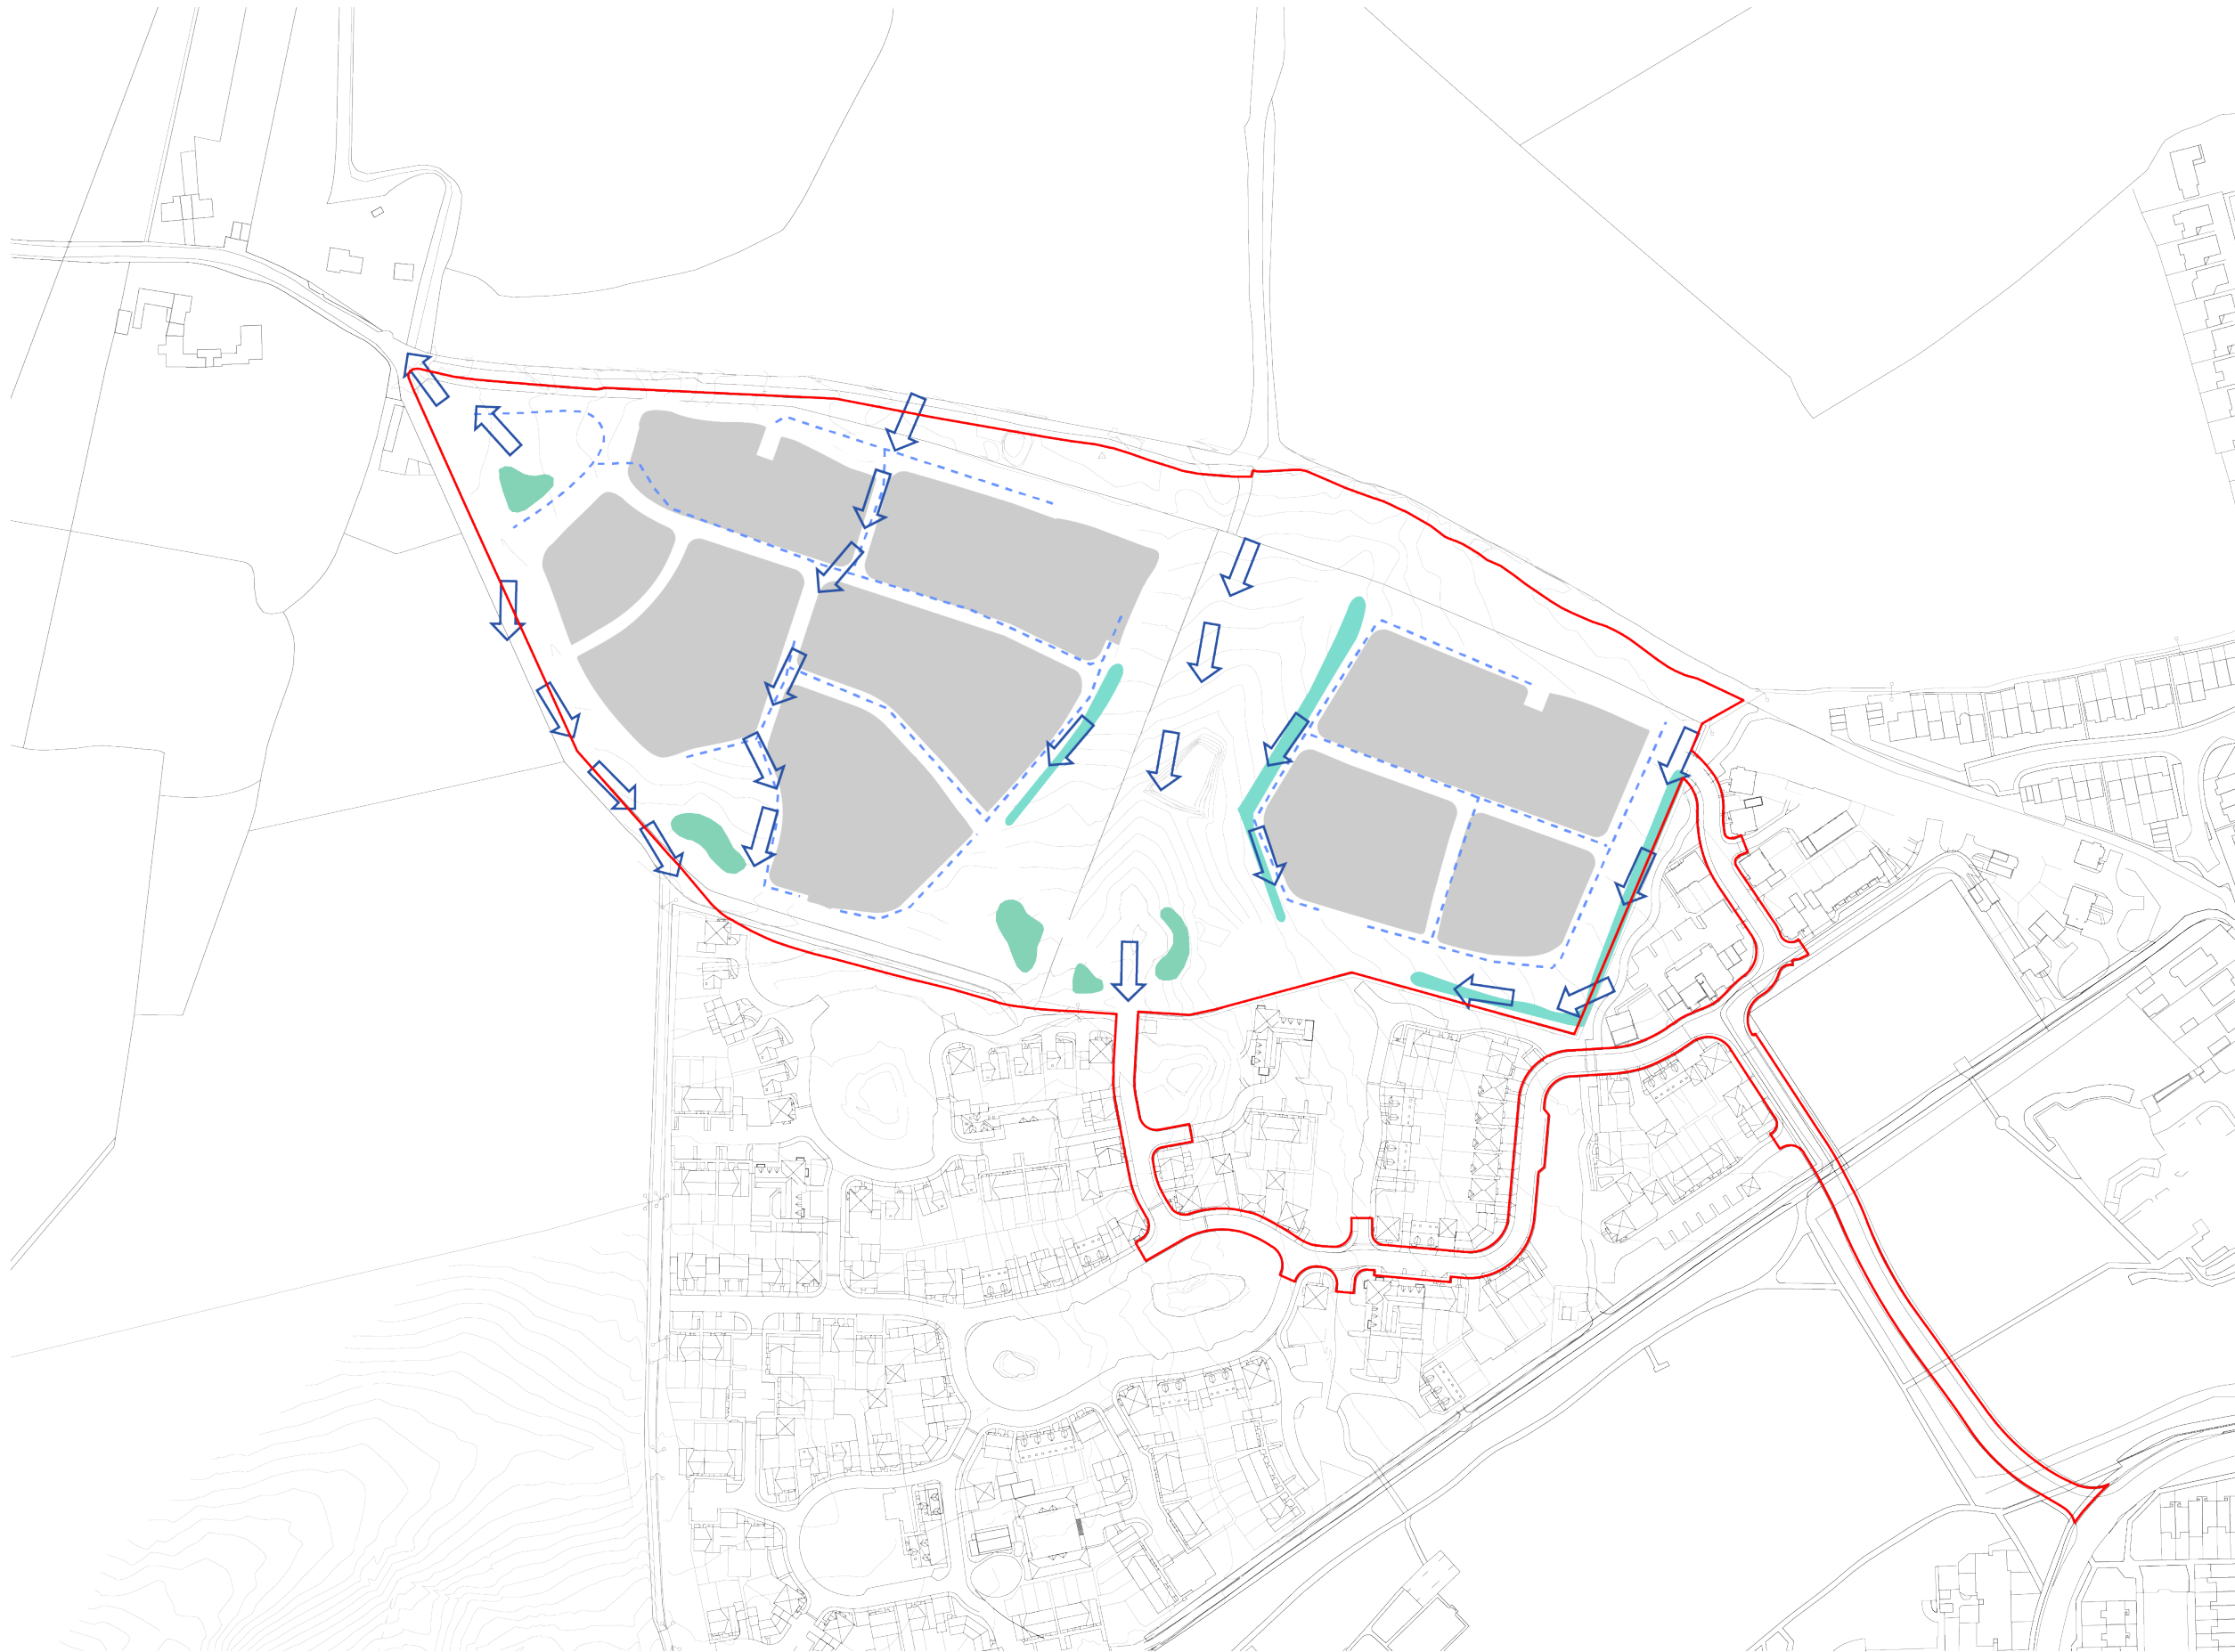

-  Planning Red line Boundary
-  Proposed detention basin
-  Proposed swale
-  Proposed surface water sewer
-  Proposed surface water runoff

Note - All features and areas shown to a tolerance of 5m

Land at Woodcroft Farm

on behalf of Grainger plc

Published for the purposes of identification only and although believed to be correct accuracy is not guaranteed.
C:\Users\janette.mpagi\Box\UK\UrbanDesignProjects\Grainger\SNUD445315-GRAINGER-WoodcroftFarmPhase3,Hampshire\B\Drawings\IND05_445315_IND05_WoodcroftP3drawingpack\325\03\24

drawing no.	PP005	drawing	Drainage Strategy DRAFT
revision	B(14.03.24)	scale	1:2,500@A3
drawn by	AIL/JM	checked by	PF
date	22.12.2023	job no.	445315

Urban
Design
Studio

