


"APPENDIX G"

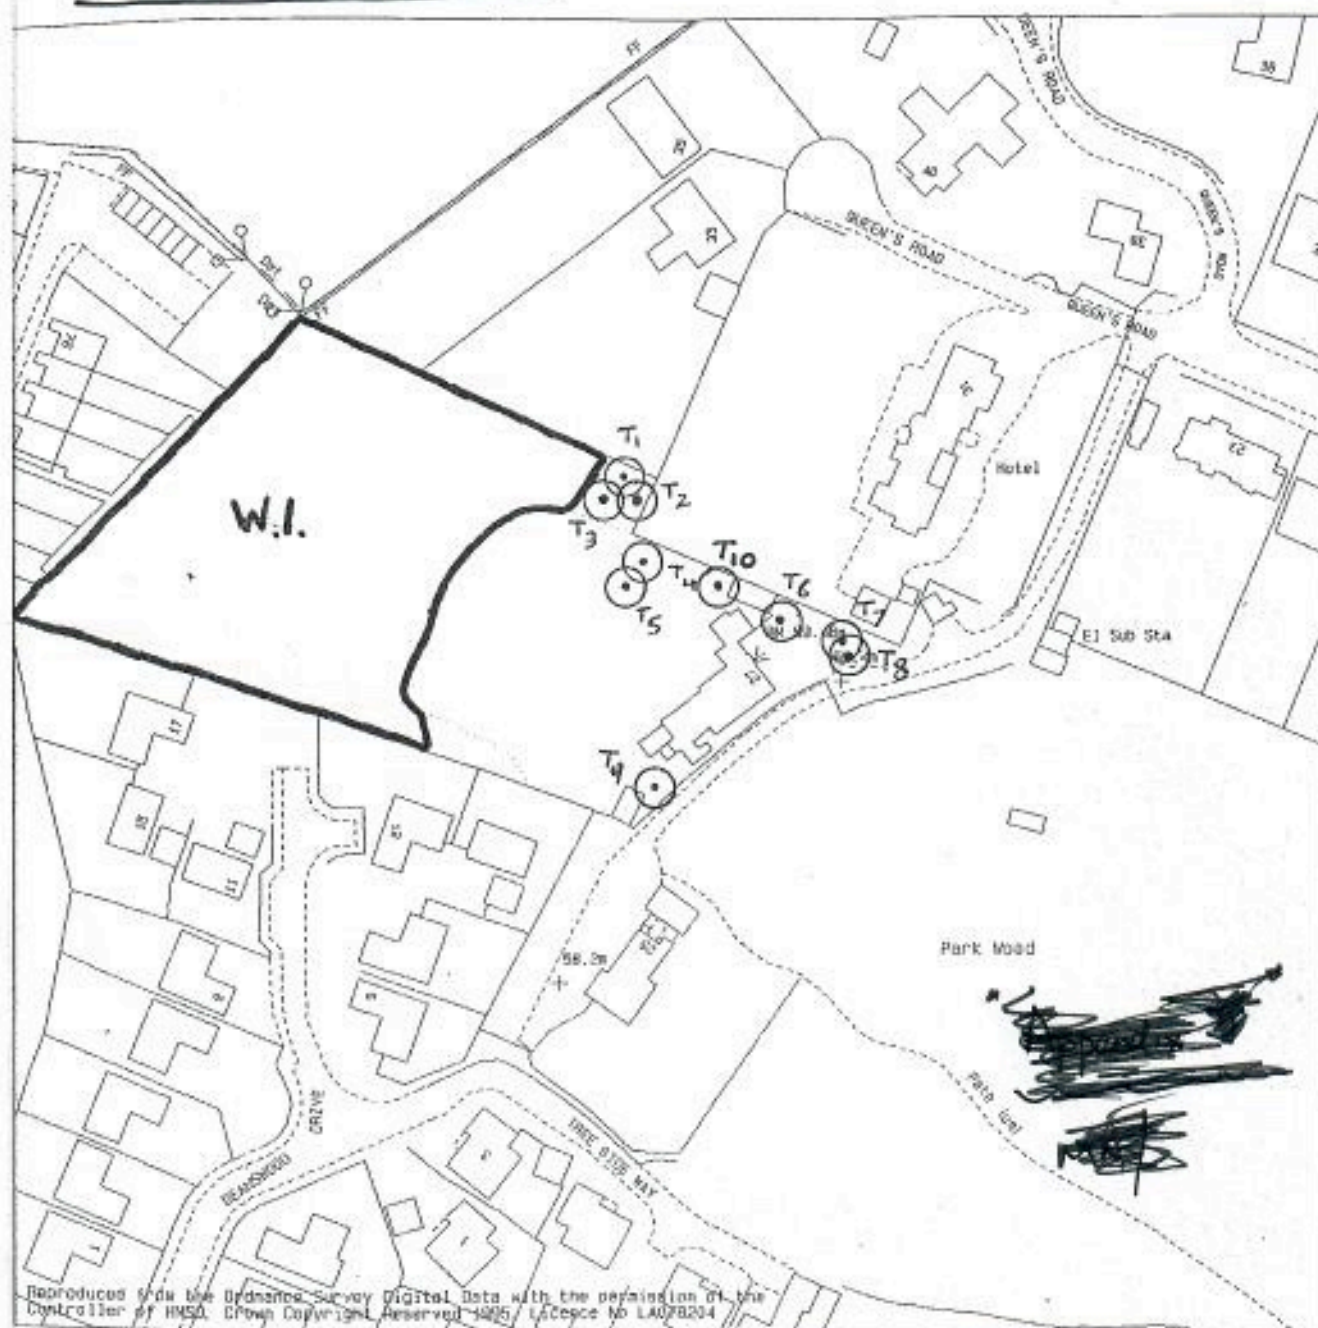

NUMBER	SPECIES	NUMBER	SPECIES
W1	YEW, OAK, NORWAY SPRUCE, ASH, SILVER BIRCH, HOLLY, HAZEL, BEECH	T7	WESTERN RED CEDAR
T1	YEW	T8	WESTERN RED CEDAR
T2	YEW	T9	ASH.
T3	YEW	T10	SILVER BIRCH
T4	OAK		
T5	FIELD MAPLE		
T6	OAK		

Campbell BA (Hons) MRTPI
 of Development Control
 ant Borough Council
 ic Offices
 ic Centre Road
 ant, Hants. PO9 2AX
 ant (01705) 474174



TITLE: Tree Preservation Order 1629
 27 Queens Road, Waterlooville

DRAWN BY: pdm
 SCALE: 1: 1250

DRG. NO. PC 26/154
 DIGITAL MAPPING

DATE: 18/08/95
 SW CORNER: 468297.3, 110322.1