
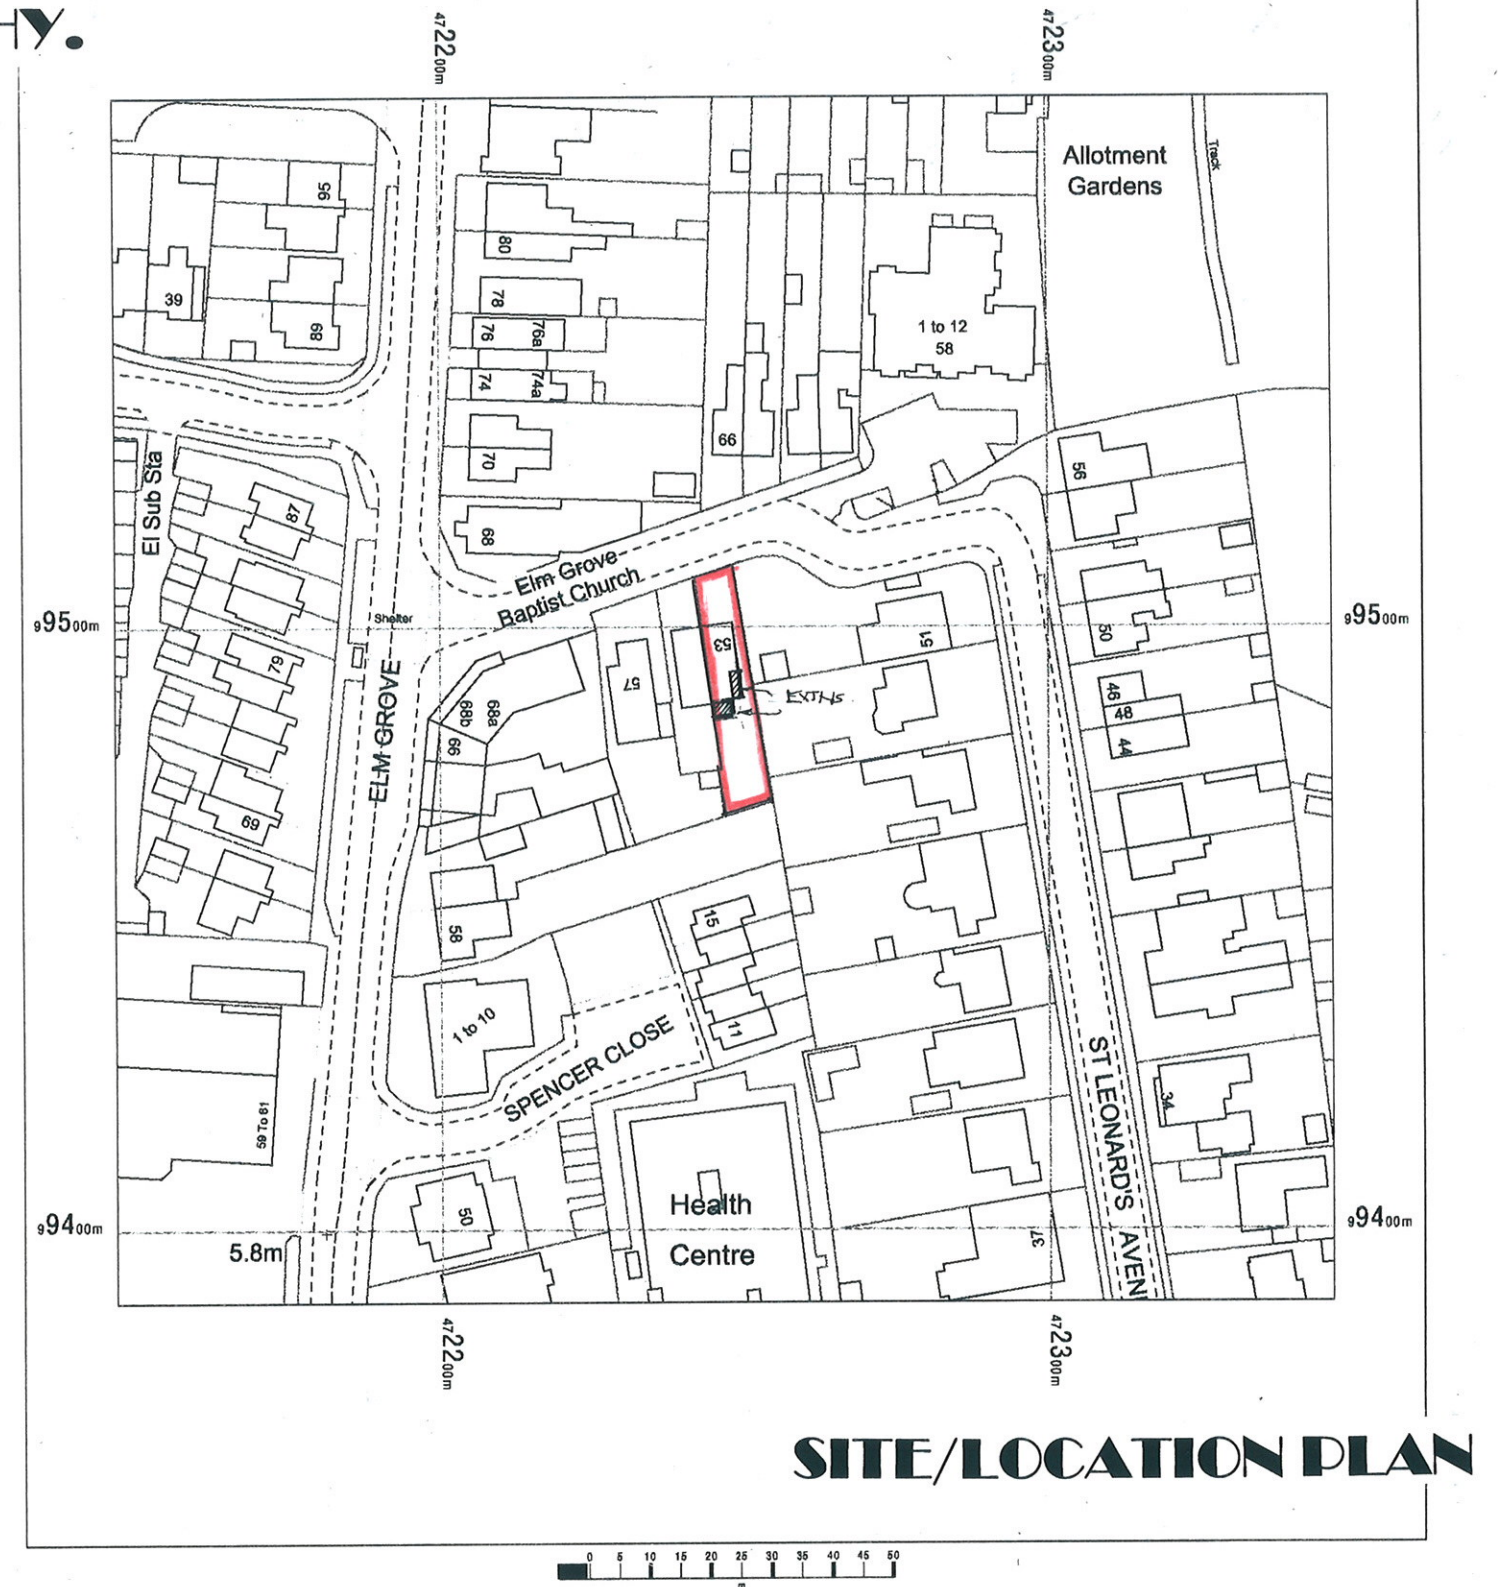


**PROPOSED SINGLE STOREY REAR ADDITION.
53, ST. LEONARDS AVE, HAYLING IS, HANTS.
FOR MR & MRS P. MURPHY.**

PART FIRST FLOOR

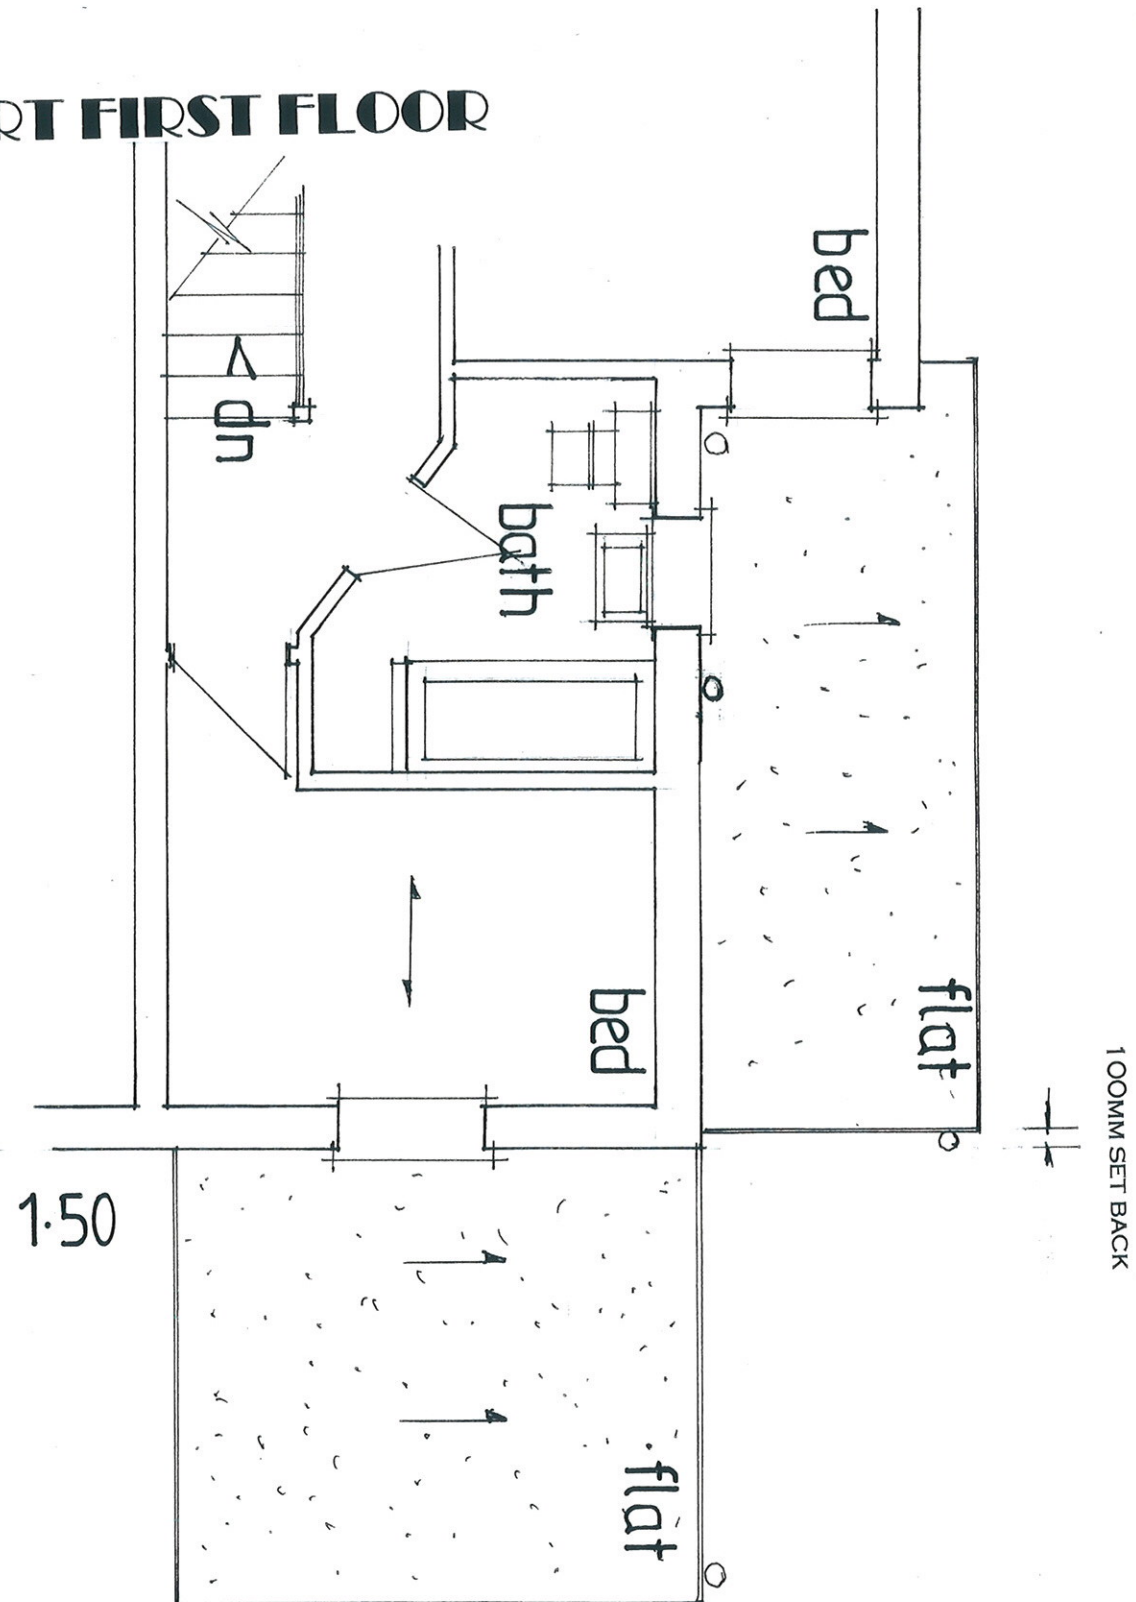


53 St Leonards Avenue,
Hayling Island,
PO11 9BN

OS MasterMap 1250/2500/10000 scale
Wednesday, June 12, 2024, ID: LAT-01169833
www.latitudemaps.co.uk

1:1250 scale print at A4, Centre: 472246 E, 99488 N

©Crown Copyright Ordnance Survey. Licence no.
AC0000806982

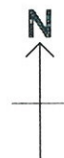

**LATITUDE
MAPPING**

june 24