


Proposed single storey rear extension after demolition of lean to at:
10 London Road
Cowplain
Waterlooville
PO8 8DL

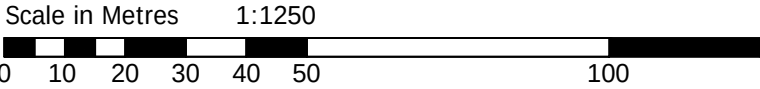


SITE LOCATION
SCALE 1:1250



BLOCK PLAN
SCALE 1:500

 

Notes: The design and construction of this project shall be in accordance with the current Building Regulations & NHBC Standards. These notes & drawings have been prepared solely for the purpose of Planning & Building Regulation approval. Do not scale from this drawing unless for Planning purposes. All dimensions to be checked on-site and any alterations to be approved by the Architect and/or client prior to any work commencing. <u>Ordnance Survey Licence No: 100047591</u> This drawing to be copyright and to be read in conjunction with all other drawings	Revisions: Rev A: Issued for planning – 24/06/24	Key:	Drawing Details: PLANNING DRAWING Proposed Block & Location Plan	Client Name: Mr & Mrs S Males	Project Address: 10 London Road Cowplain Waterlooville PO8 8DL	 BH ARCHITECTURE Ltd Heath Cottage Newlands Lane Purbrook Waterlooville Hants PO7 5SQ Tel: 023 9223 2322 Mob: 07747 771808 E-mail: bernard@bernardharding.com		
			Project No: 1011				Drawing No: 6	Rev No: A
			Scale: 1:500 1:1250 @ A3				Drawn: BWH	Date: 30/04/24