
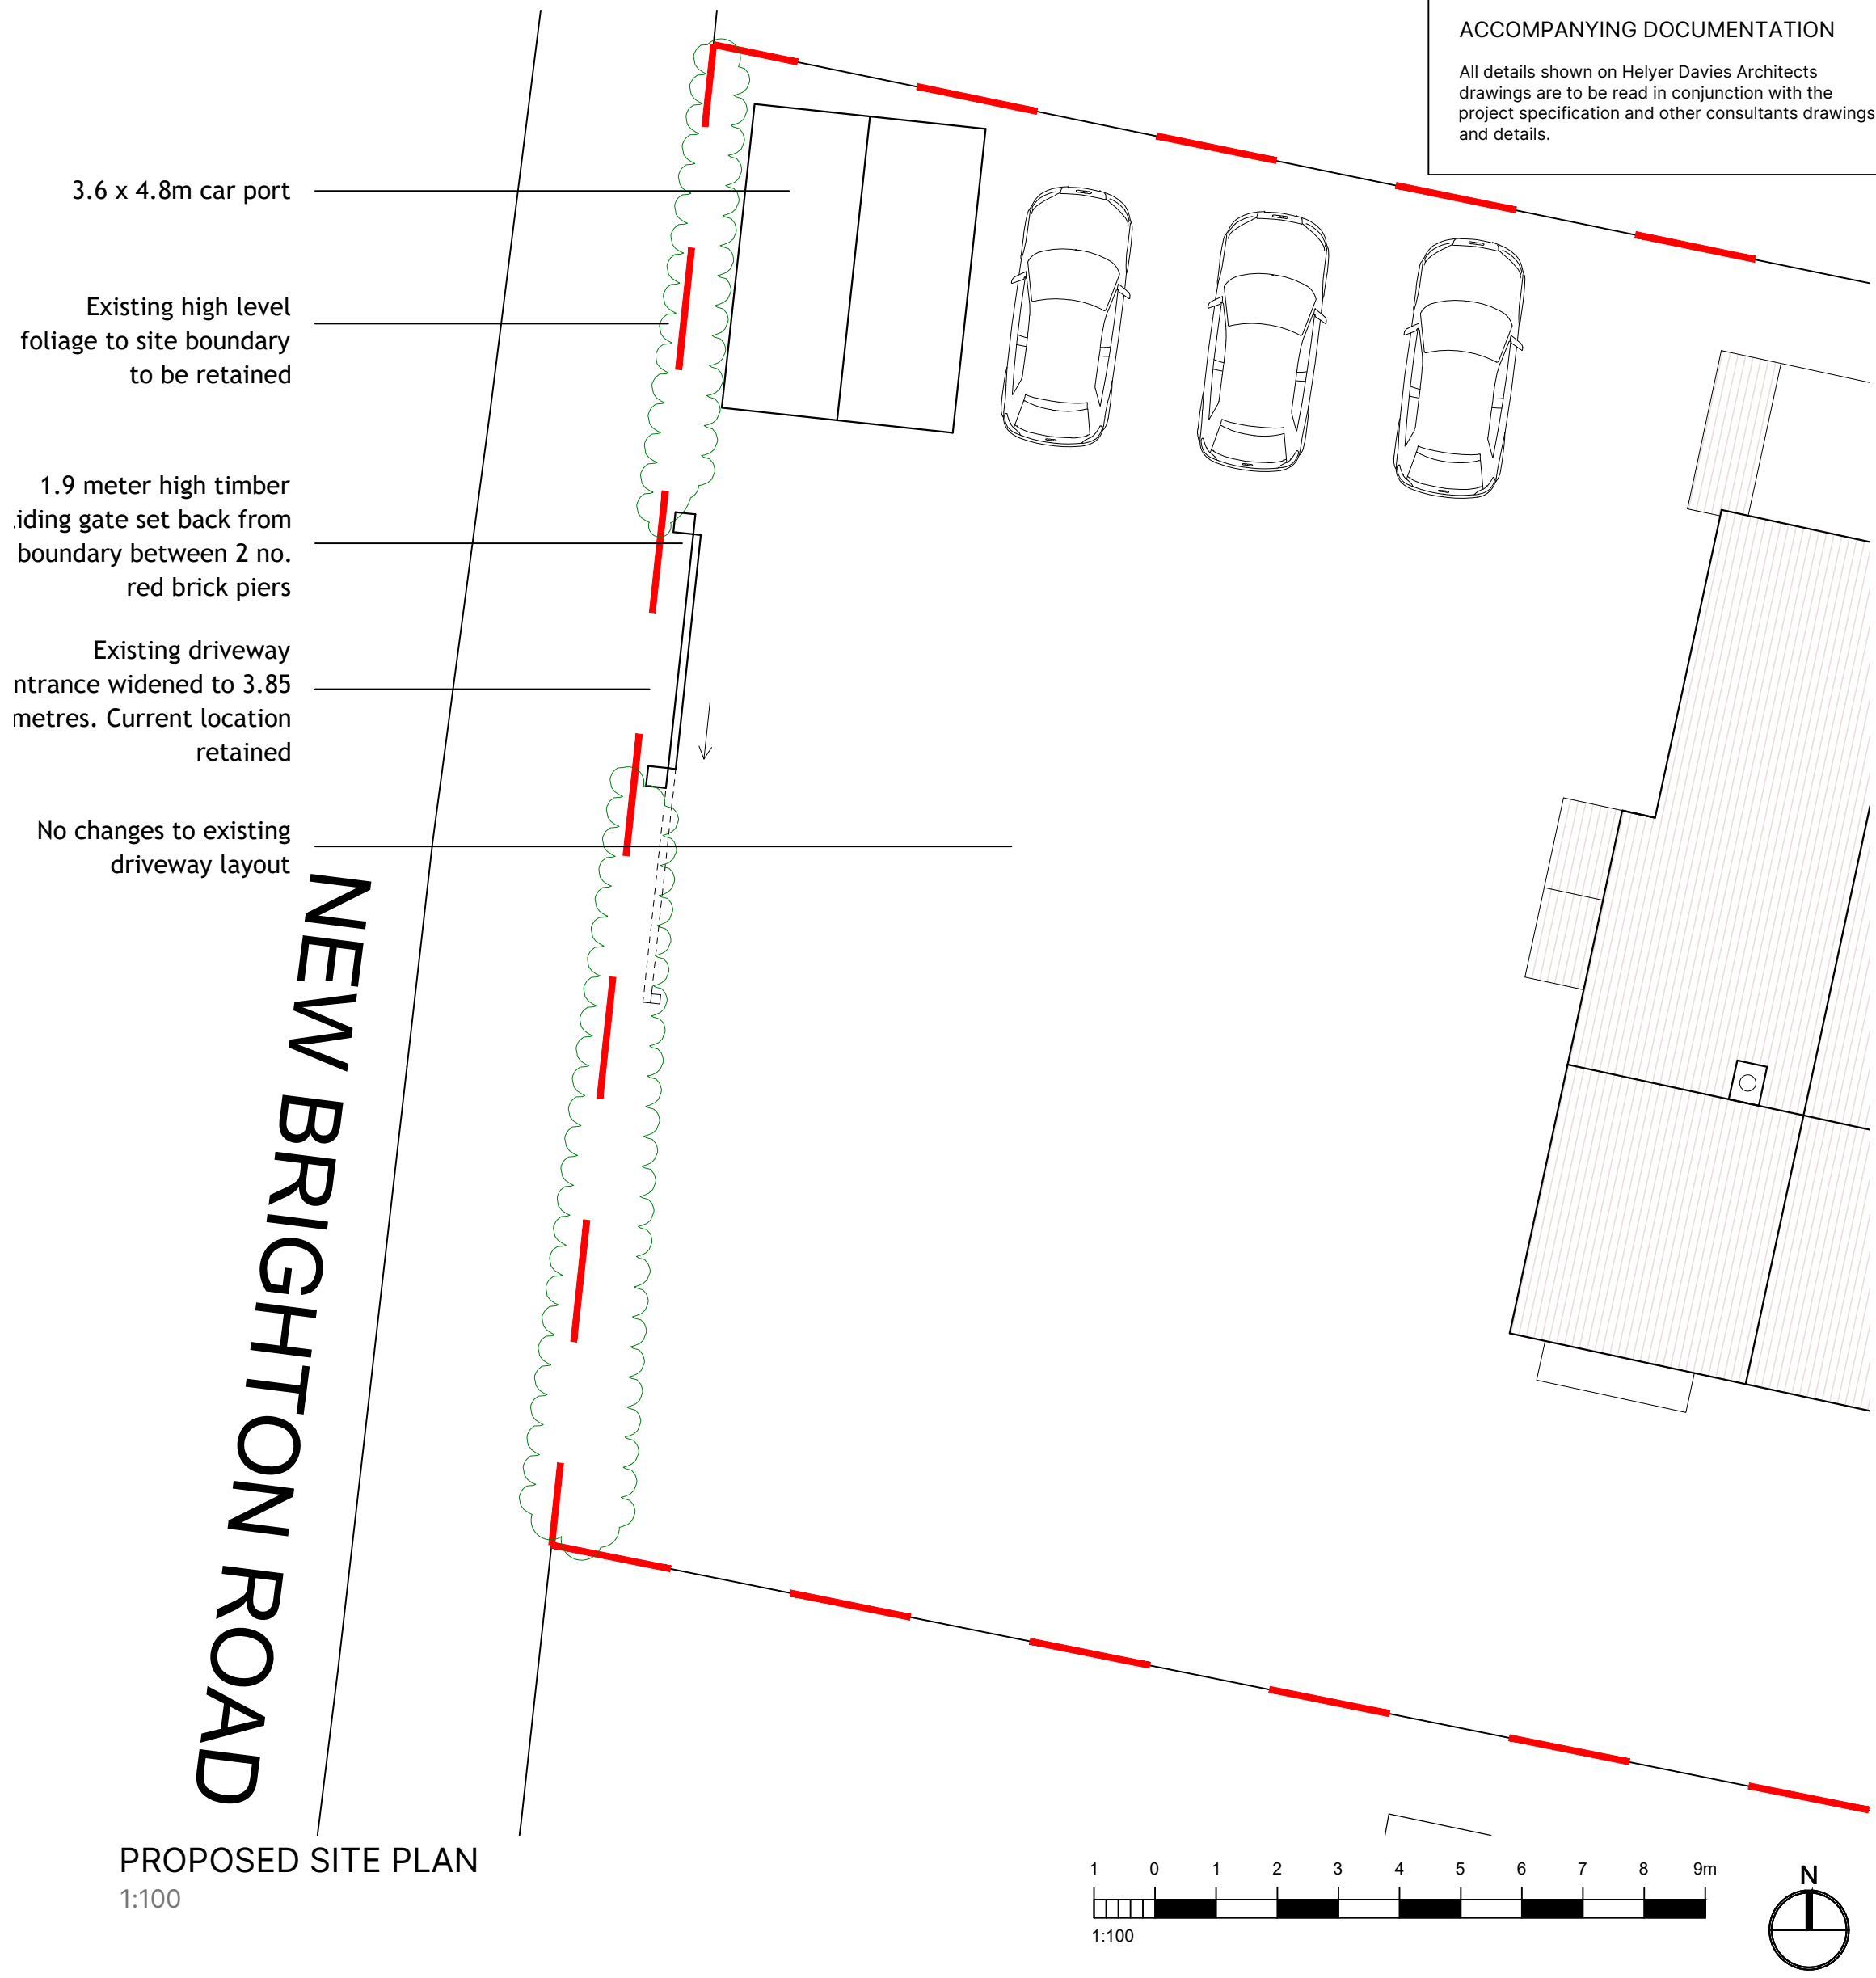
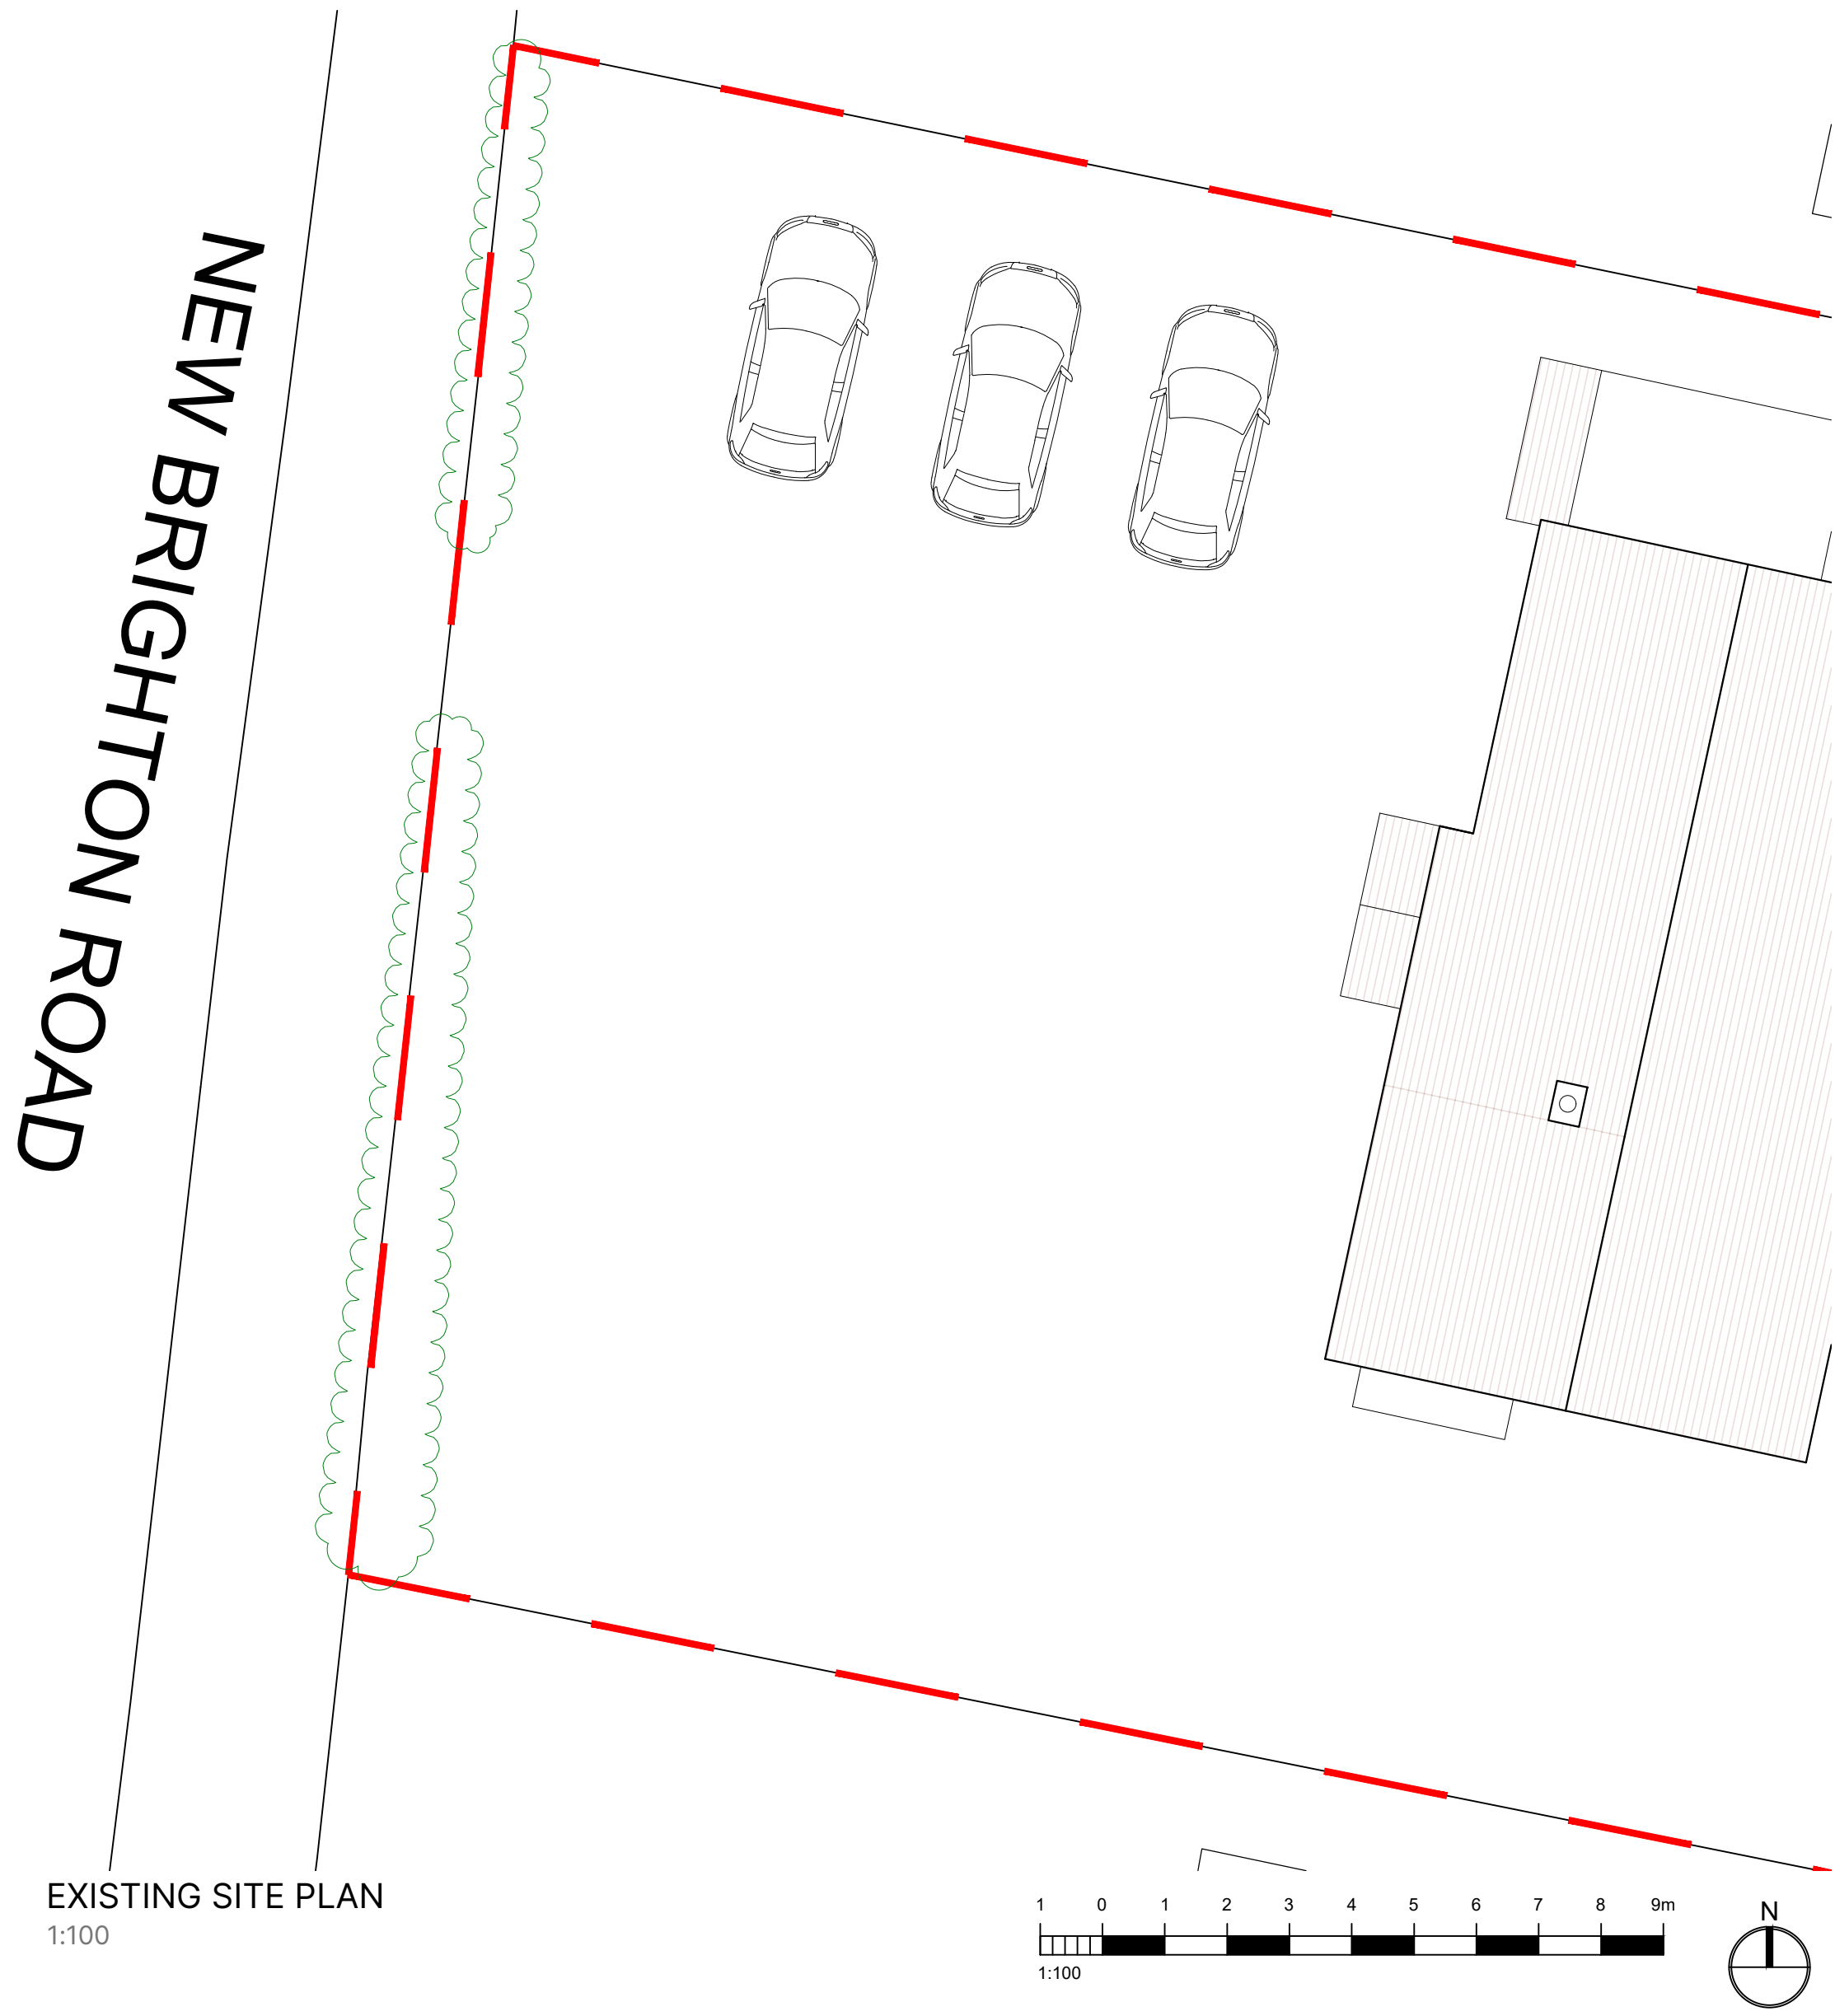
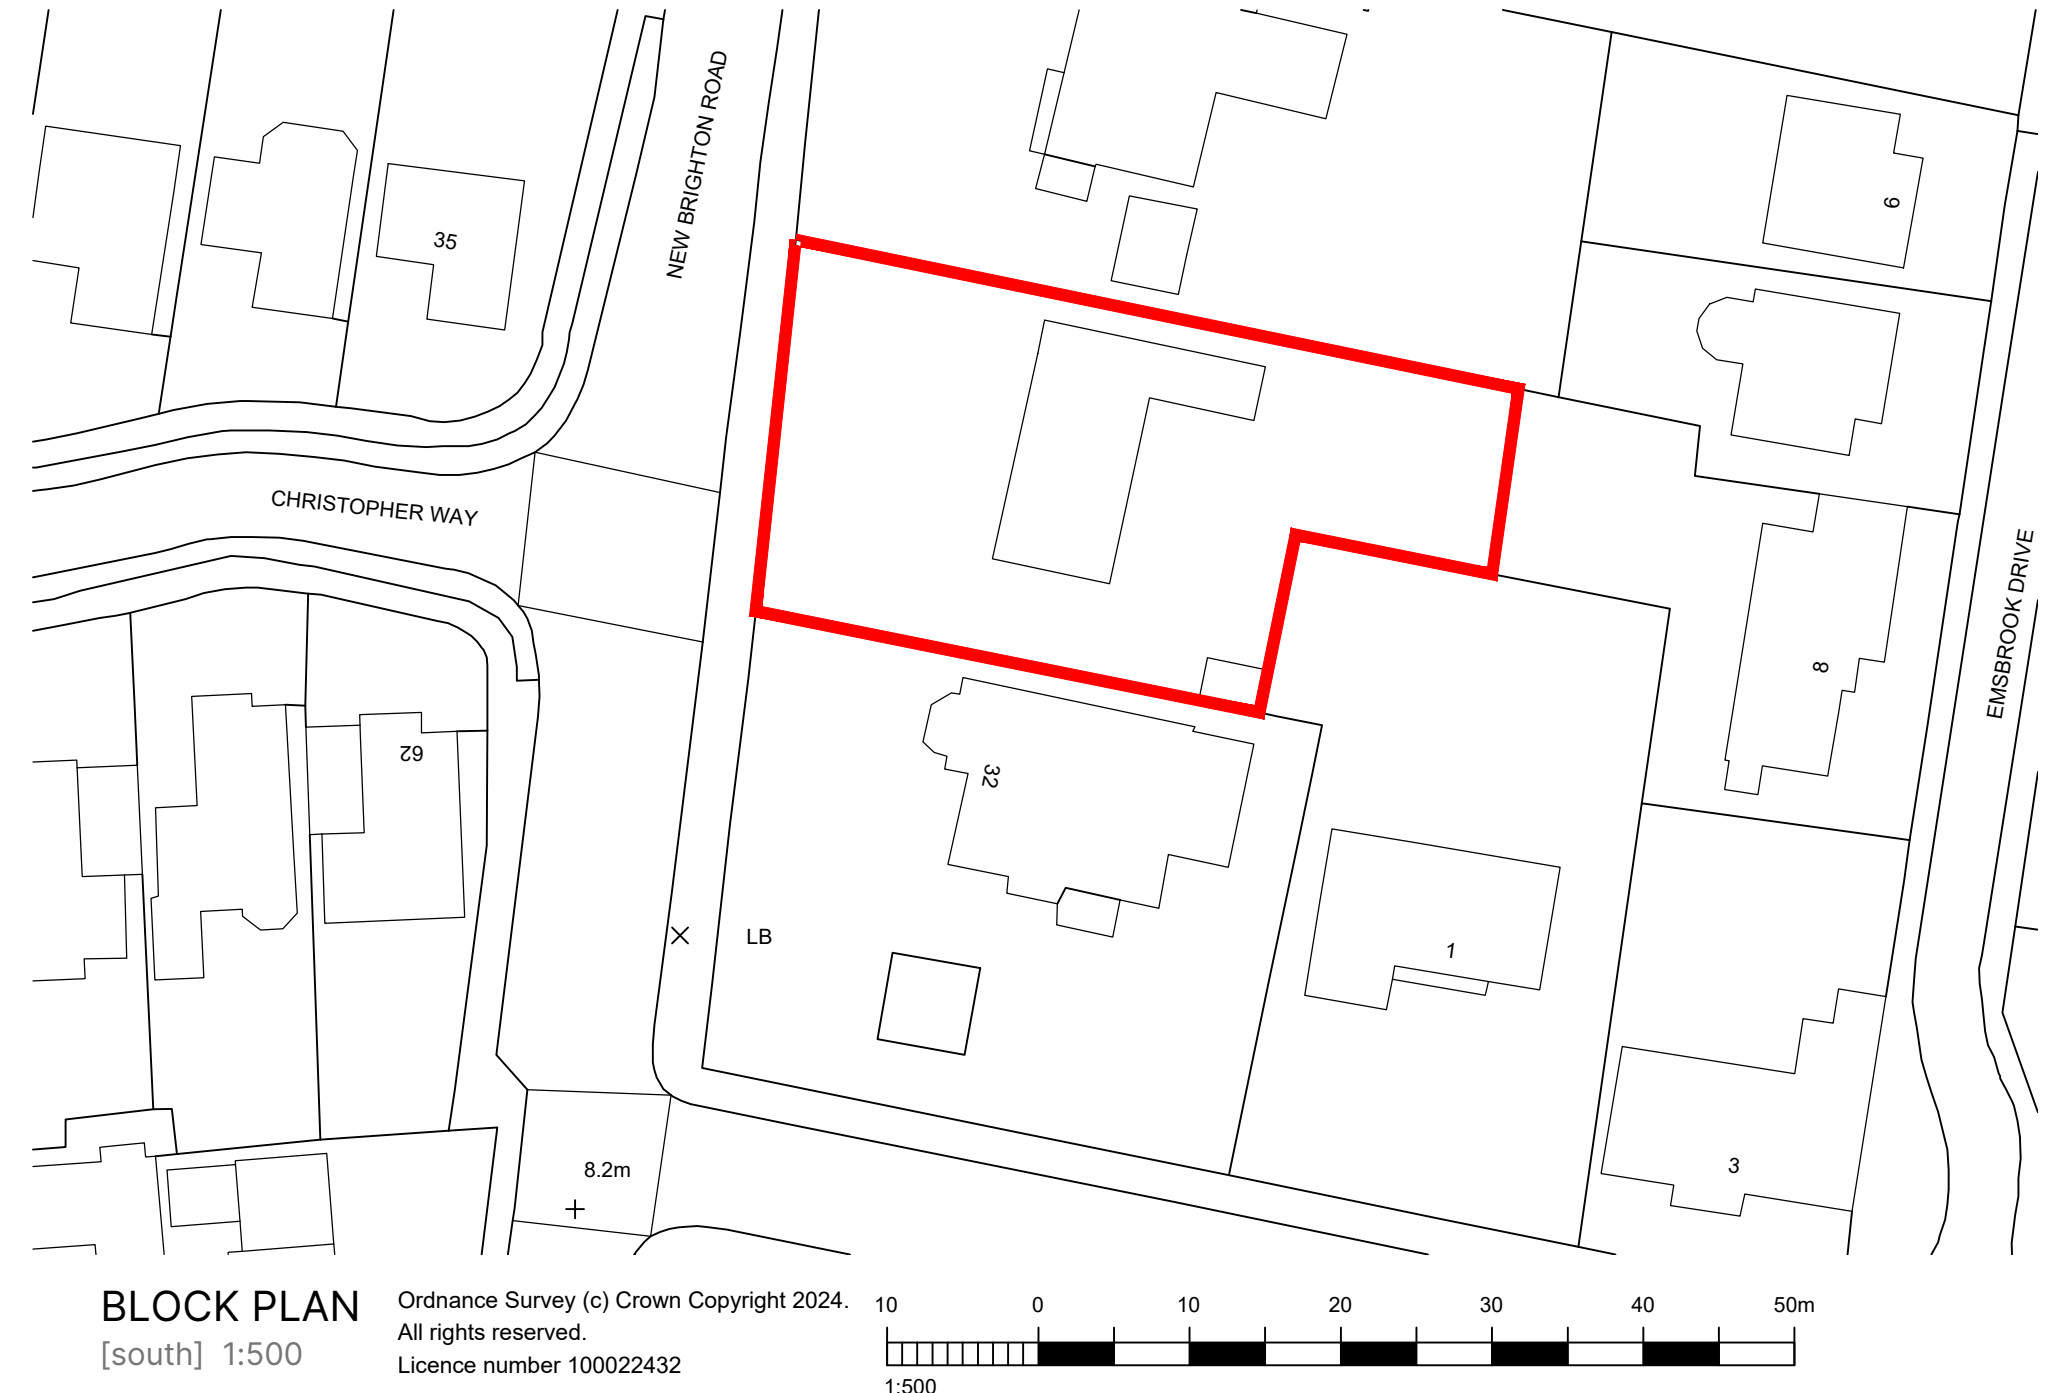
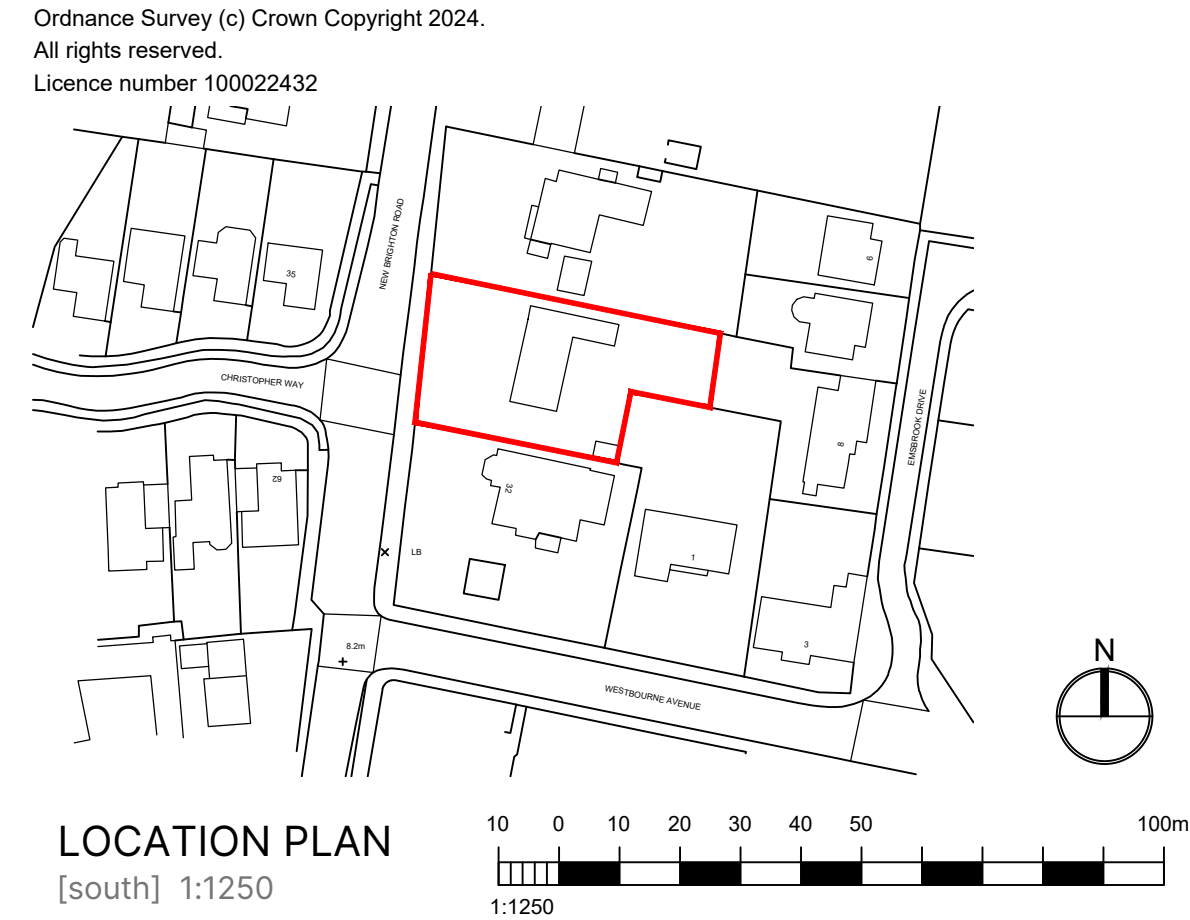


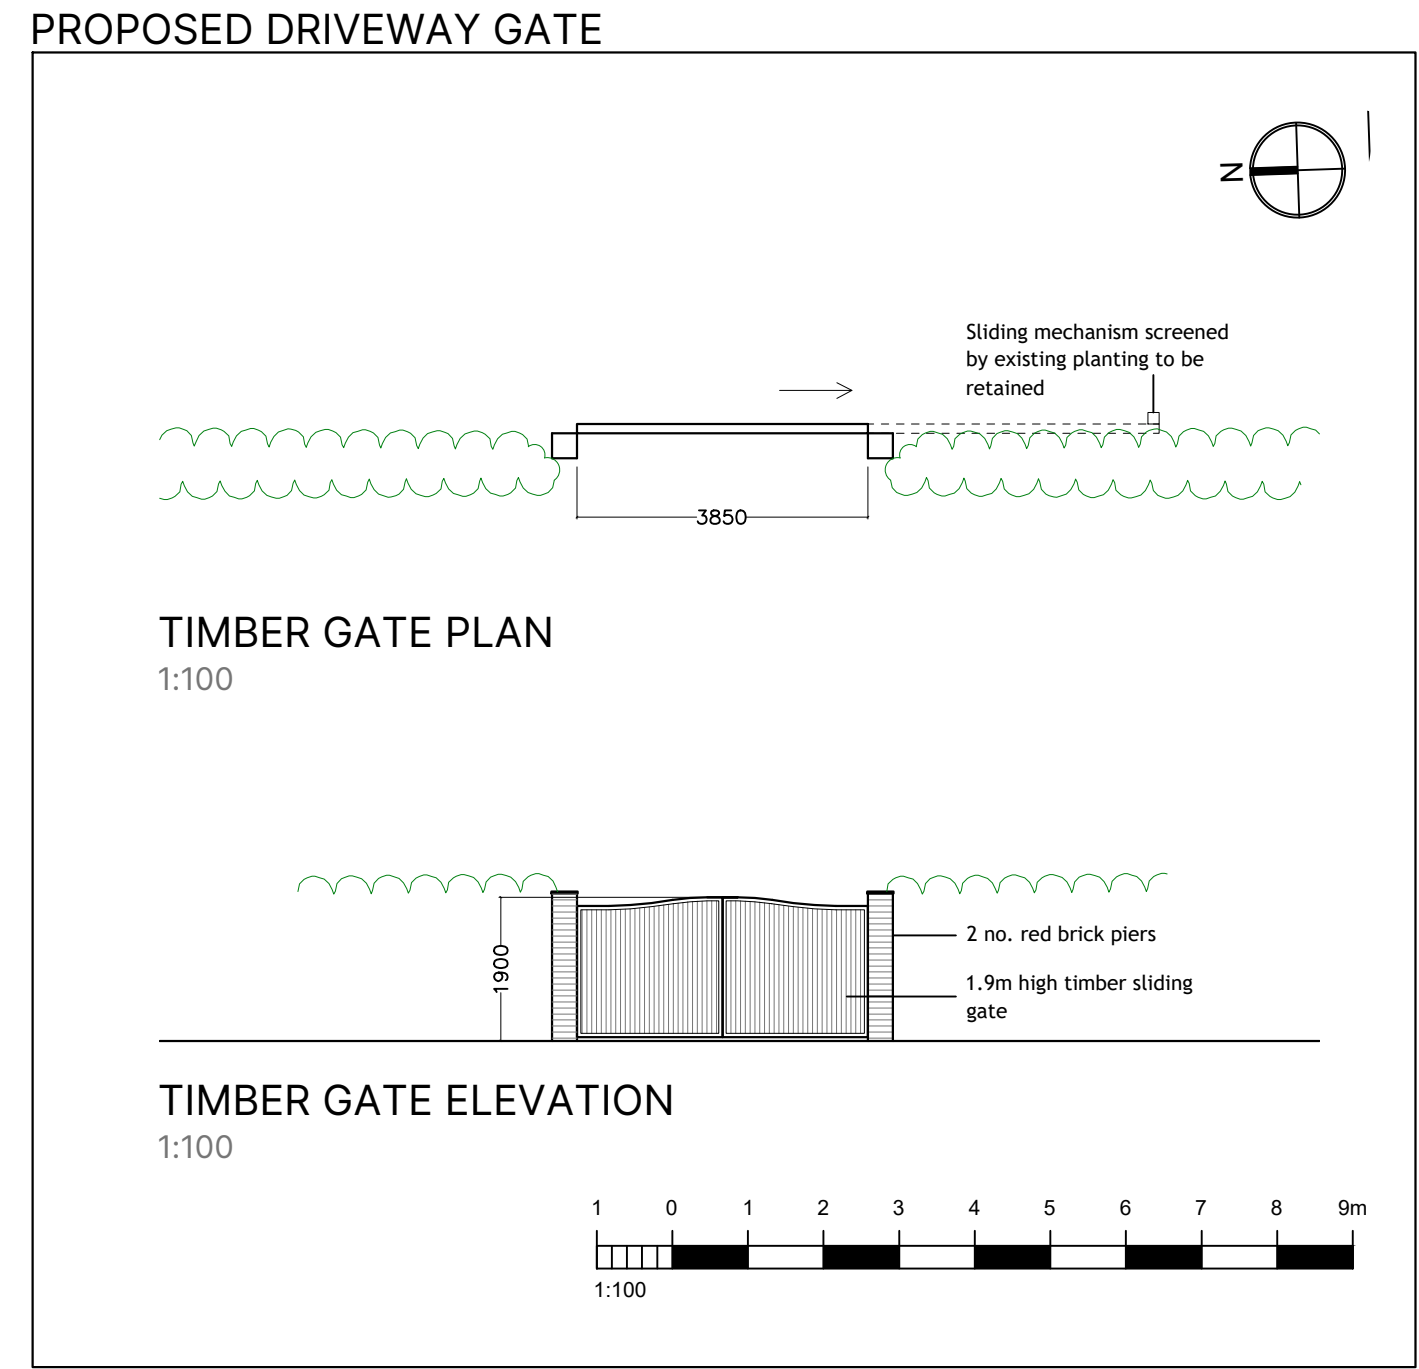


GENERAL NOTES

Dimensions to be checked on site before commencing work. Any discrepancies shall be reported to the architect immediately.

Do not scale from these drawings except for planning purposes. Use figured dimensions only.

ACCOMPANYING DOCUMENTATION

All details shown on Helyer Davies Architects drawings are to be read in conjunction with the project specification and other consultants drawings and details.

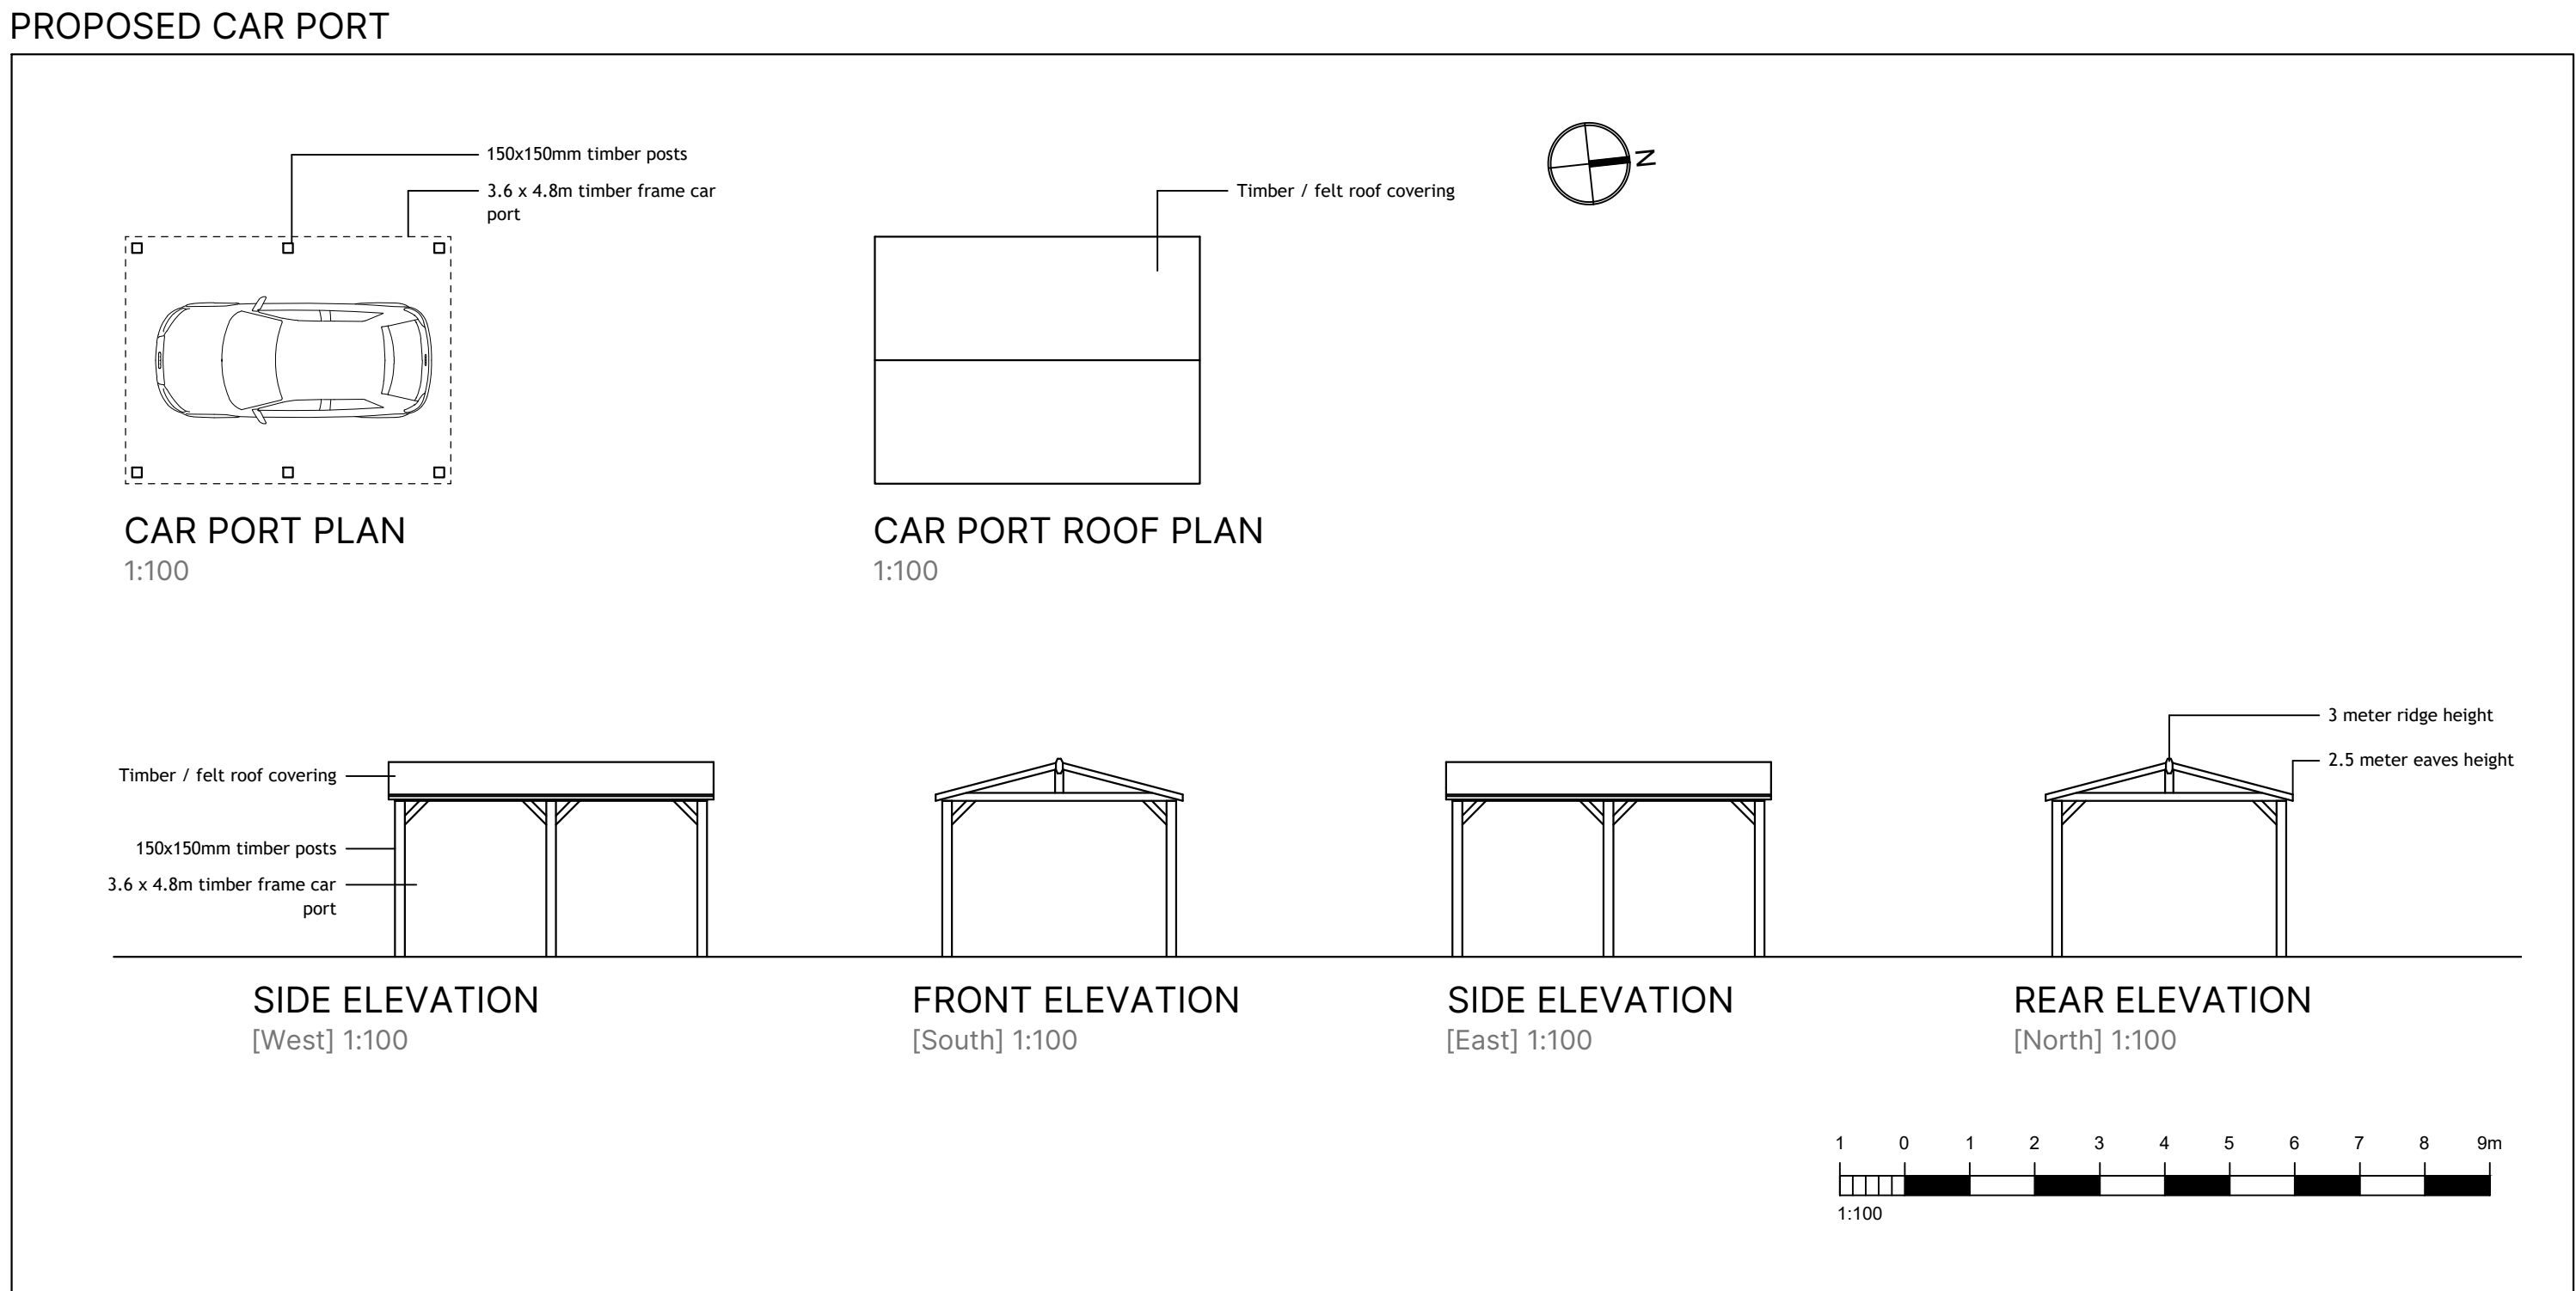

A	12.07.24	For Comment	DM
REV	DATE	AMENDMENT	DRAWN

Helyer Davies Architects	
www.hdarchitects.co.uk mail@hdarchitects.co.uk 01243 370 715	
Unit 1 The Old Flour Mill . Queen St Emsworth . PO10 7BT	

PROJECT	
34 New Brighton Rd Emsworth, PO10 7QR	

DRAWING Proposed	SCALE As noted @A1
----------------------------	------------------------------

DATE Jul-24	DRAWN MA
DRAWING No. 24027 - 03. Gate & Car Port	REV A