



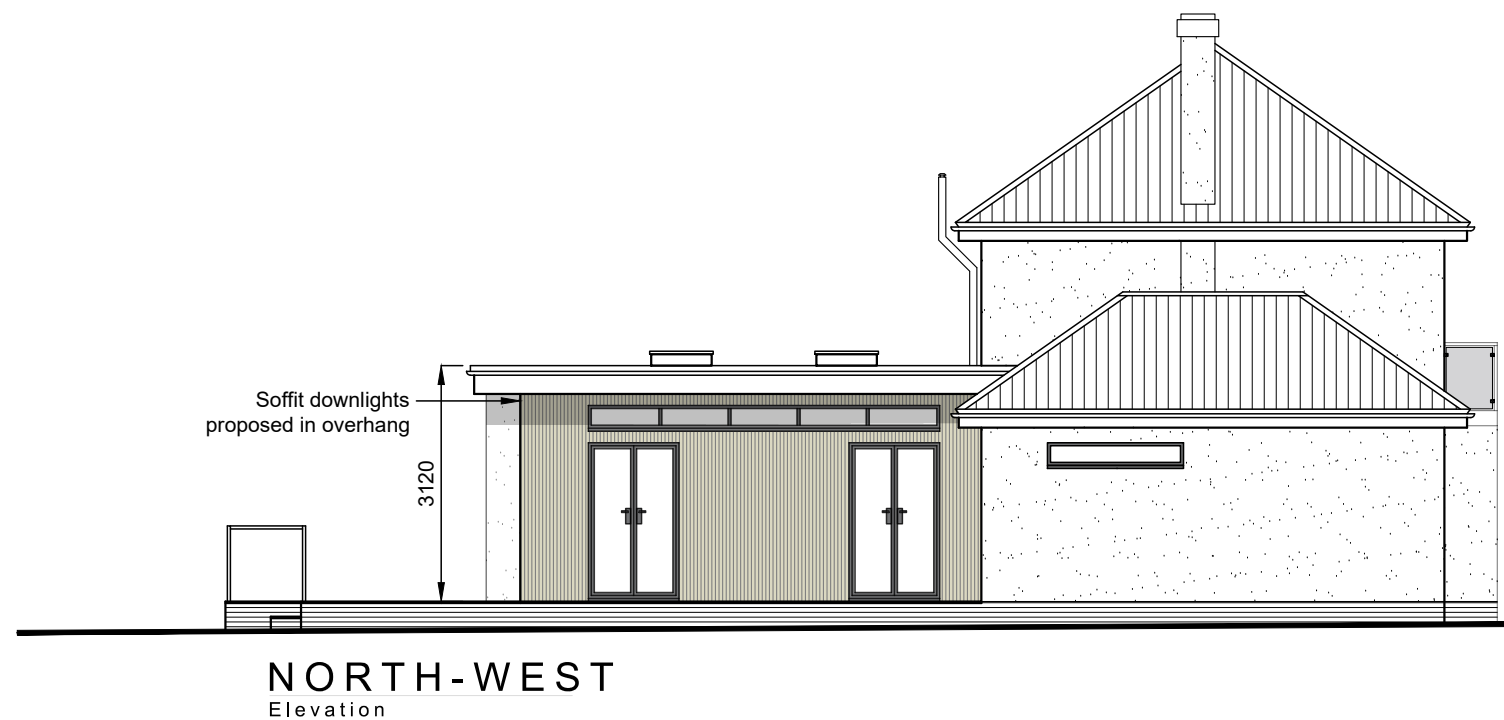

NOTES

- The details shown are for design intent purposes only and are subject to further design development with suppliers and sub-contractors.
- Proposals subject to consultation and approval from Local Authority Planning Department and Building Control (or an Approved Inspector).
- All setting out dimensions should be checked on site prior to construction and any discrepancies and/or omissions should be reported to the Architect immediately.
- Do not scale from drawings, any dimensions shown are indicative only and are subject to verification on site.
- This drawing is to be read in conjunction with all other plans, structural calculations and specifications.

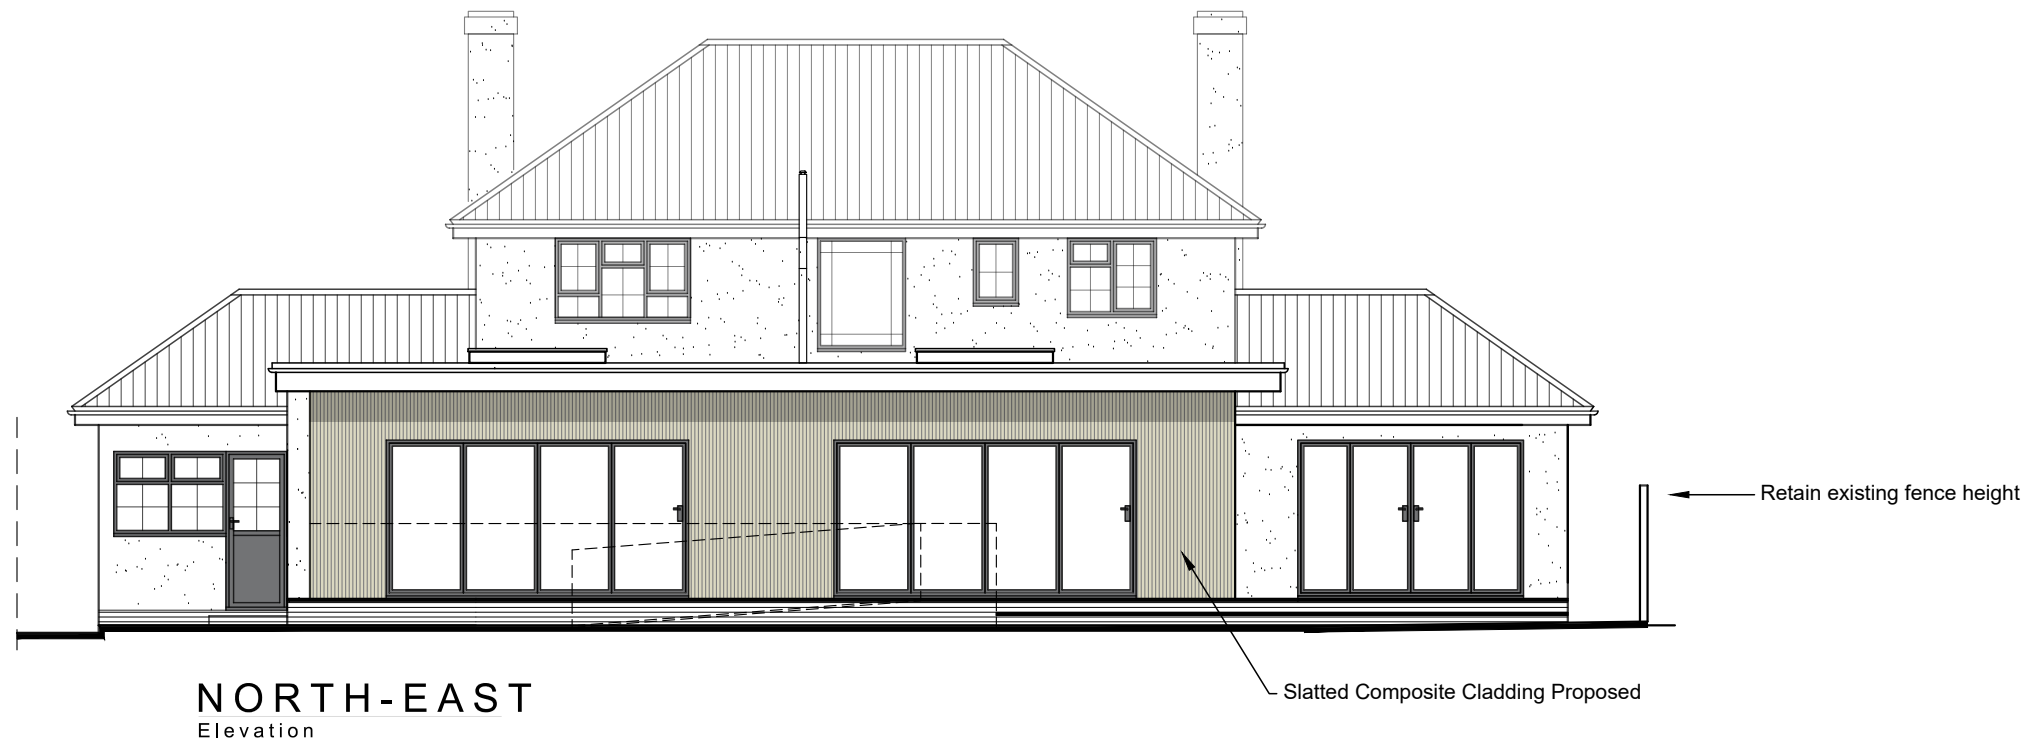

Critchley Architecture And Design Ltd.

Contact: 02392 474 919 | info@caad.online

The Old Bakery, 34 North Street, Havant, PO9 1PT

Revisions

- C. Extension Amendments /04.06.2024/ZS
- D. Client Revisions/26.06.2024/TGA
- E.Revisions/27.06.2024/TGA
- F. Steps/28.06.24/SAR
- G. Hatch proposal/12.07.24/SAR
- H. Cladding amend/12.07.24/SAR

Project Address

88 Ferndale
Waterlooville
PO7 7PG

PROPOSED ELEVATIONS

Scale	A3 1:100
Drawn By	TGA/SAR
Date	12.04.2024

Project No.	Sheet No.	Rev.
-------------	-----------	------

24021 502 H

SCALE BAR 1:100

