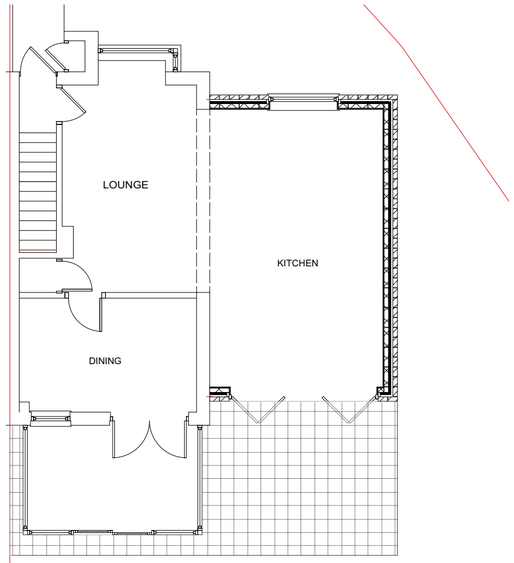

GROUND FLOOR PLAN (PROPOSED) 1:100

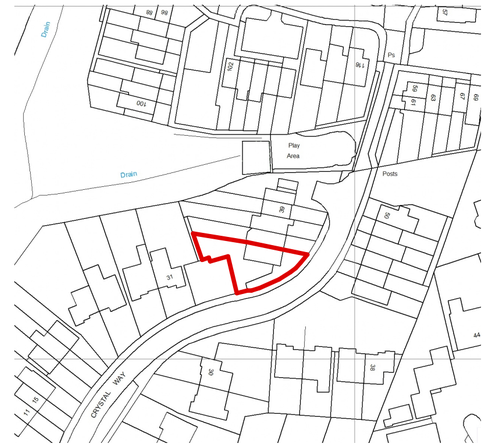

LOCATION PLAN 1:1250

License No: 100047474

N

0 10 20 M

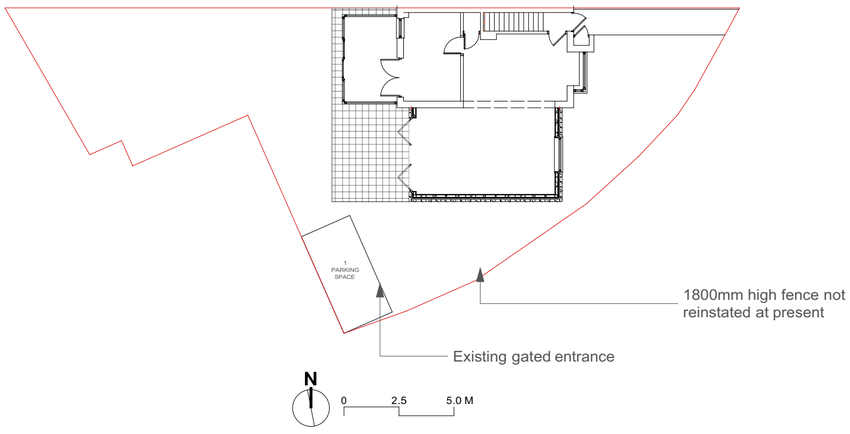

SITE PLAN (PROPOSED) 1:200

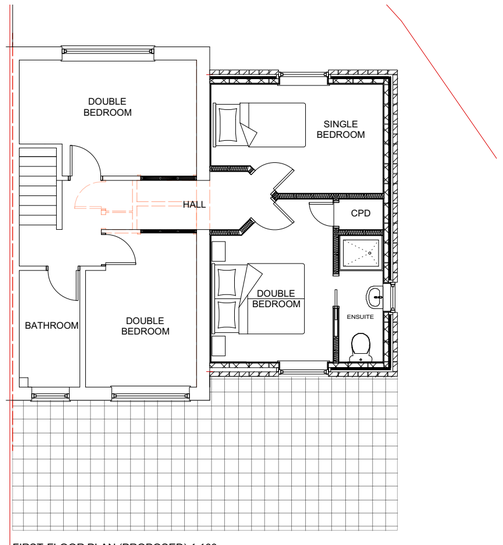

FIRST FLOOR PLAN (PROPOSED) 1:100

BLOCK PLAN 1:500

License No: 100047474

N

0 10 20 M

SOUTH ELEVATION (PROPOSED) 1:100

EAST ELEVATION (PROPOSED) 1:100

WEST ELEVATION (PROPOSED) 1:100

	Amendments	by	Date
a			
b			
c			

Job Title	036/PCW
Drawing	Proposed Drawings
Scale: As Shown @ A2	
Drg.No: HOPA-002-P	
Drawn by: NJH	
Issued to: Client	
Status: Outline Design	
Date: 12.01.21	

HOP Architects Ltd
Southsea, Hampshire
07712 510265
Company reg.: 12021383