




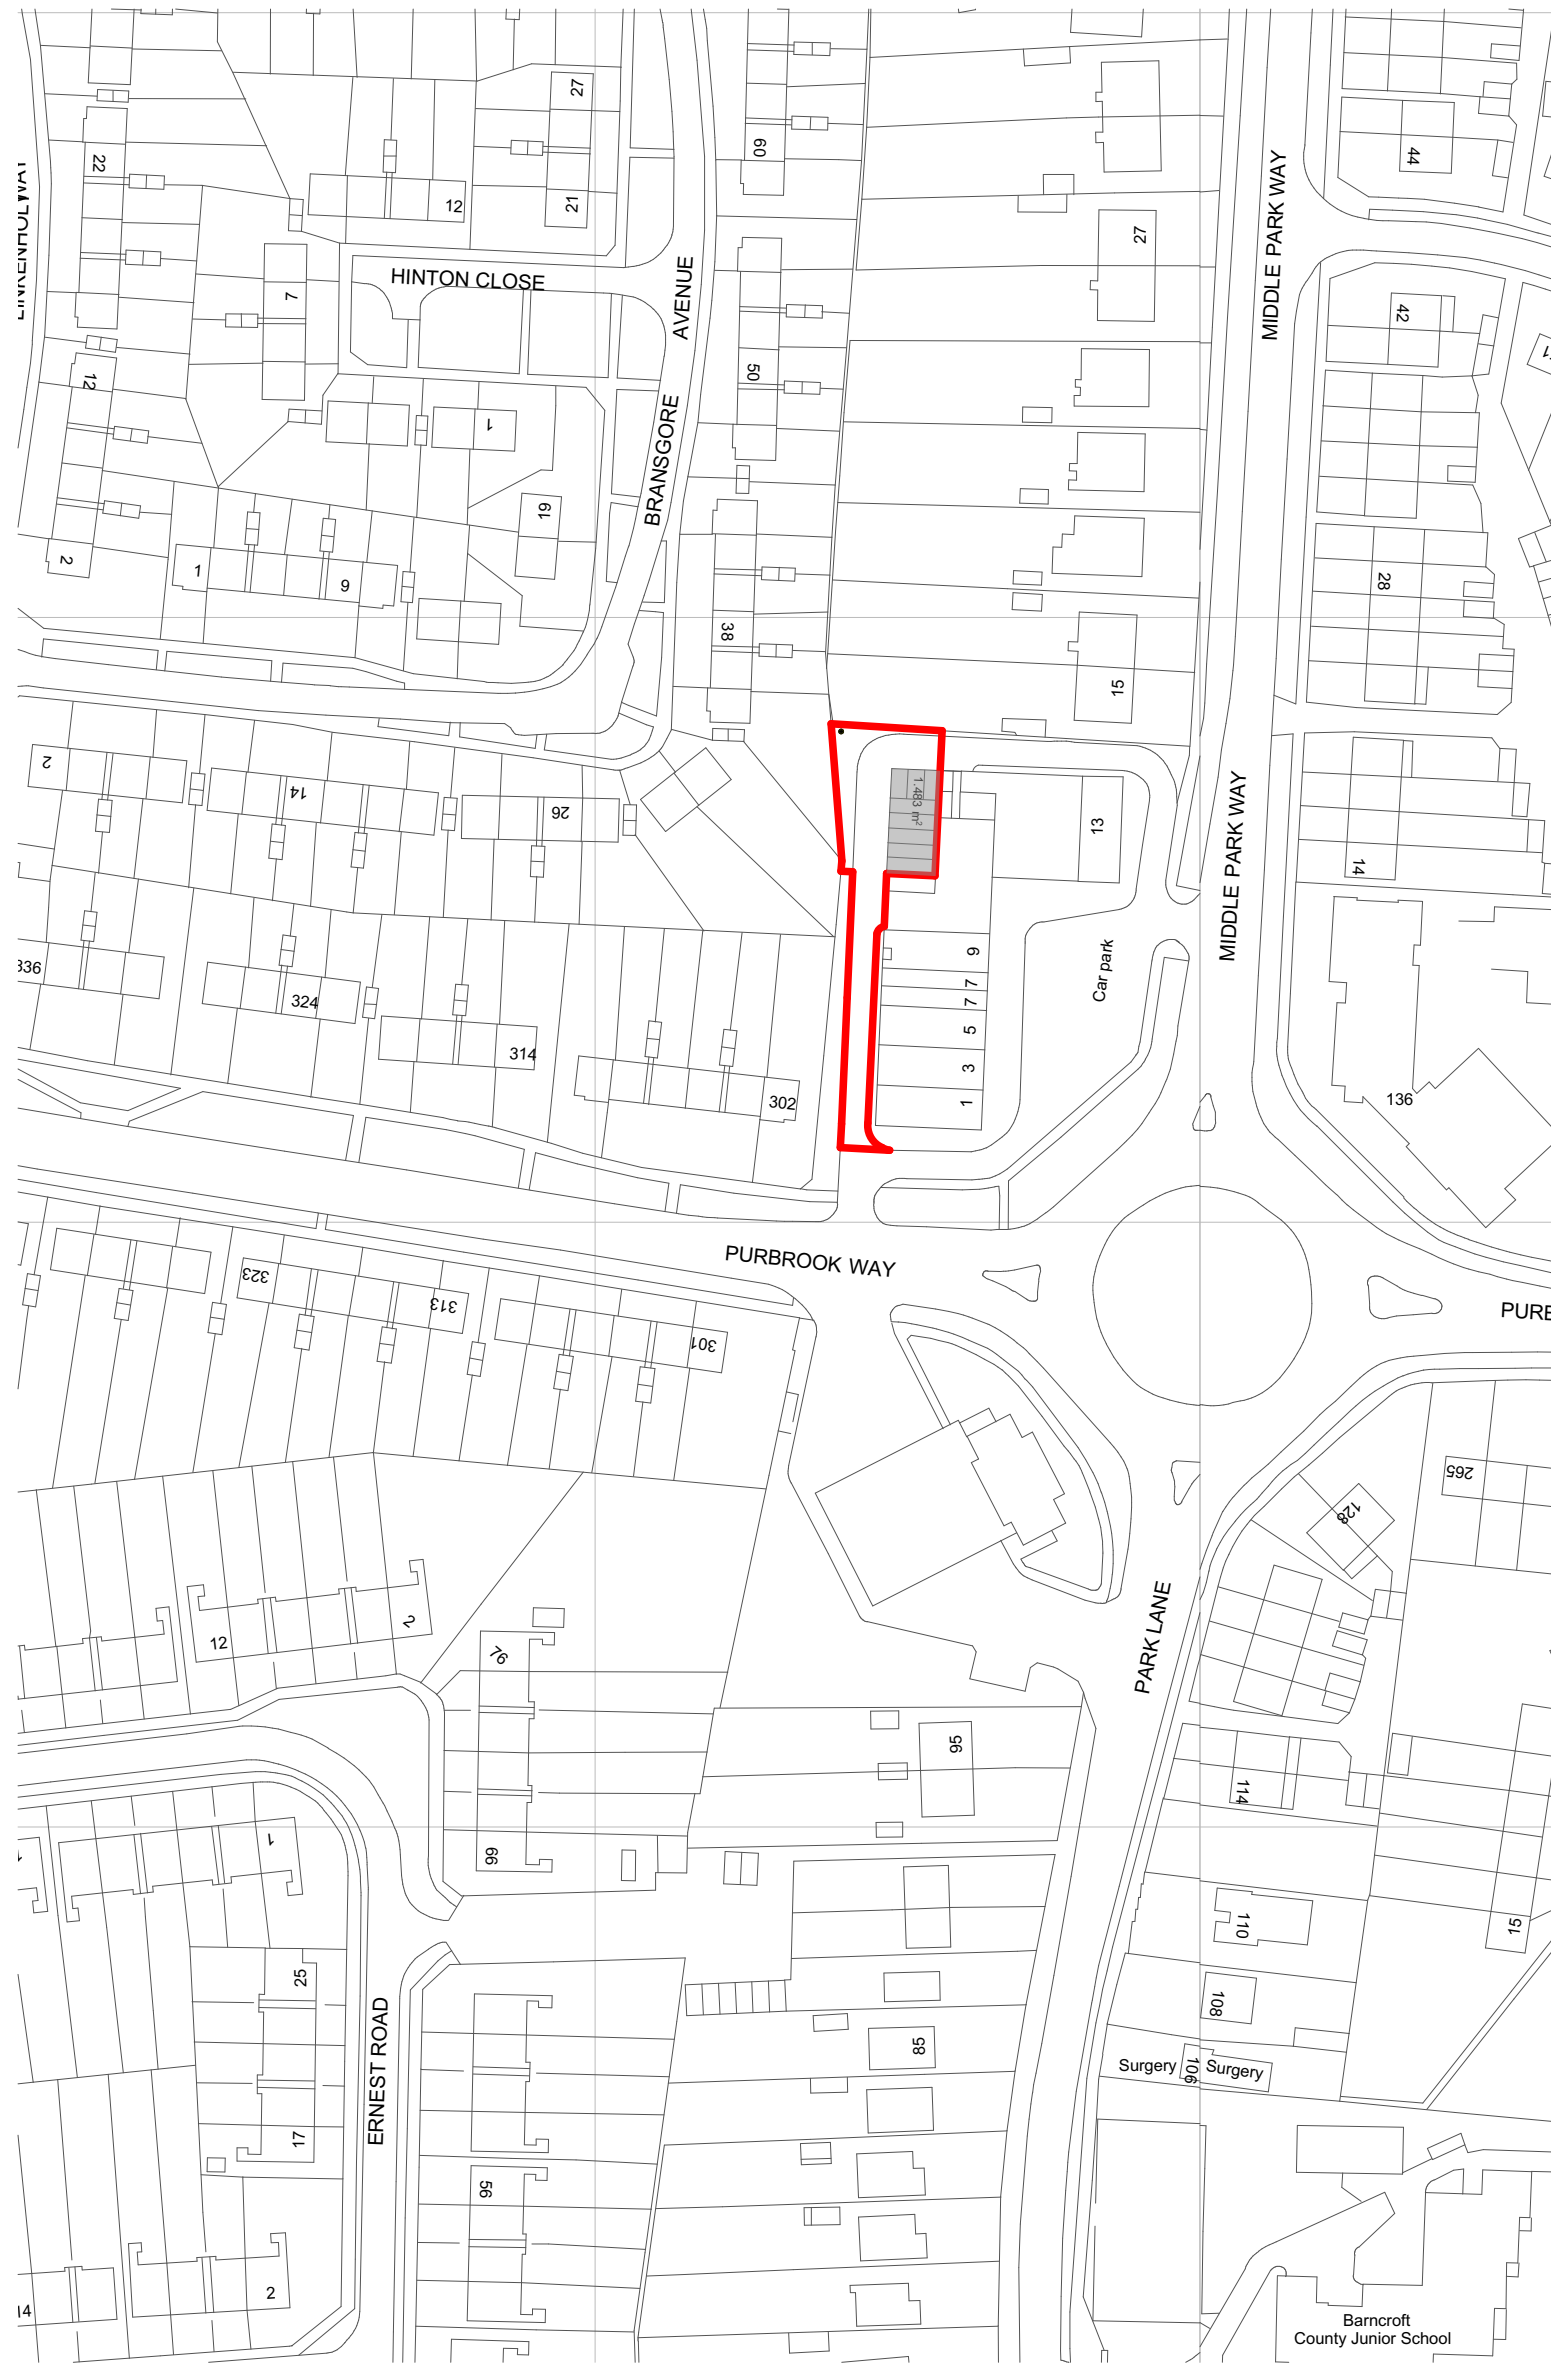

Location plan @ 1:1250

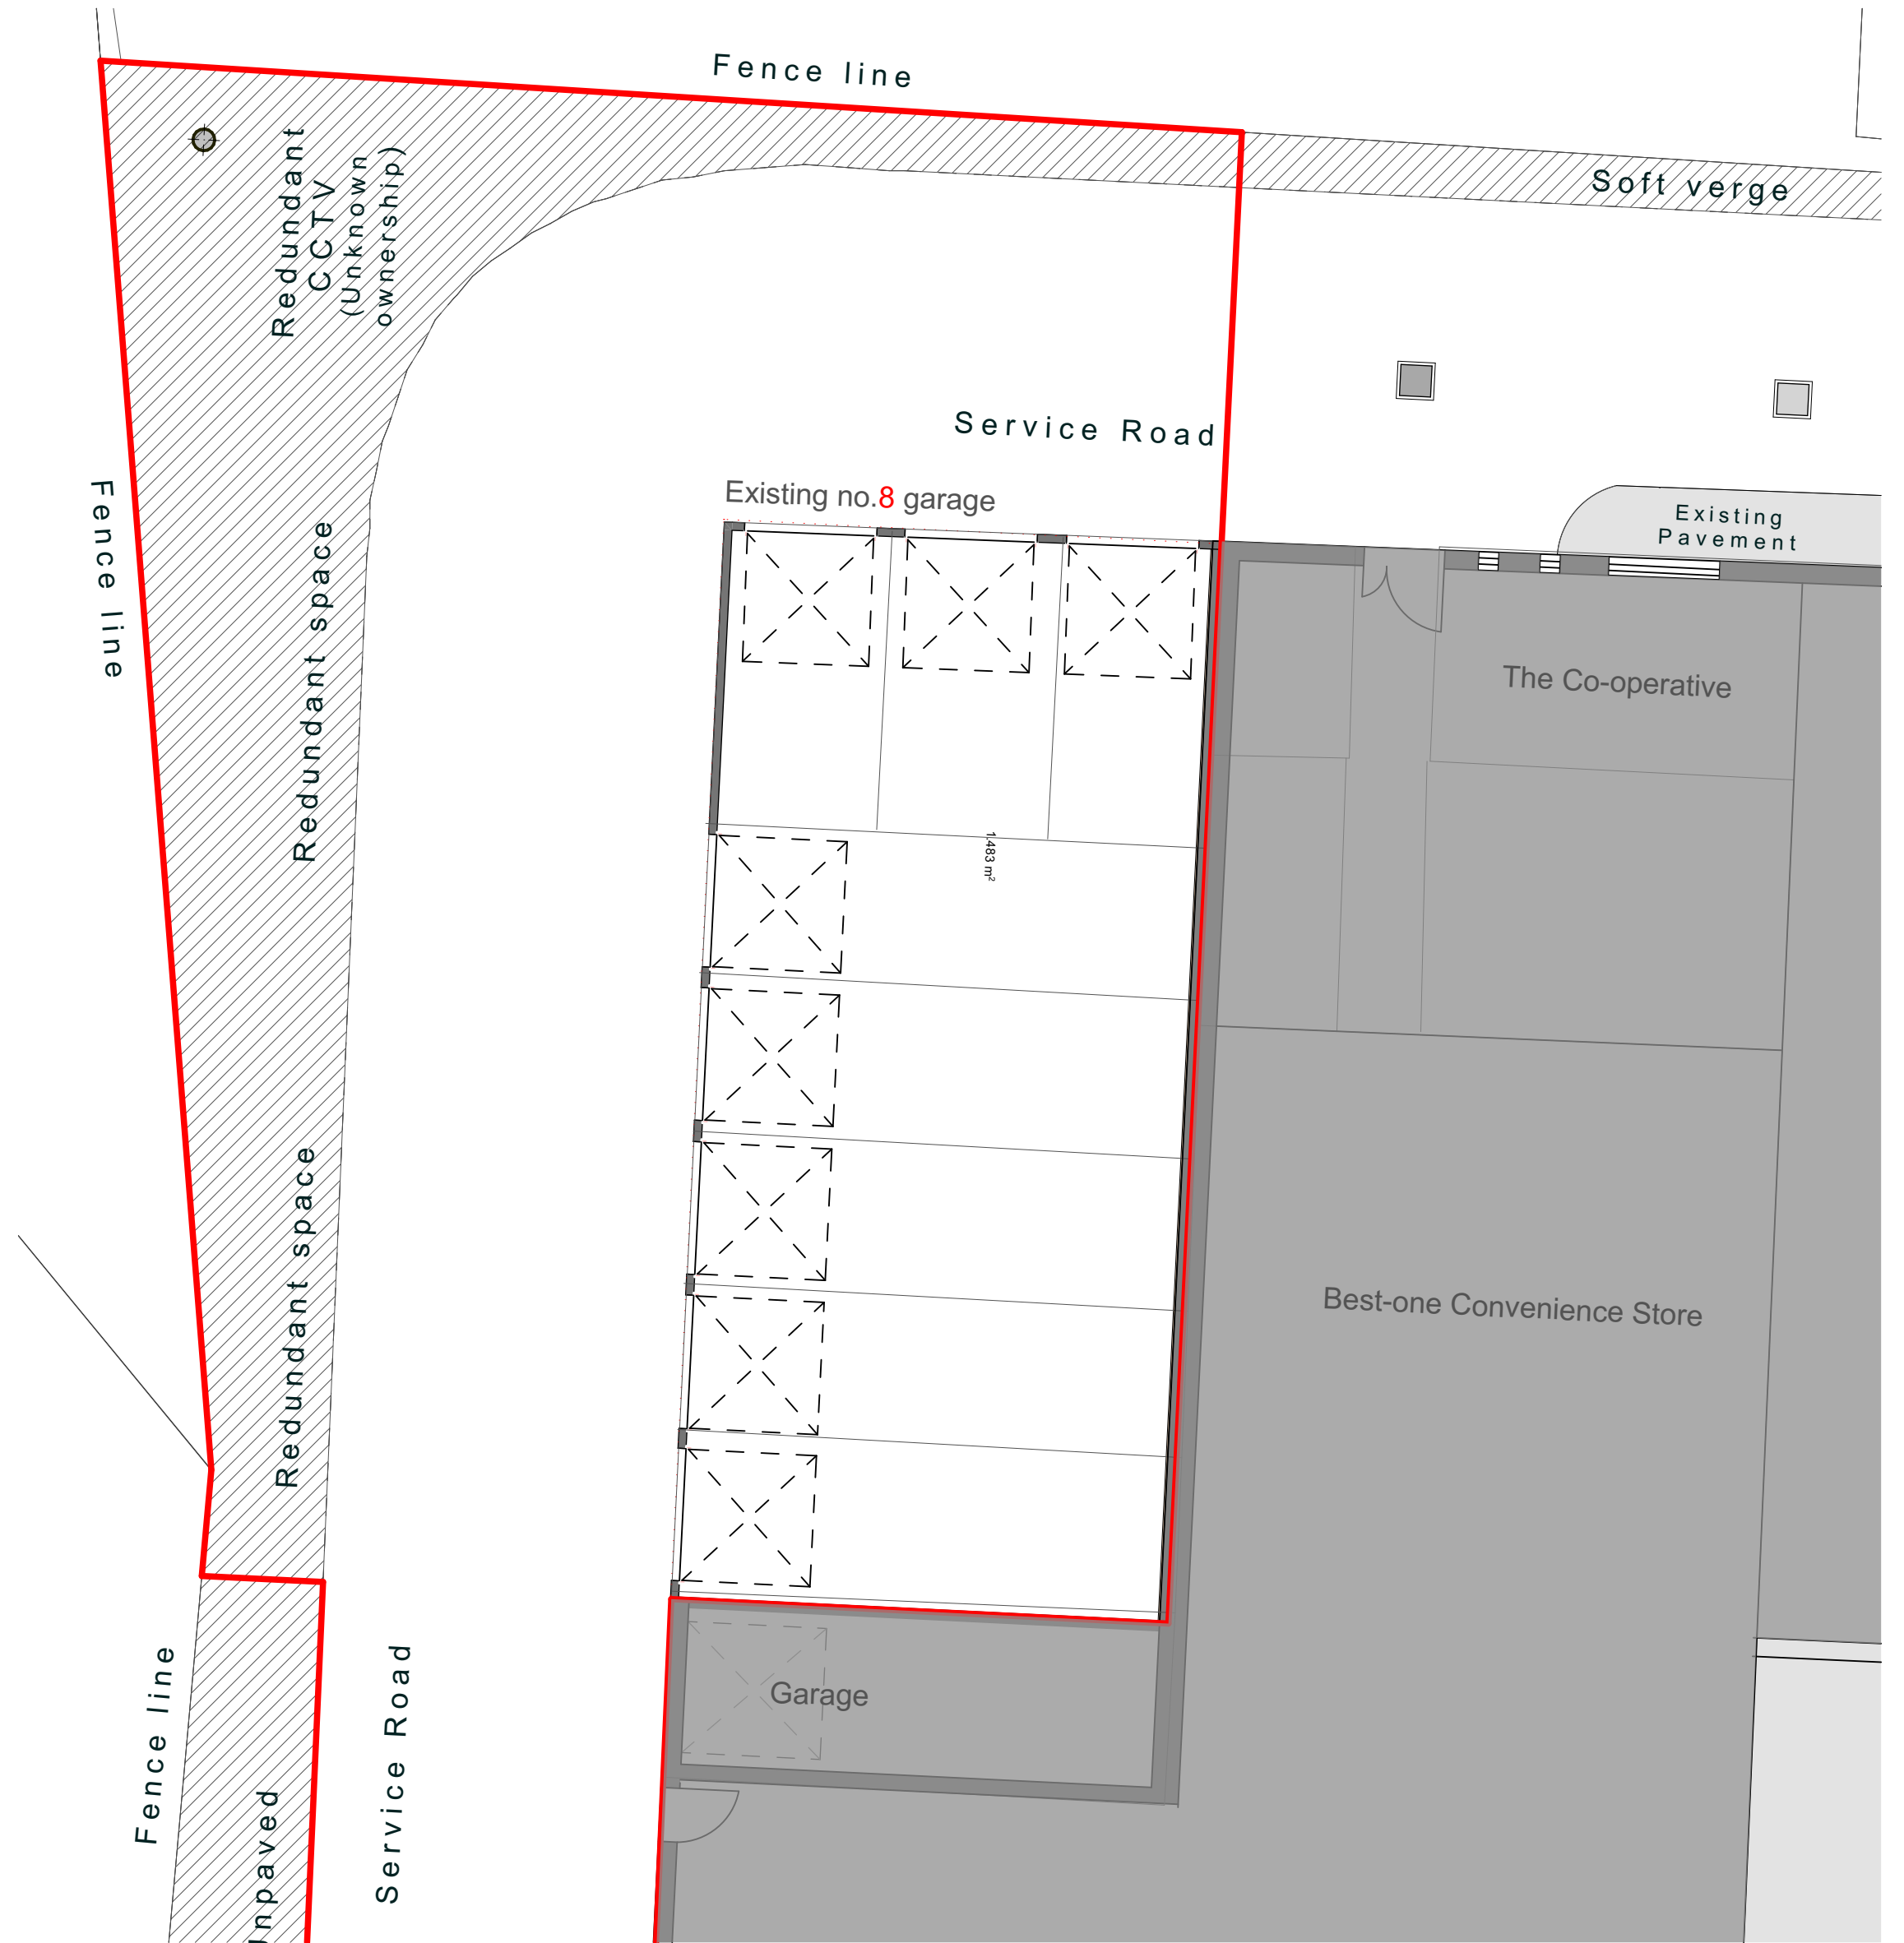

Existing block plan @ 1:100

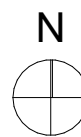

revisions & notes:	-	27/11/17	KC	Issued for comment
	A	23/04/18	KC	Location plan red line extended to access on to the highway. Following comments from highway engineer.
	B	02/11/22	SAB	Final Planning Revisions

project: Mr Ahmed Ali
Garage conversion
Land to rear of 13 Middle
Park Way
Havant
Site location plan

drawing name:

status: PLANNING

date: Oct 2017

scale: 1:1250, 1:100

drawn: KC

pwparchitects

61 South Street, Havant, Hampshire PO9 1BZ
t: 023 9248 2494 f: 023 9248 1152
e: design@pwp-architects.com w: www.pwp-architects.com

Project No. **5493** drawing No. **1100** rev **B**

Note: All dimensions to be checked on site by the contractor before fabrication and erection. Figured dimensions to be taken in preference to scaled dimensions. This drawing is the copyright of the architects and must not be reproduced or used without their express consent, except for the purposes of a planning application. Electronic issue of this drawing to be confirmed by paper hard copy only.