


**PROPOSED SINGLE STOREY SIDE ADDITION.
26, DANCES WAY, HAYLING ISLAND, HANTS.
FOR E. DEMETRIOU.**

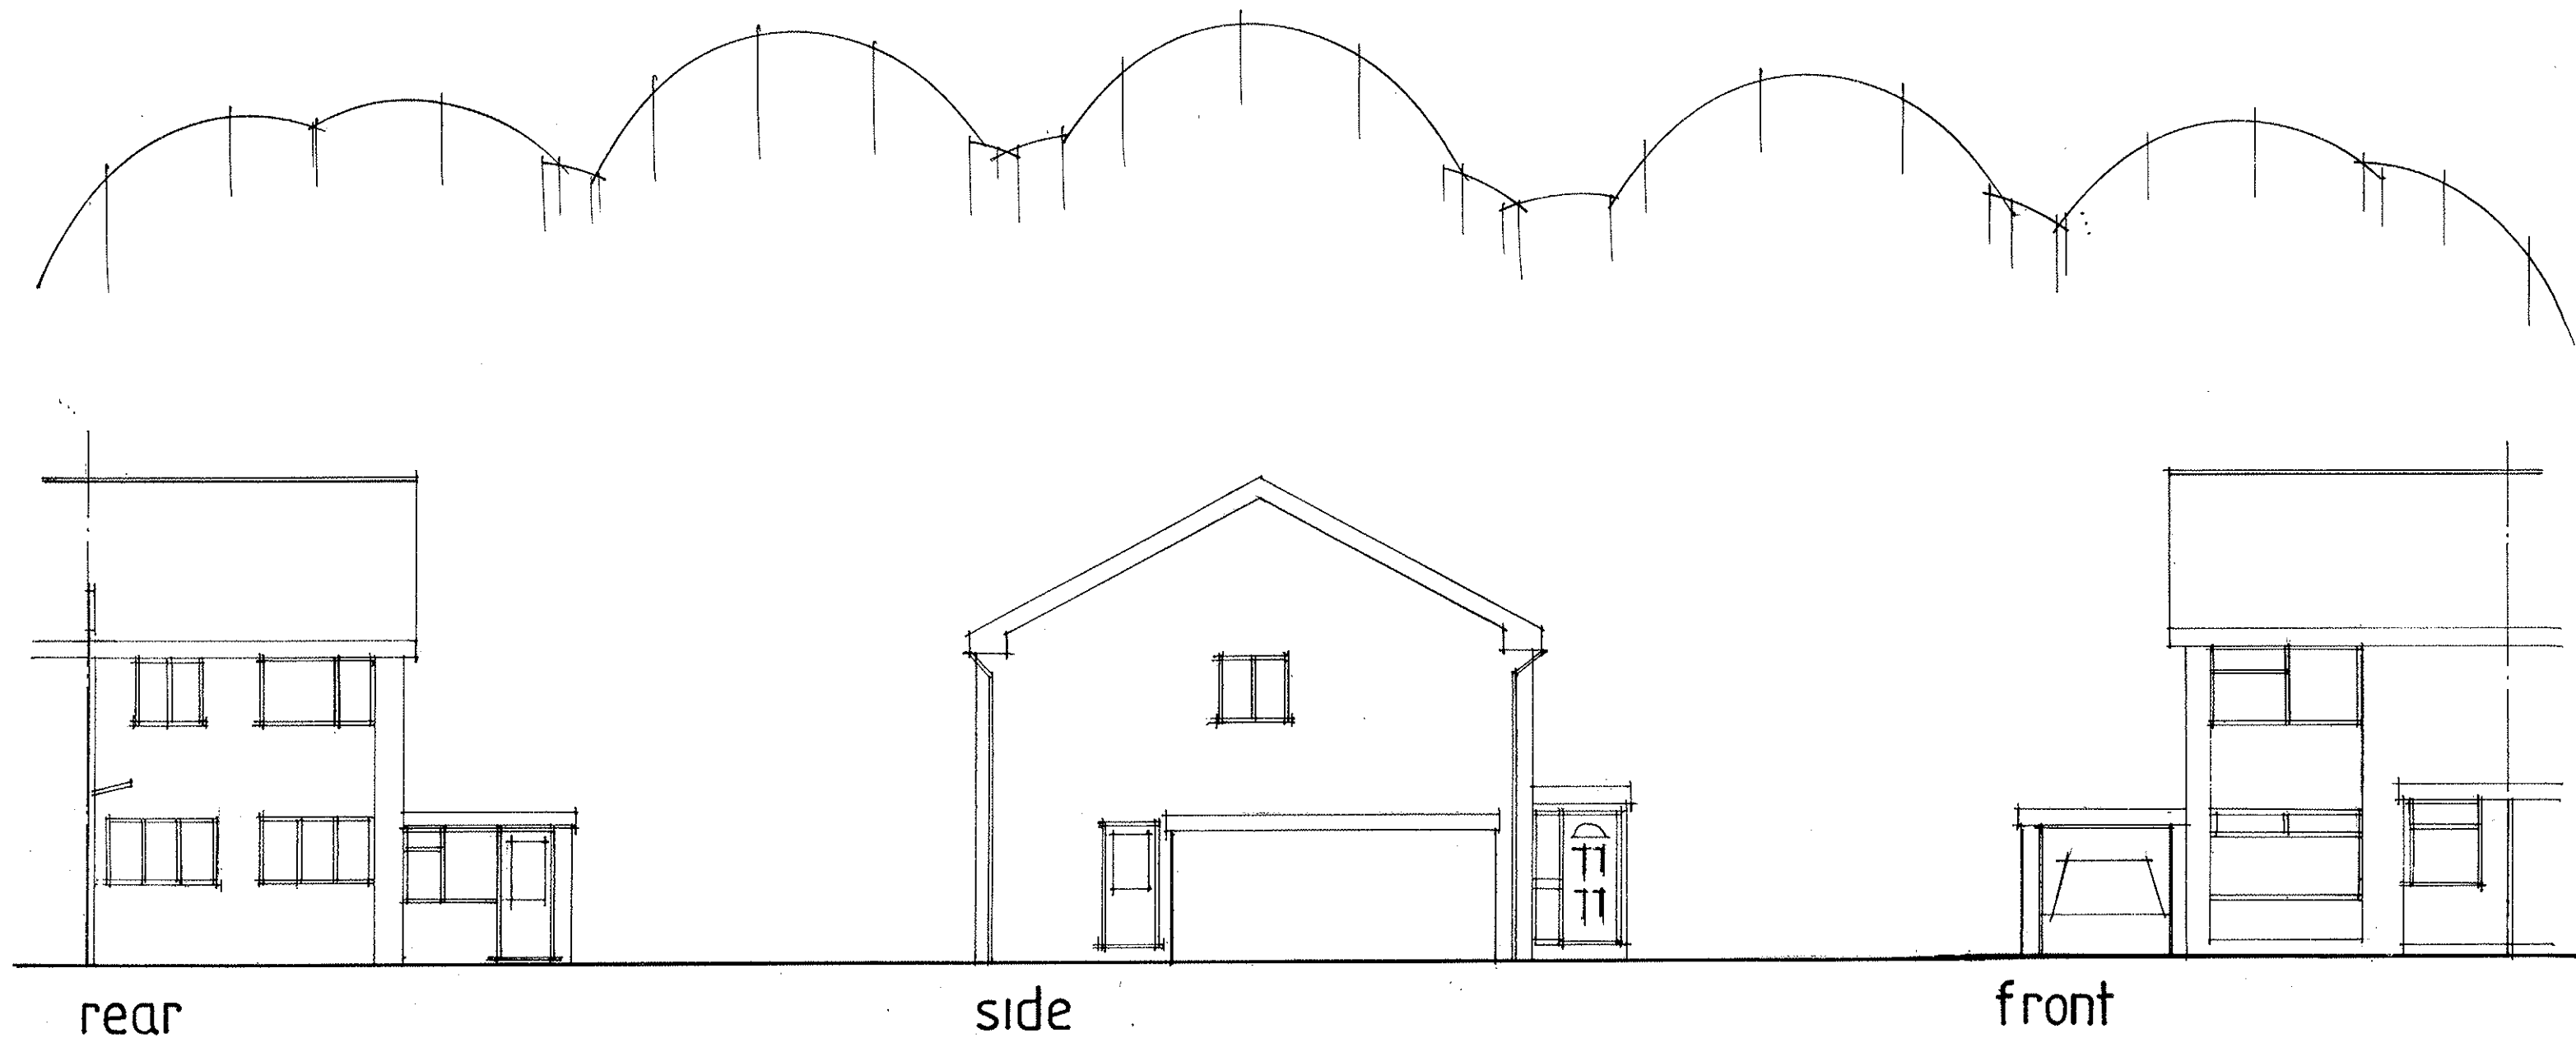

date june 24
scale 1:100

EXISTING ELEVATIONS

PETER J. WALKER
ISLAND DESIGN
182 SEAFRONT, HAYLING ISLAND, HANTS
PO11 9AN
MOB: 07973327695
TEL: 02392467571