

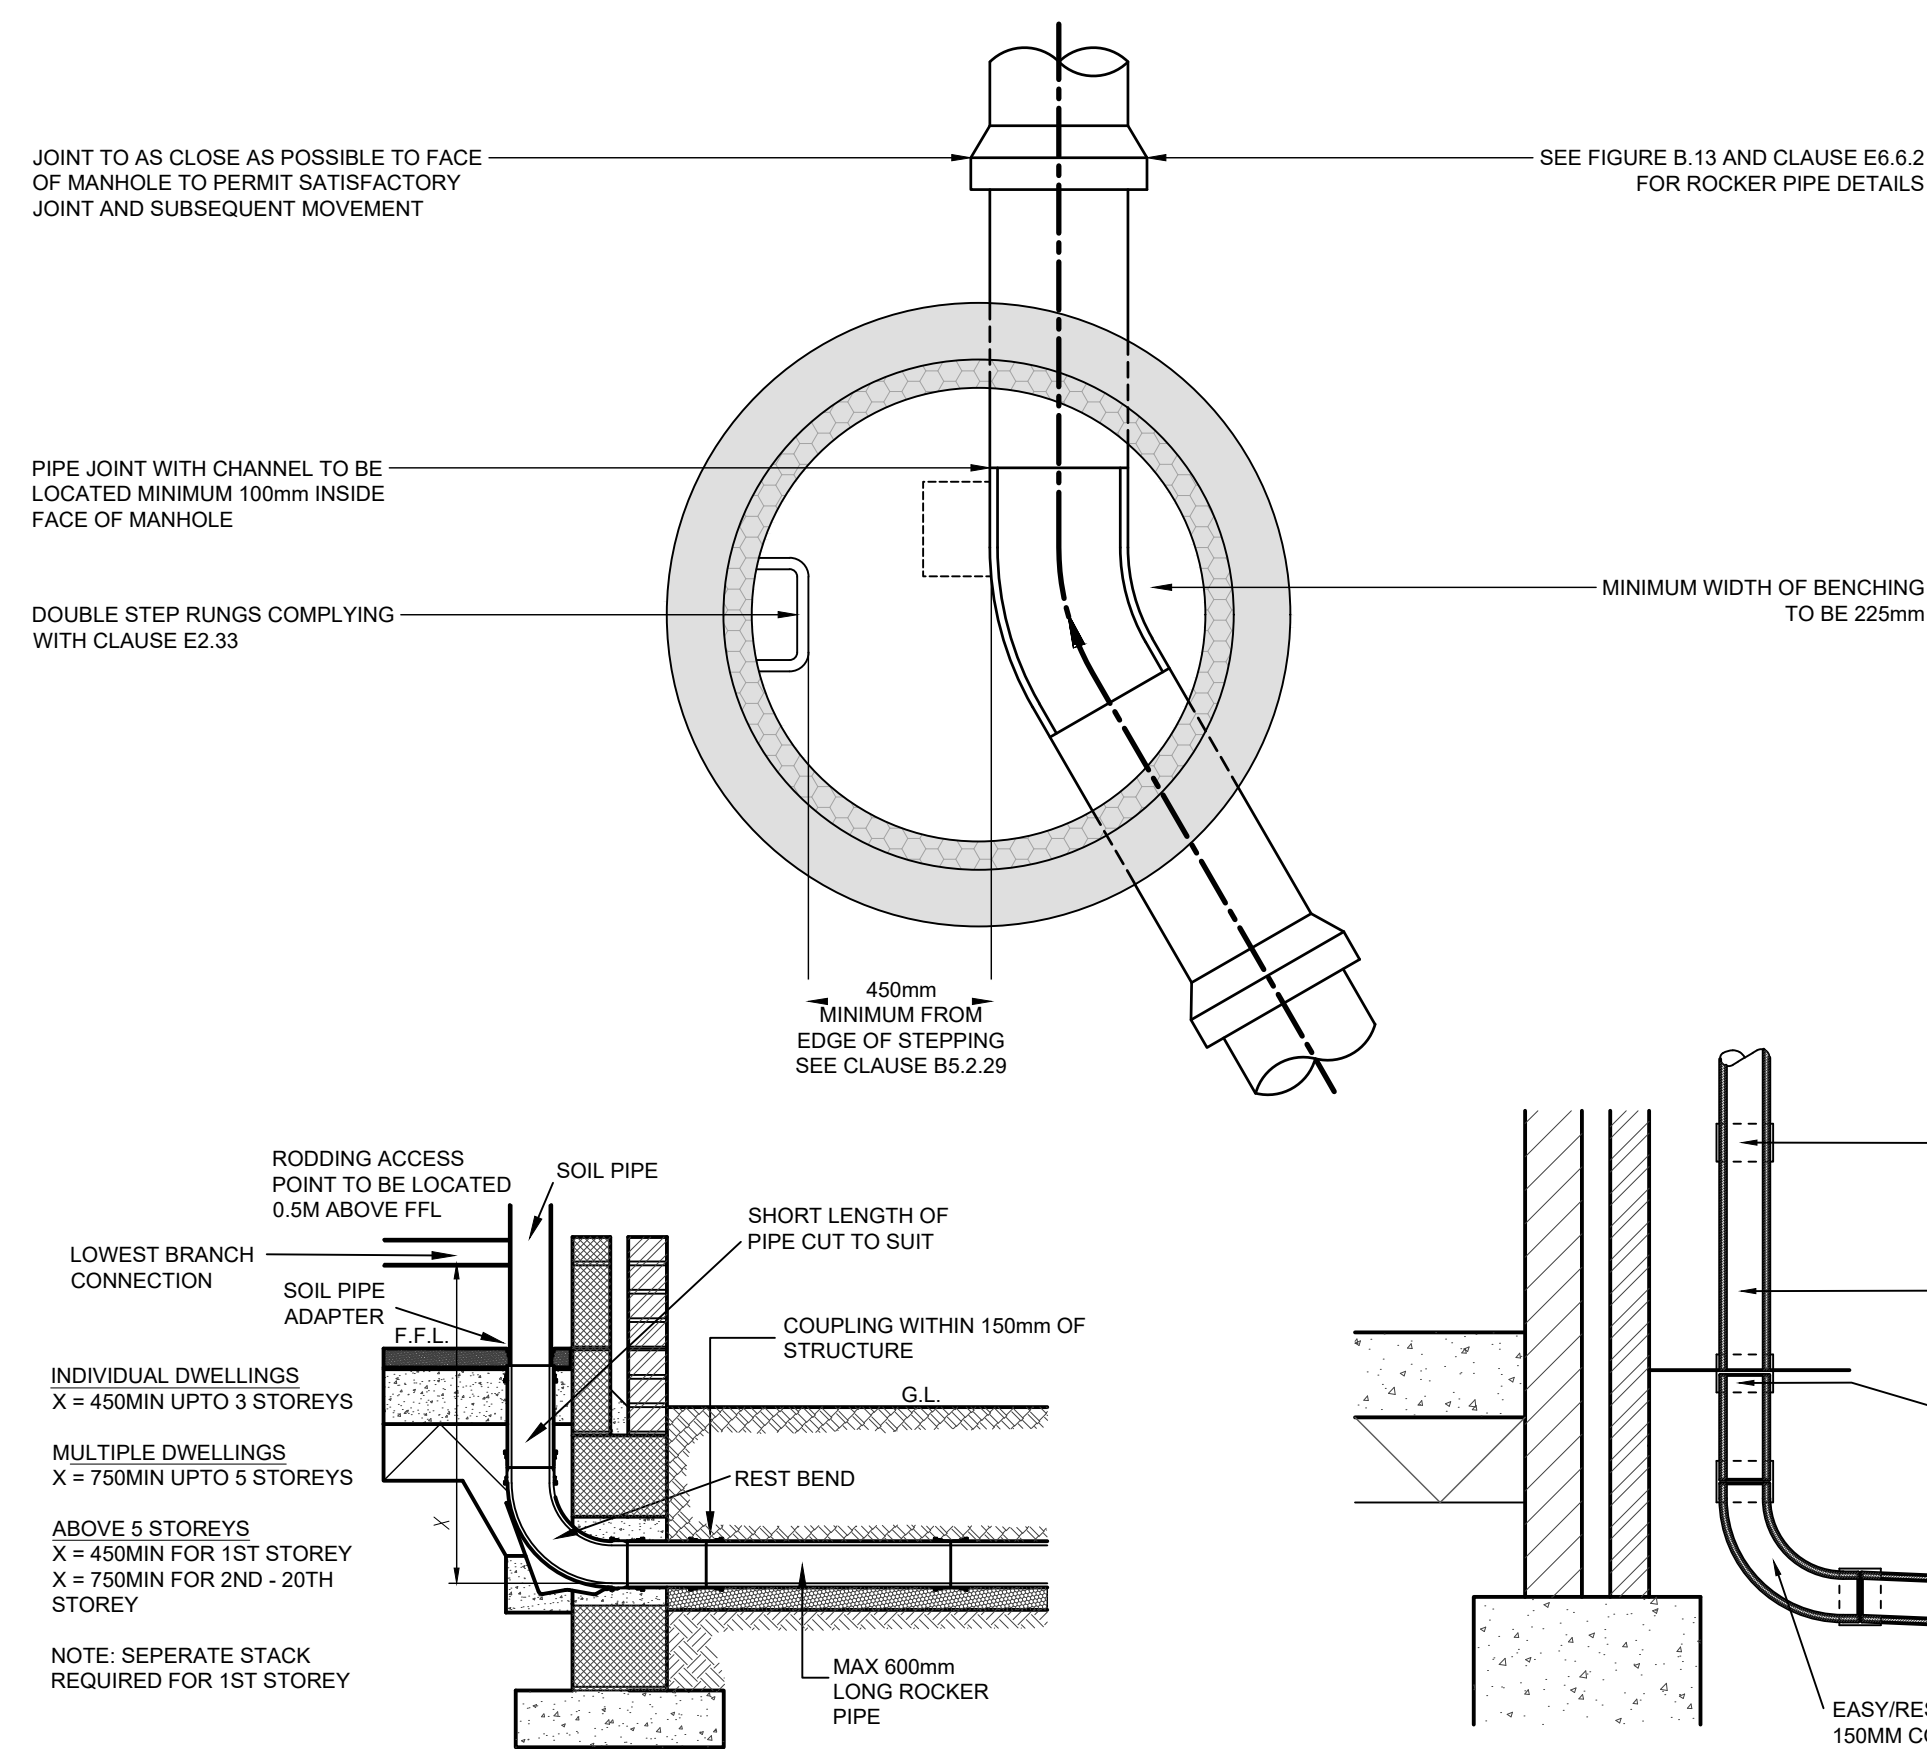


TYPE B - TYPICAL MANHOLE DETAIL  
FIGURE B 10 SEWERAGE SECTOR GUIDANCE APPENDIX C - 'THE CODE'  
DEPTH FROM COVER LEVEL TO SOFFIT OF PIPE 1.5m TO 3m  
RIGID MATERIAL CONSTRUCTION WITH CONCRETE SURROUND

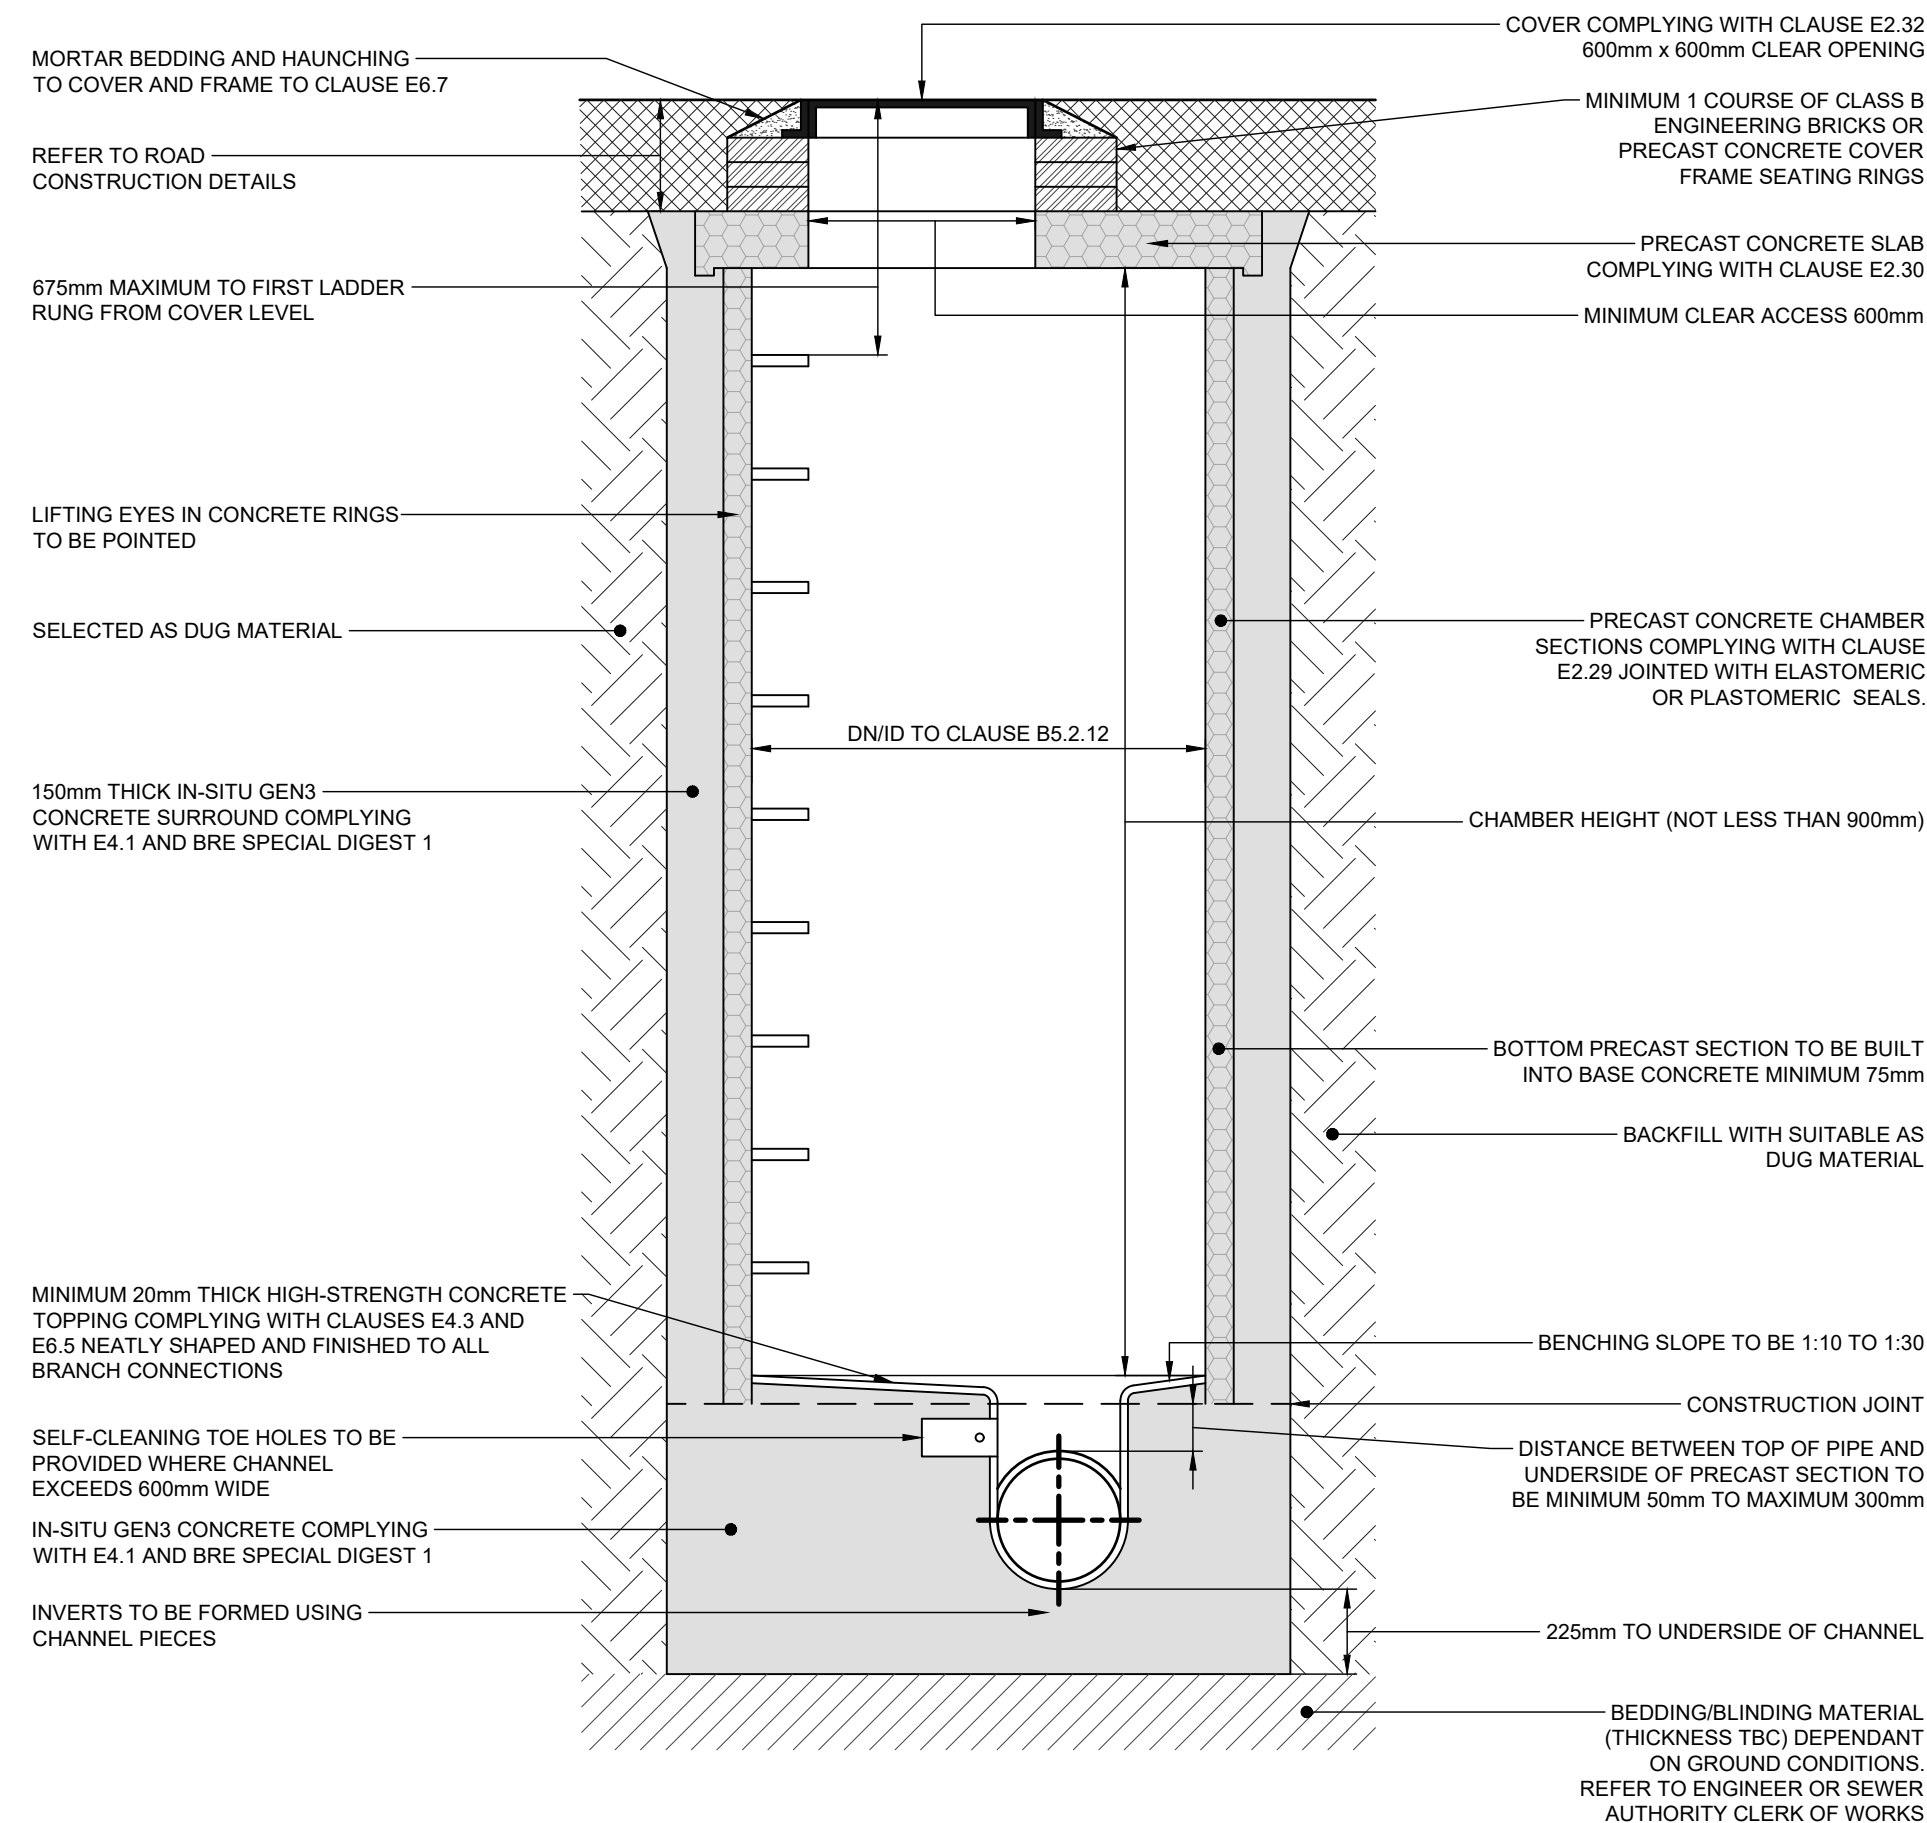


SOIL & VENT PIPE/STUB  
STACK/DURGO CONNECTION DETAIL

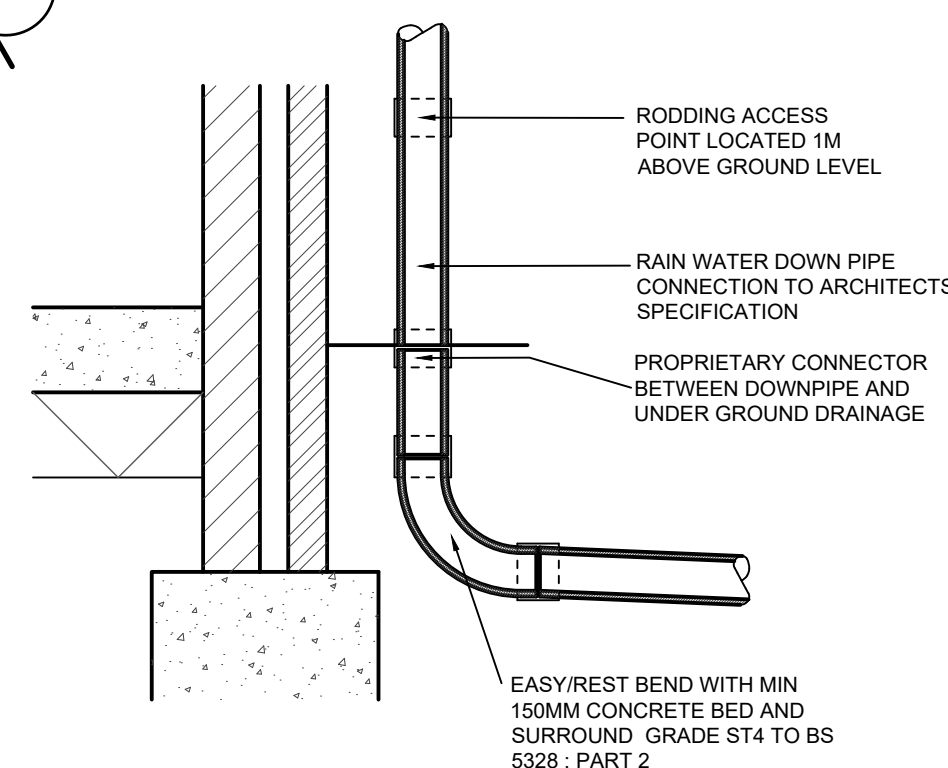


SEALED RAIN WATER  
DOWNPIPE

TYPE D - TYPICAL INSPECTION CHAMBER DETAIL  
FIGURE B 18 SEWERAGE SECTOR GUIDANCE APPENDIX C - 'THE CODE'  
DEPTH FROM COVER LEVEL TO SOFFIT OF PIPE UP TO 3m  
FLEXIBLE MATERIAL CONSTRUCTION FOR USE IN AREAS SUBJECT TO VEHICLE LOADING

PLASTIC CHAMBERS AND RINGS SHALL COMPLY WITH CLAUSE E2.31

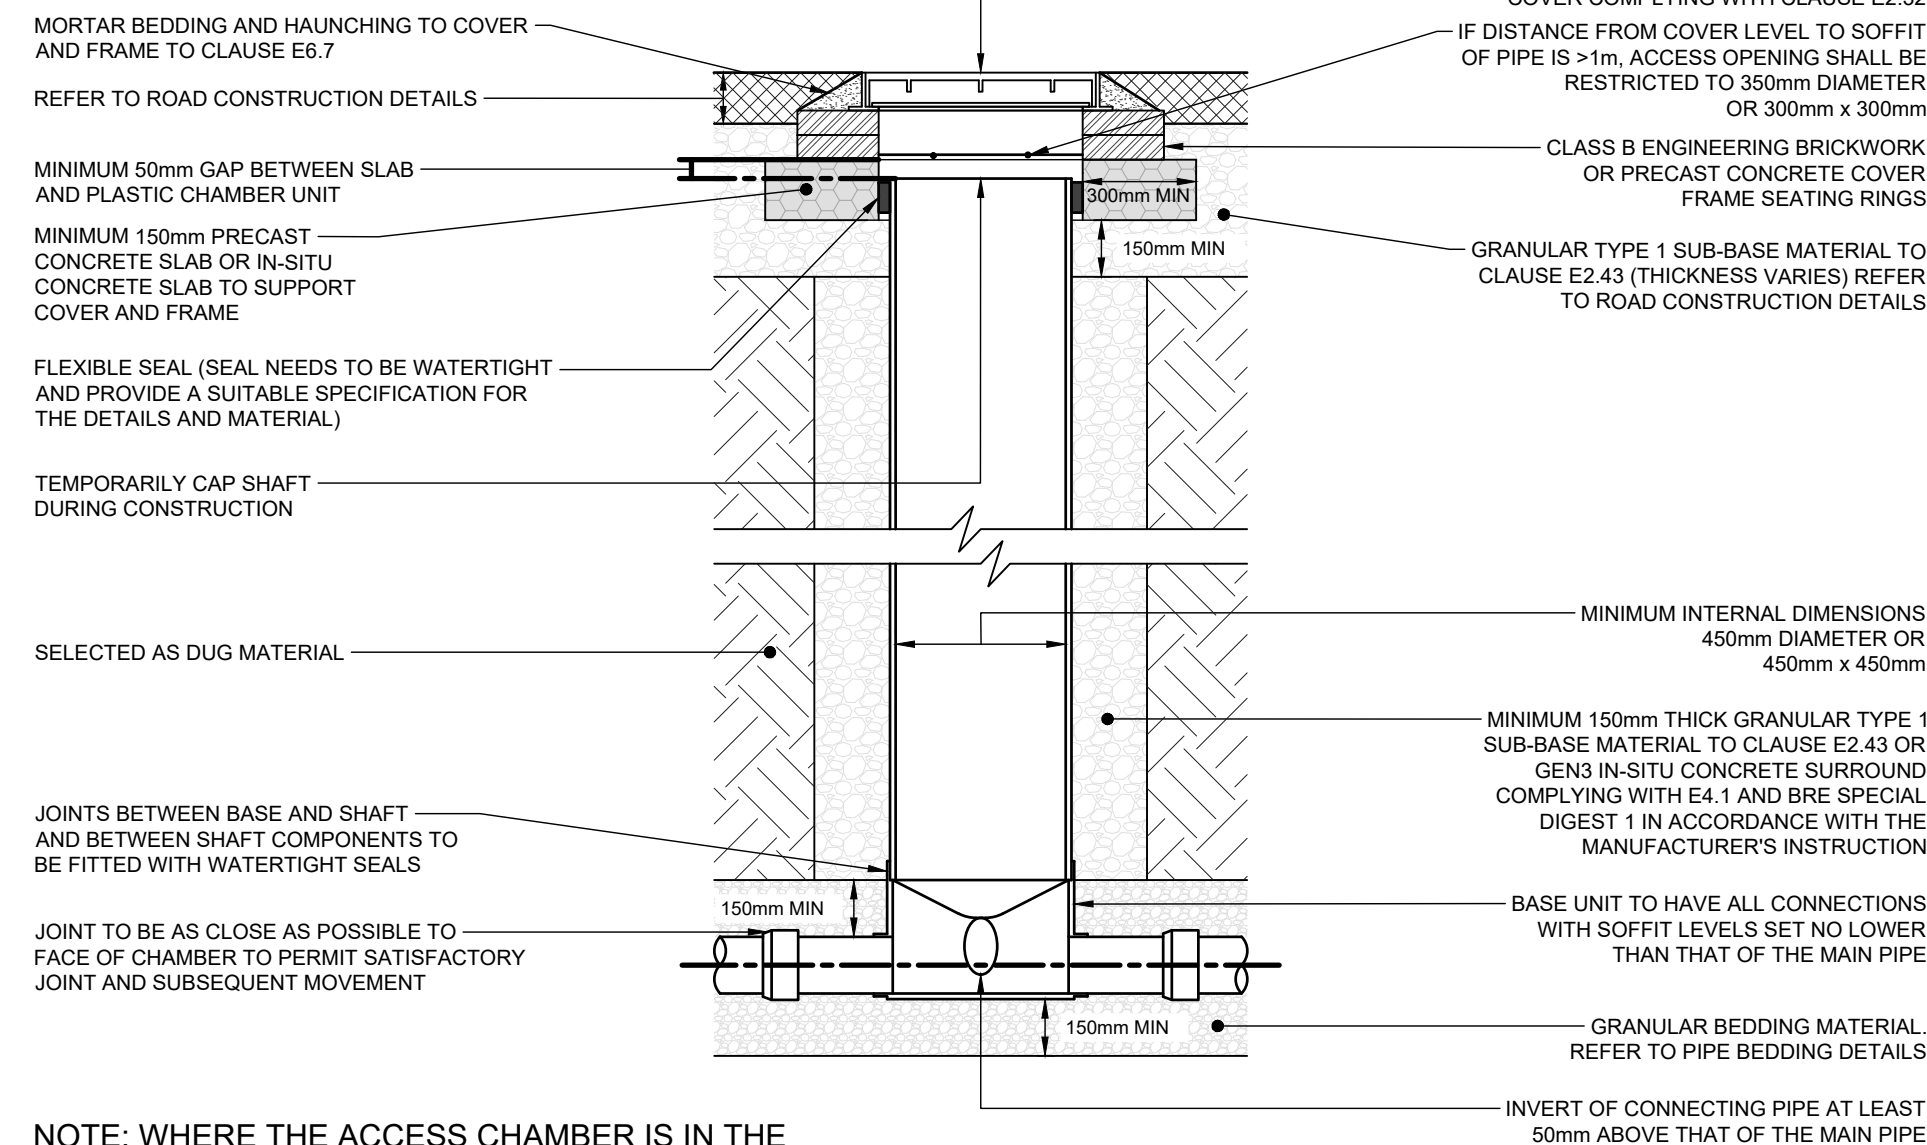


NOTE: WHERE THE ACCESS CHAMBER IS IN THE HIGHWAY (INCLUDING ANY FOOTWAY), THE HIGHWAY AUTHORITY CAN HAVE SPECIFIC REQUIREMENTS.

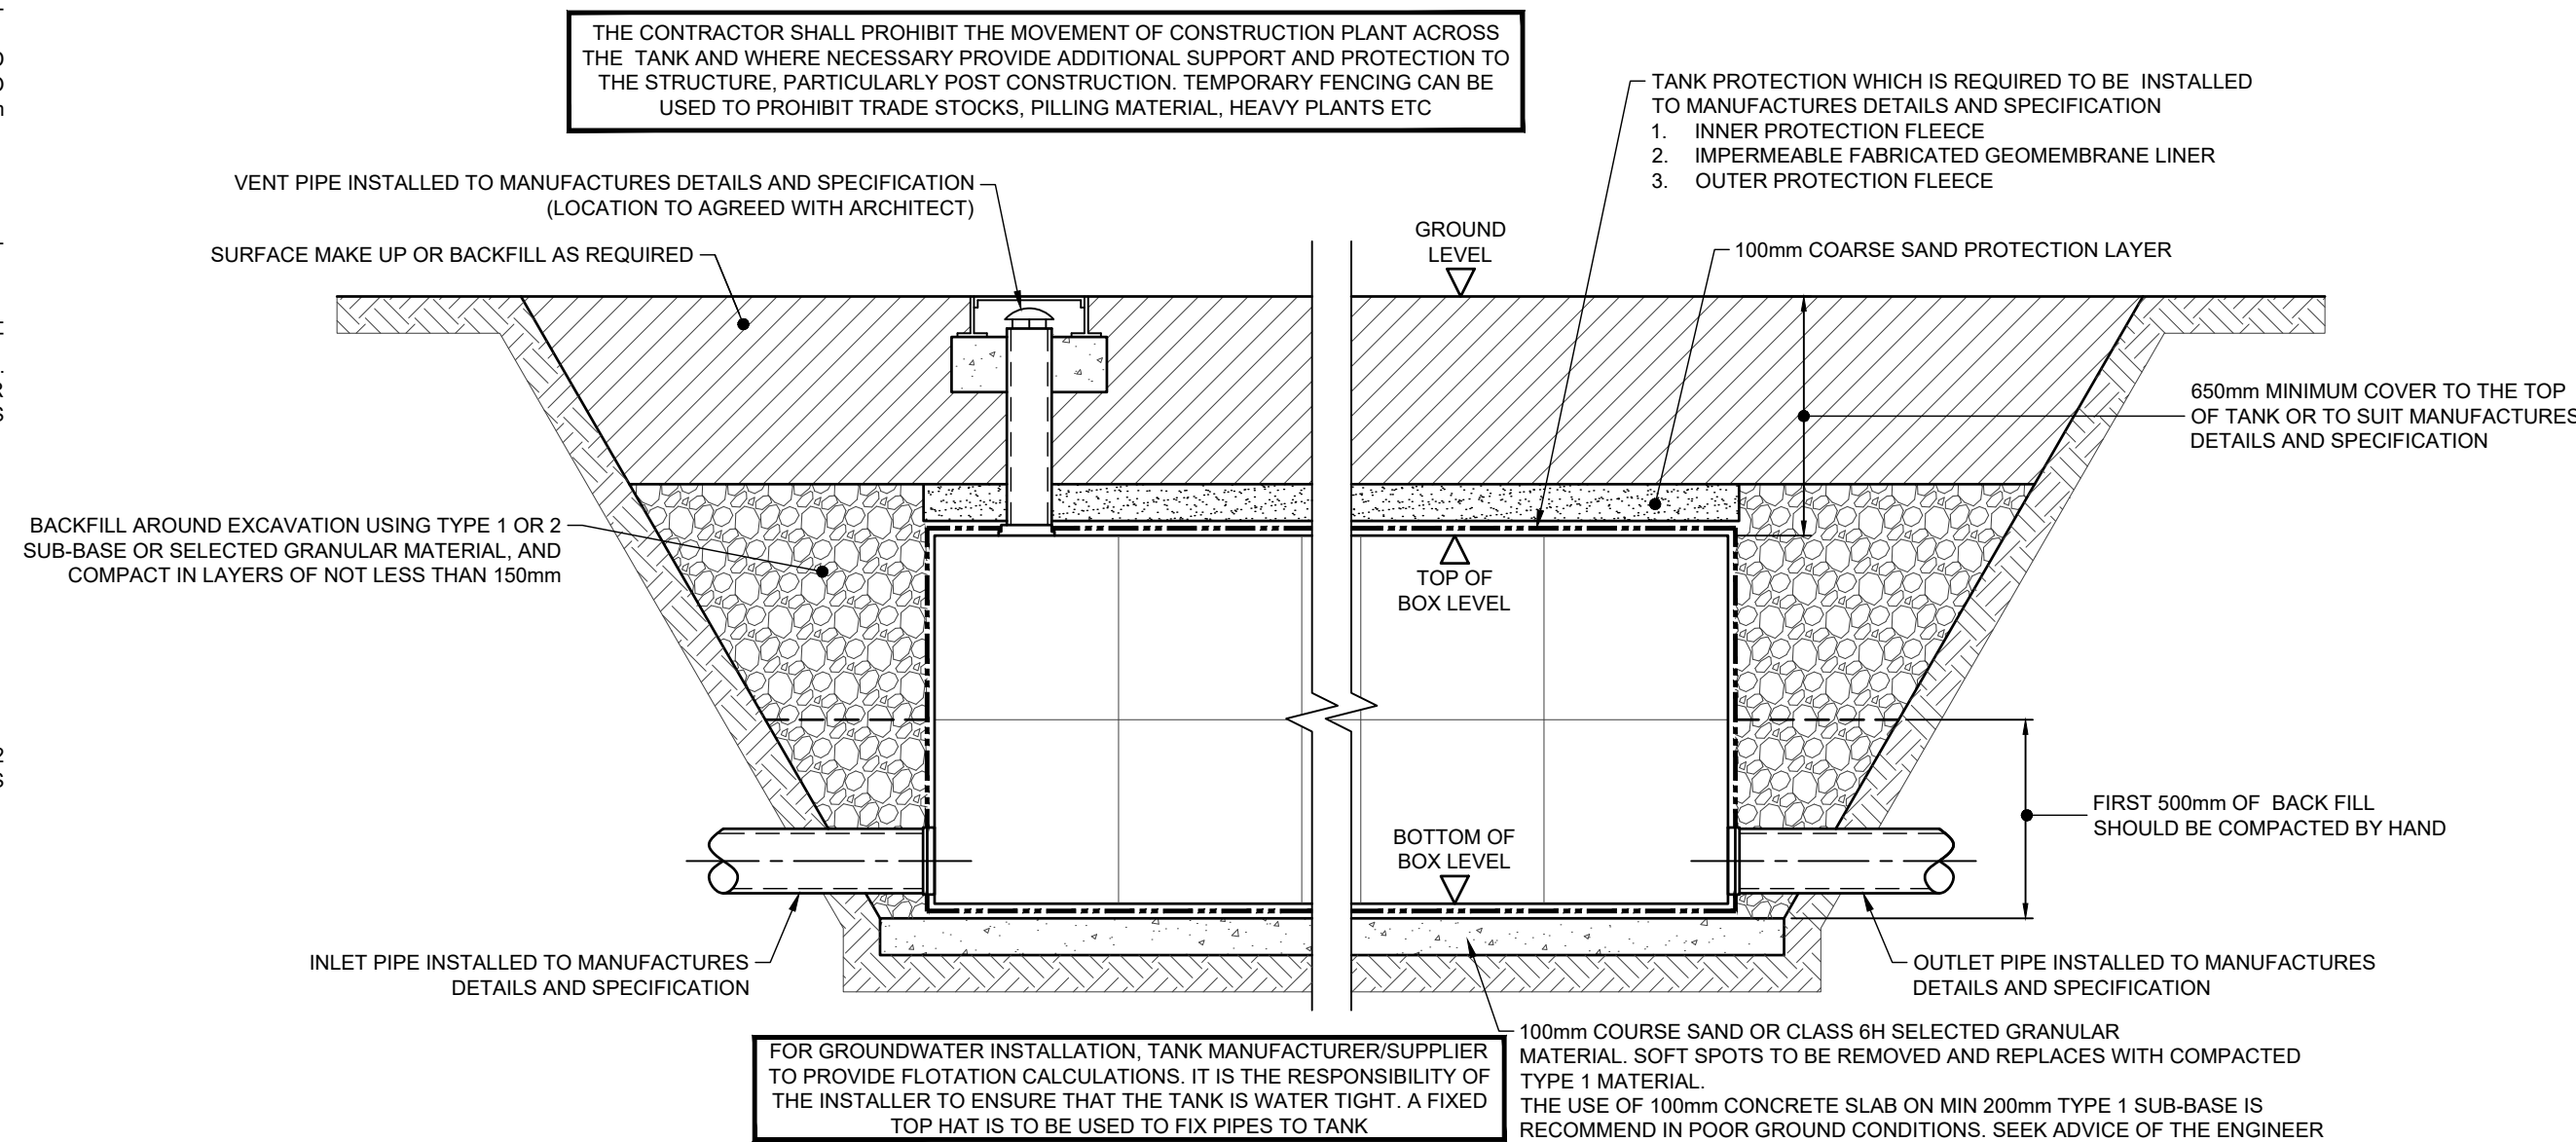


TYPICAL DETAIL FOR ATTENUATION TANK

TYPE D - TYPICAL INSPECTION CHAMBER DETAIL  
FIGURE B 19 SEWERAGE SECTOR GUIDANCE APPENDIX C - 'THE CODE'  
FLEXIBLE MATERIAL CONSTRUCTION ALTERNATIVE TOP DETAILS FOR USE IN AREAS OF LIGHT VEHICLE LOADING OR LANDSCAPED AREAS


PLASTIC CHAMBERS AND RINGS SHALL COMPLY WITH CLAUSE E2.31

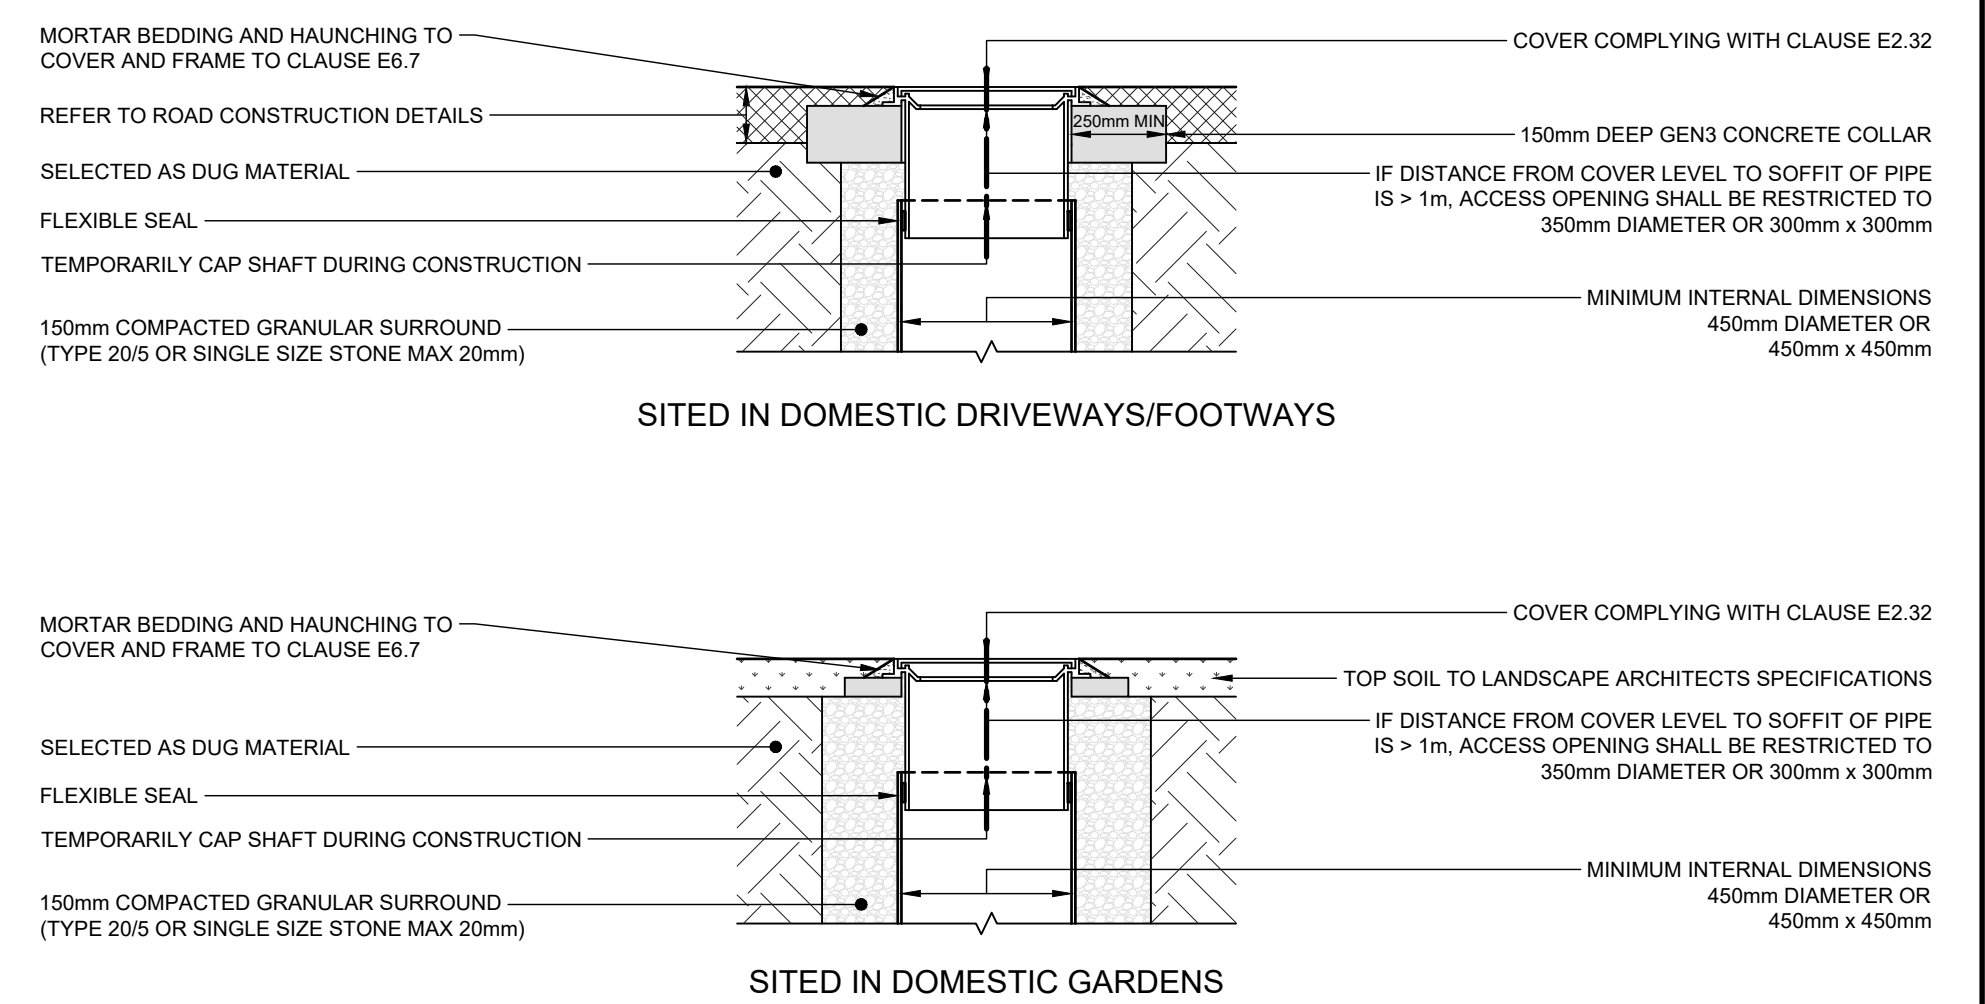


NOTE: WHERE THE ACCESS CHAMBER IS IN THE HIGHWAY (INCLUDING ANY FOOTWAY), THE HIGHWAY AUTHORITY CAN HAVE SPECIFIC REQUIREMENTS.

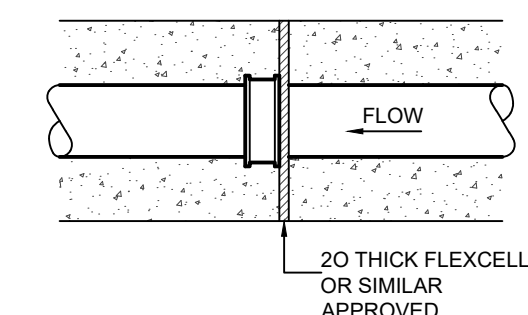


FLEXIBLE JOINT  
DETAIL FOR SLEEVED PIPES  
(SCALE 1:20)

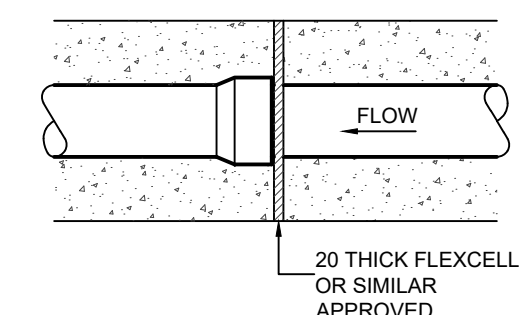

FLEXIBLE JOINT  
DETAIL FOR SOCKETED PIPES  
(SCALE 1:20)

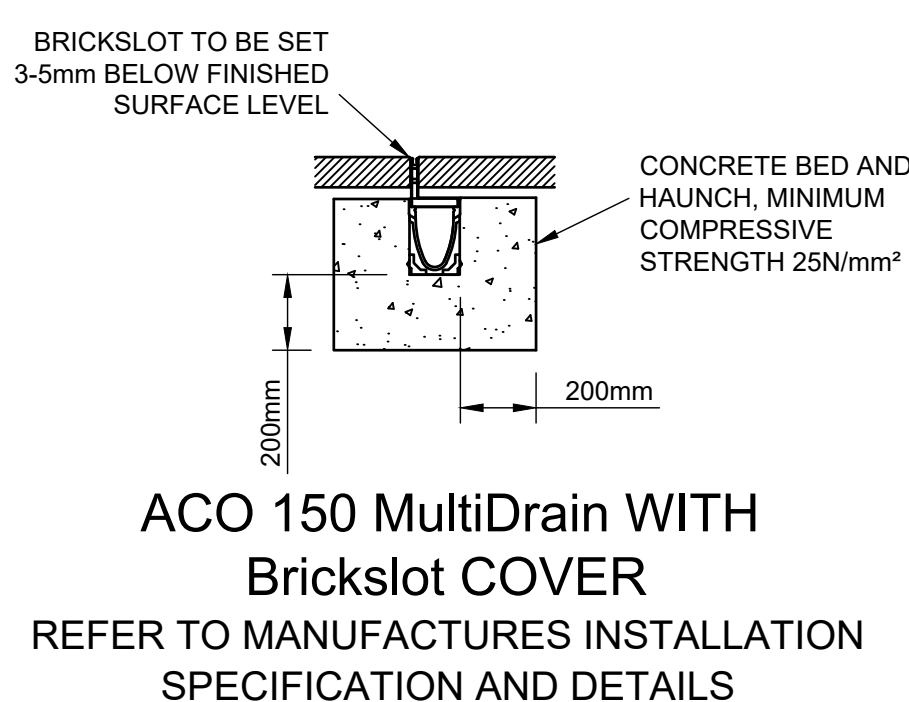

ACO 150 MultiDrain WITH  
Brickslot COVER  
REFER TO MANUFACTURES INSTALLATION  
SPECIFICATION AND DETAILS

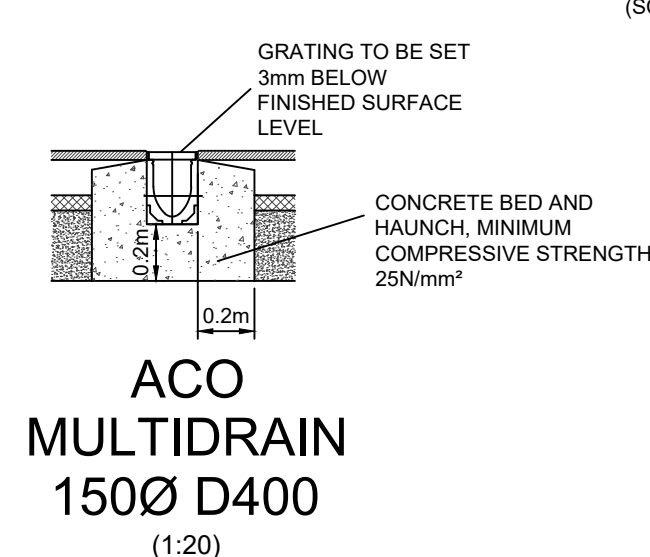

ACO Multidrain  
1500 D400  
(1:20)

|   |  |          |  |                       |  |            |        |
|---|--|----------|--|-----------------------|--|------------|--------|
| P01   |  | 31/03/23 |  | FIRST ISSUE           |  |            |        |
| REV   |  | DATE     |  | DESCRIPTION           |  |            | ISSUED |
| PORTSMOUTH CITY COUNCIL   |  |          |  |                       |  |            |        |
| ARCHITECT   |  |          |  |                       |  |            |        |
| -   |  |          |  |                       |  |            |        |
| PROJECT TITLE   |  |          |  |                       |  |            |        |
| BUNTING GARDENS   |  |          |  |                       |  |            |        |
| WATERLOOVILLE   |  |          |  |                       |  |            |        |
| PO8 9UN   |  |          |  |                       |  |            |        |
| DATE OF FIRST ISSUE   |  |          |  | SCALE @ A1            |  | SCALE @ A3 |        |
| SEP 2022   |  |          |  | 1:20                  |  | 1:40       |        |
| PROJECT TECHNICIAN / ENGINEER   |  |          |  | PROJECT LEAD ENGINEER |  |            |        |
| J.MARSH   |  |          |  | S.BAKER               |  |            |        |
| DRAWING TITLE   |  |          |  |                       |  |            |        |
| PROPOSED DRAINAGE DETAILS   |  |          |  |                       |  |            |        |
|   |  |          |  |                       |  |            |        |
| <div><div><div><div><div><div><b>BAKER</b></div><div>AND ASSOCIATES</div></div></div><div><div><div><div><div><div></div></div></div><div><div><div><div><div><div><b>www: www.Baker-AssociatesLtd.co.uk</b></div><div><b>e: enquires@Baker-AssociatesLtd.co.uk</b></div><div><b>t: 023 8129 0229</b></div></div></div></div></div></div></div><div><div><div><div><div><div><b>Wessex House</b></div><div><b>Upper Market Street</b></div><div><b>Easteleigh</b></div><div><b>Hampshire</b></div><div><b>SO50 9FD</b></div></div></div></div></div></div></div></div></div></div></div> |  |          |  |                       |  |            |        |
| DRAWING NUMBER   |  |          |  |                       |  |            |        |
| P1893-BAK-XX-XX-DR-C-502   |  |          |  |                       |  |            |        |
| PROJECT STATUS   |  |          |  |                       |  | REVISION   |        |
| PRELIMINARY   |  |          |  |                       |  | P01        |        |

**BAKER**  
AND ASSOCIATES  
w: www.Baker-AssociatesLtd.co.uk  
e: enquires@Baker-AssociatesLtd.co.uk  
t: 023 8129 0229

Wessex House  
Upper Market Street  
Eastleigh  
Hampshire  
SO50 9FD