



NOTE: All dimensions to be checked on site prior to commencement of any work

DO NOT SCALE FROM THIS DRAWING
Notify C.A of any discrepancies before ordering materials.


© Crown copyright and database rights 2021 Ordnance Survey 100019671

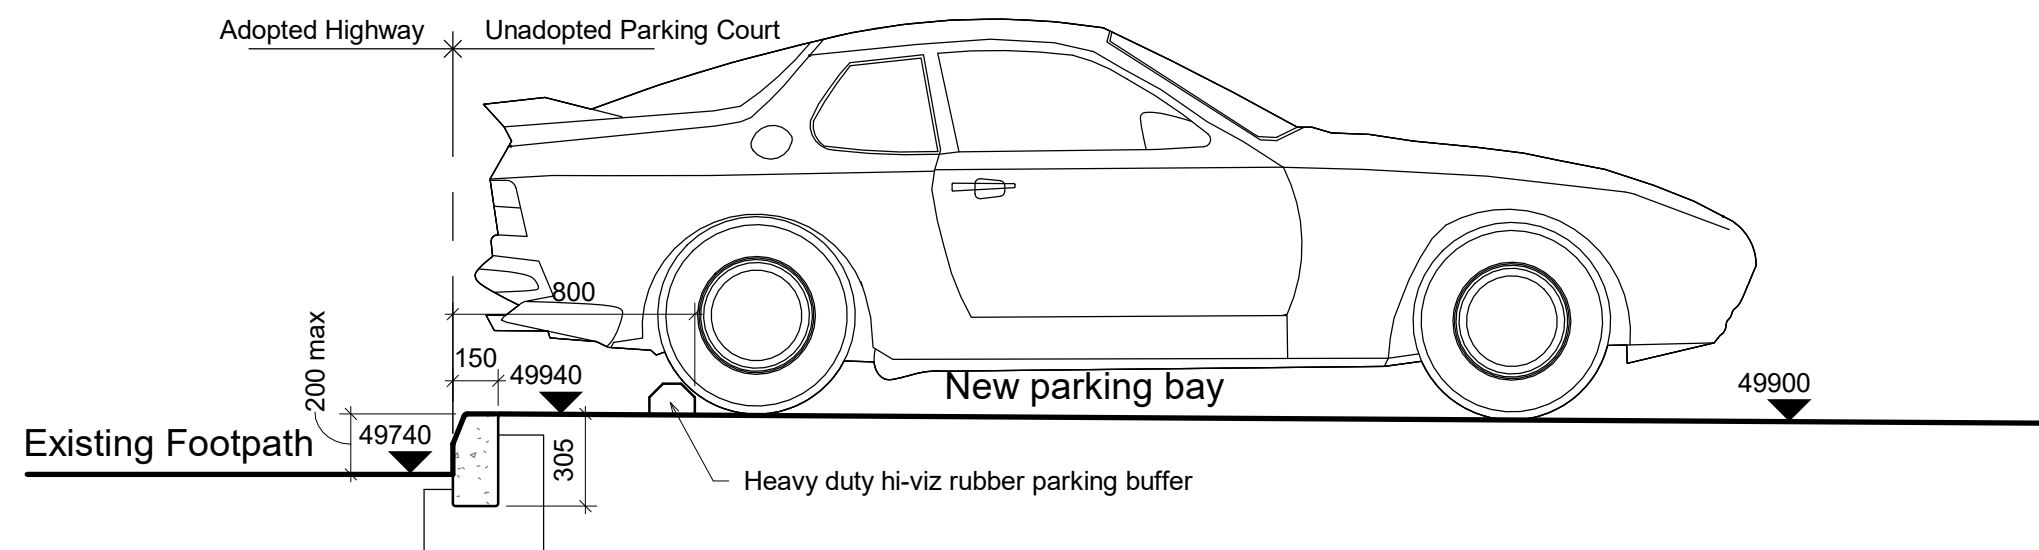

A Section A
1 : 25

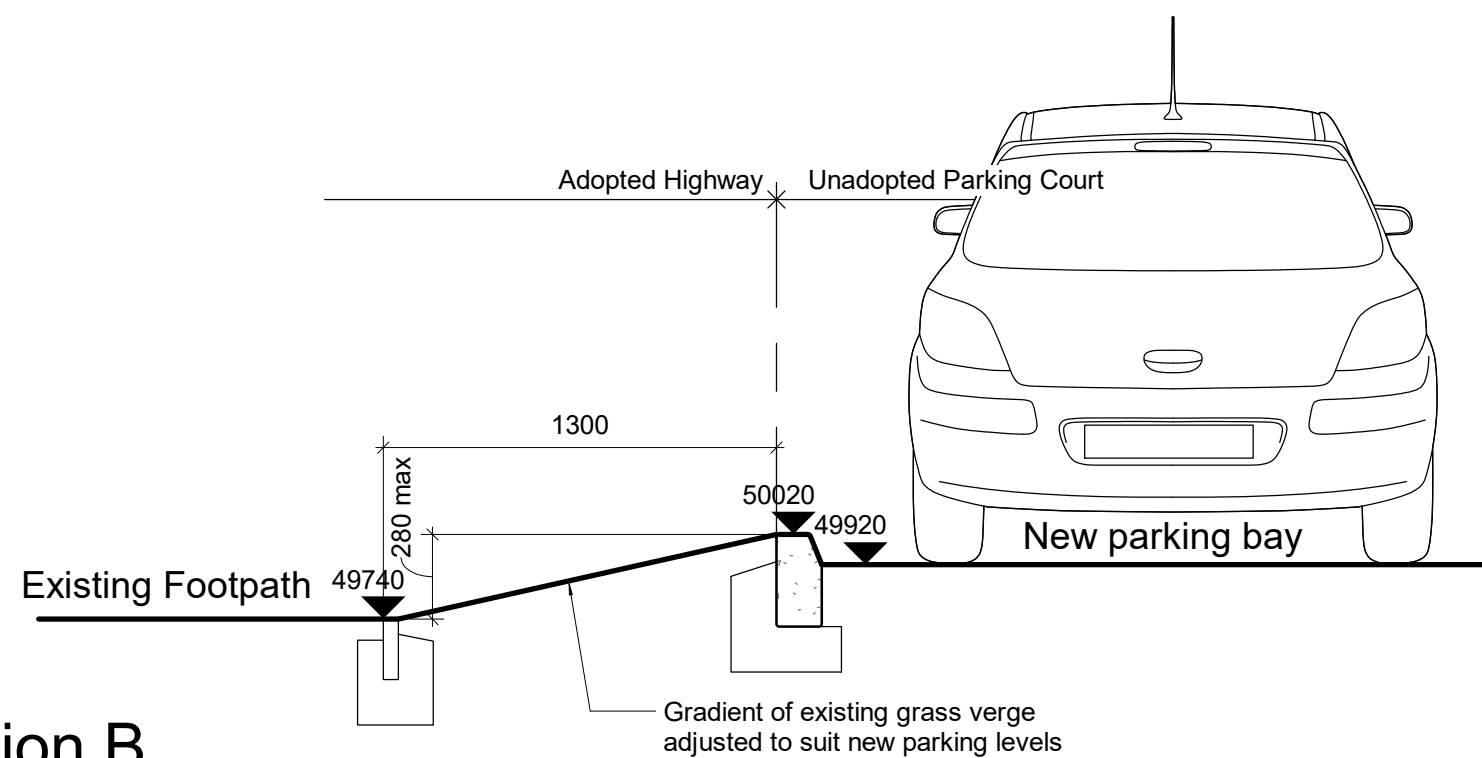

B Section B
1 : 25

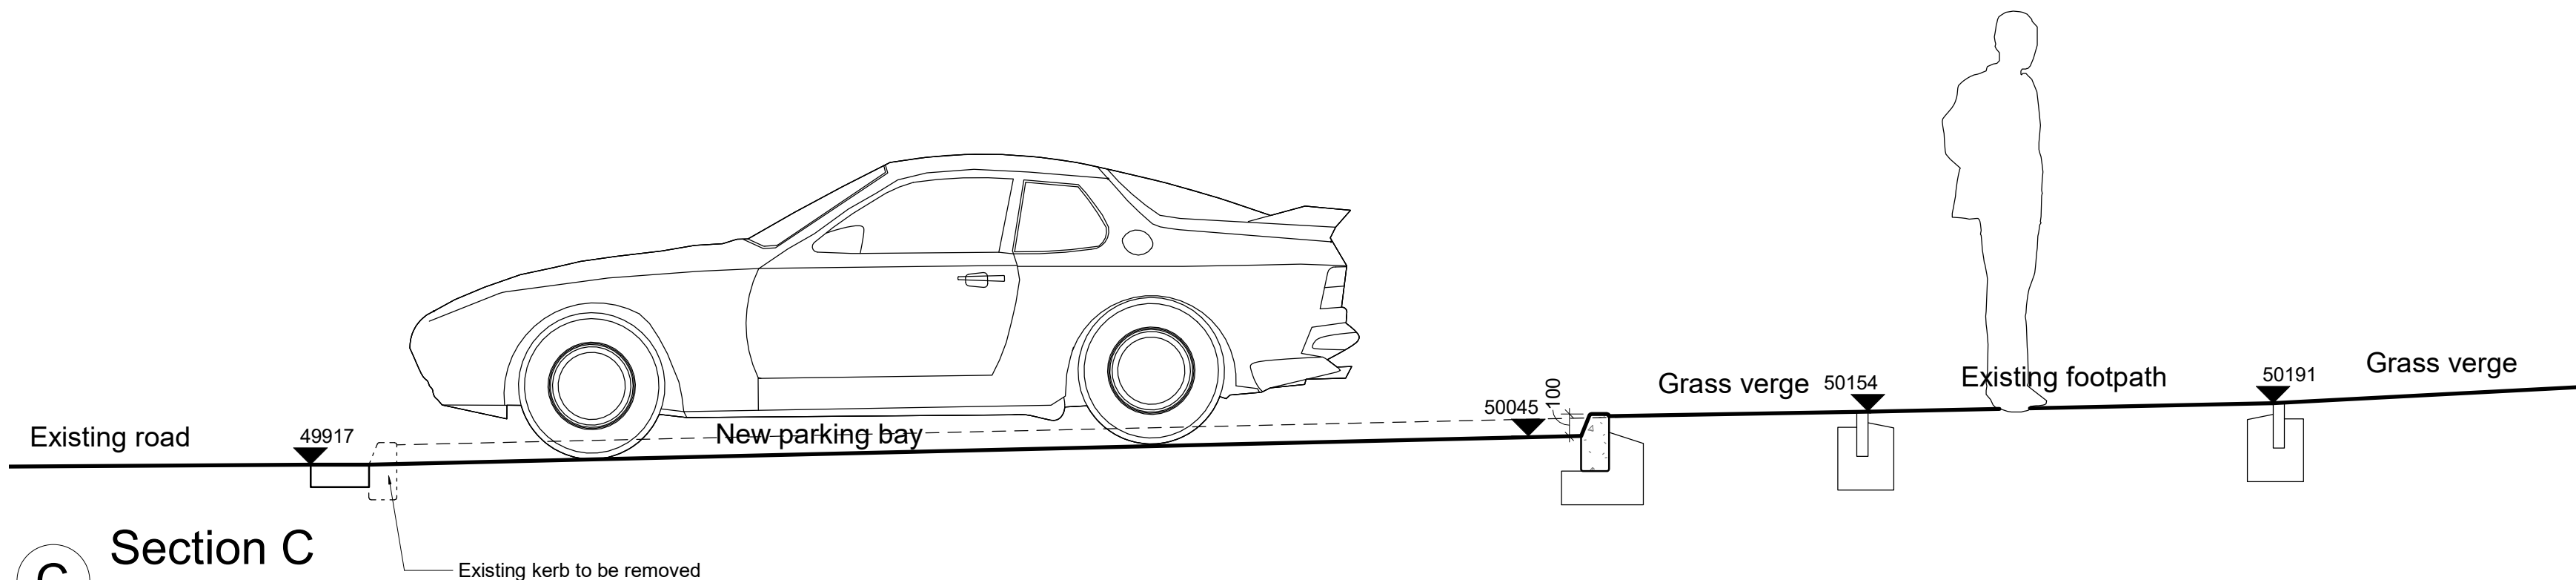

C Section C
1 : 25

P2	11/07/23	Levels added	CG
Rev	Date	Revision Details (Amended By)	Approved By

Project
Bunting Gardens

Drawing Title
Parking Court Sections

Date 02/02/23 Scale @ A2 1 : 25

Housing, Neighbourhood & Building Services

 **Portsmouth**
CITY COUNCIL JAMES HILL
Head of Service

DEPARTMENTAL SECTION:
ARCHITECTS GROUP - Andrew Malbon Principal Architect. Tel 023 92 834711

Design/ Survey By CG	Drawn By CG	Checked By
-------------------------	----------------	------------

Drawing No
2637 / 2010 / P2

SURVEY		DESIGN	☒	WORKING DRAWING	
FEASIBILITY		TENDER		AS BUILT	
INFORMATION		CONTRACT		A.I.	