


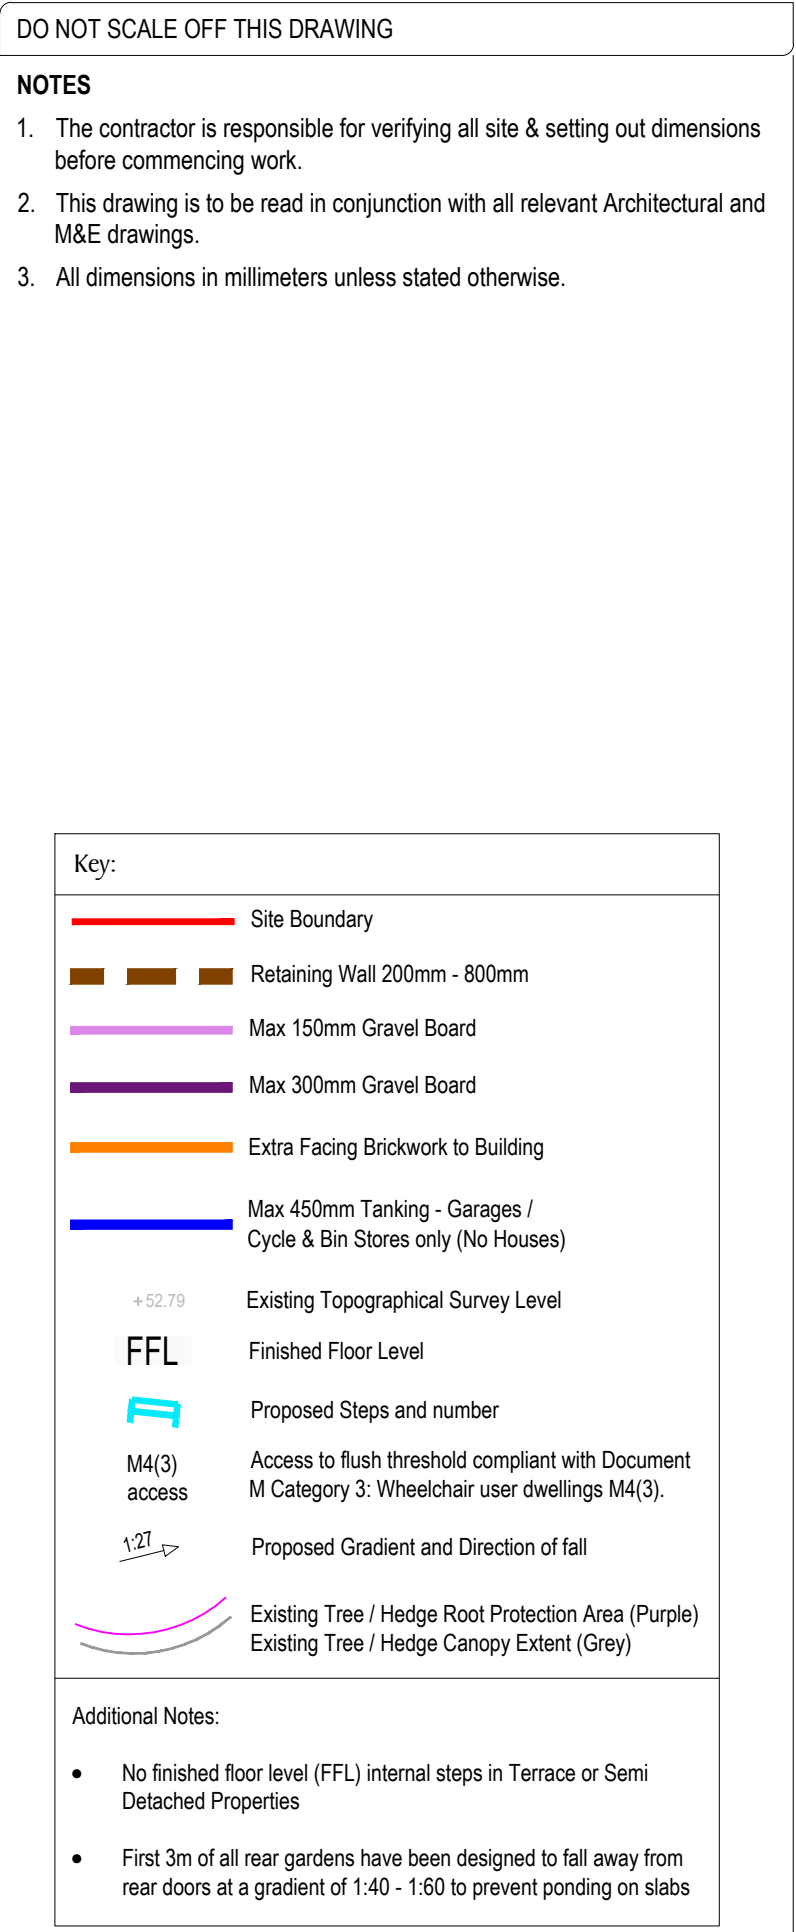

Revision History					
Rev	Comment	By	Chkd	Appr	Date
P01	PRELIMINARY ISSUE	PR	SB	SB	23/09/2024
	Current Revision				
P02	ISSUED FOR APPROVAL	PR	SB	SB	06/11/2024

FOR APPROVAL

BLOOR HOMES

robert west 
proesgroup

1 Paris Garden
London
SE1 8ND
t: 0203 773 7880

www.robertwest.co.uk

Project

WATERLOOVILLE - BEREWOOD
PHASE 8a

Drawing Title

PROPOSED LEVELS
SHEET 4 of 4

RWCL Internal Register reference: 4166 -002 Scales @ A1
5004 -P02