



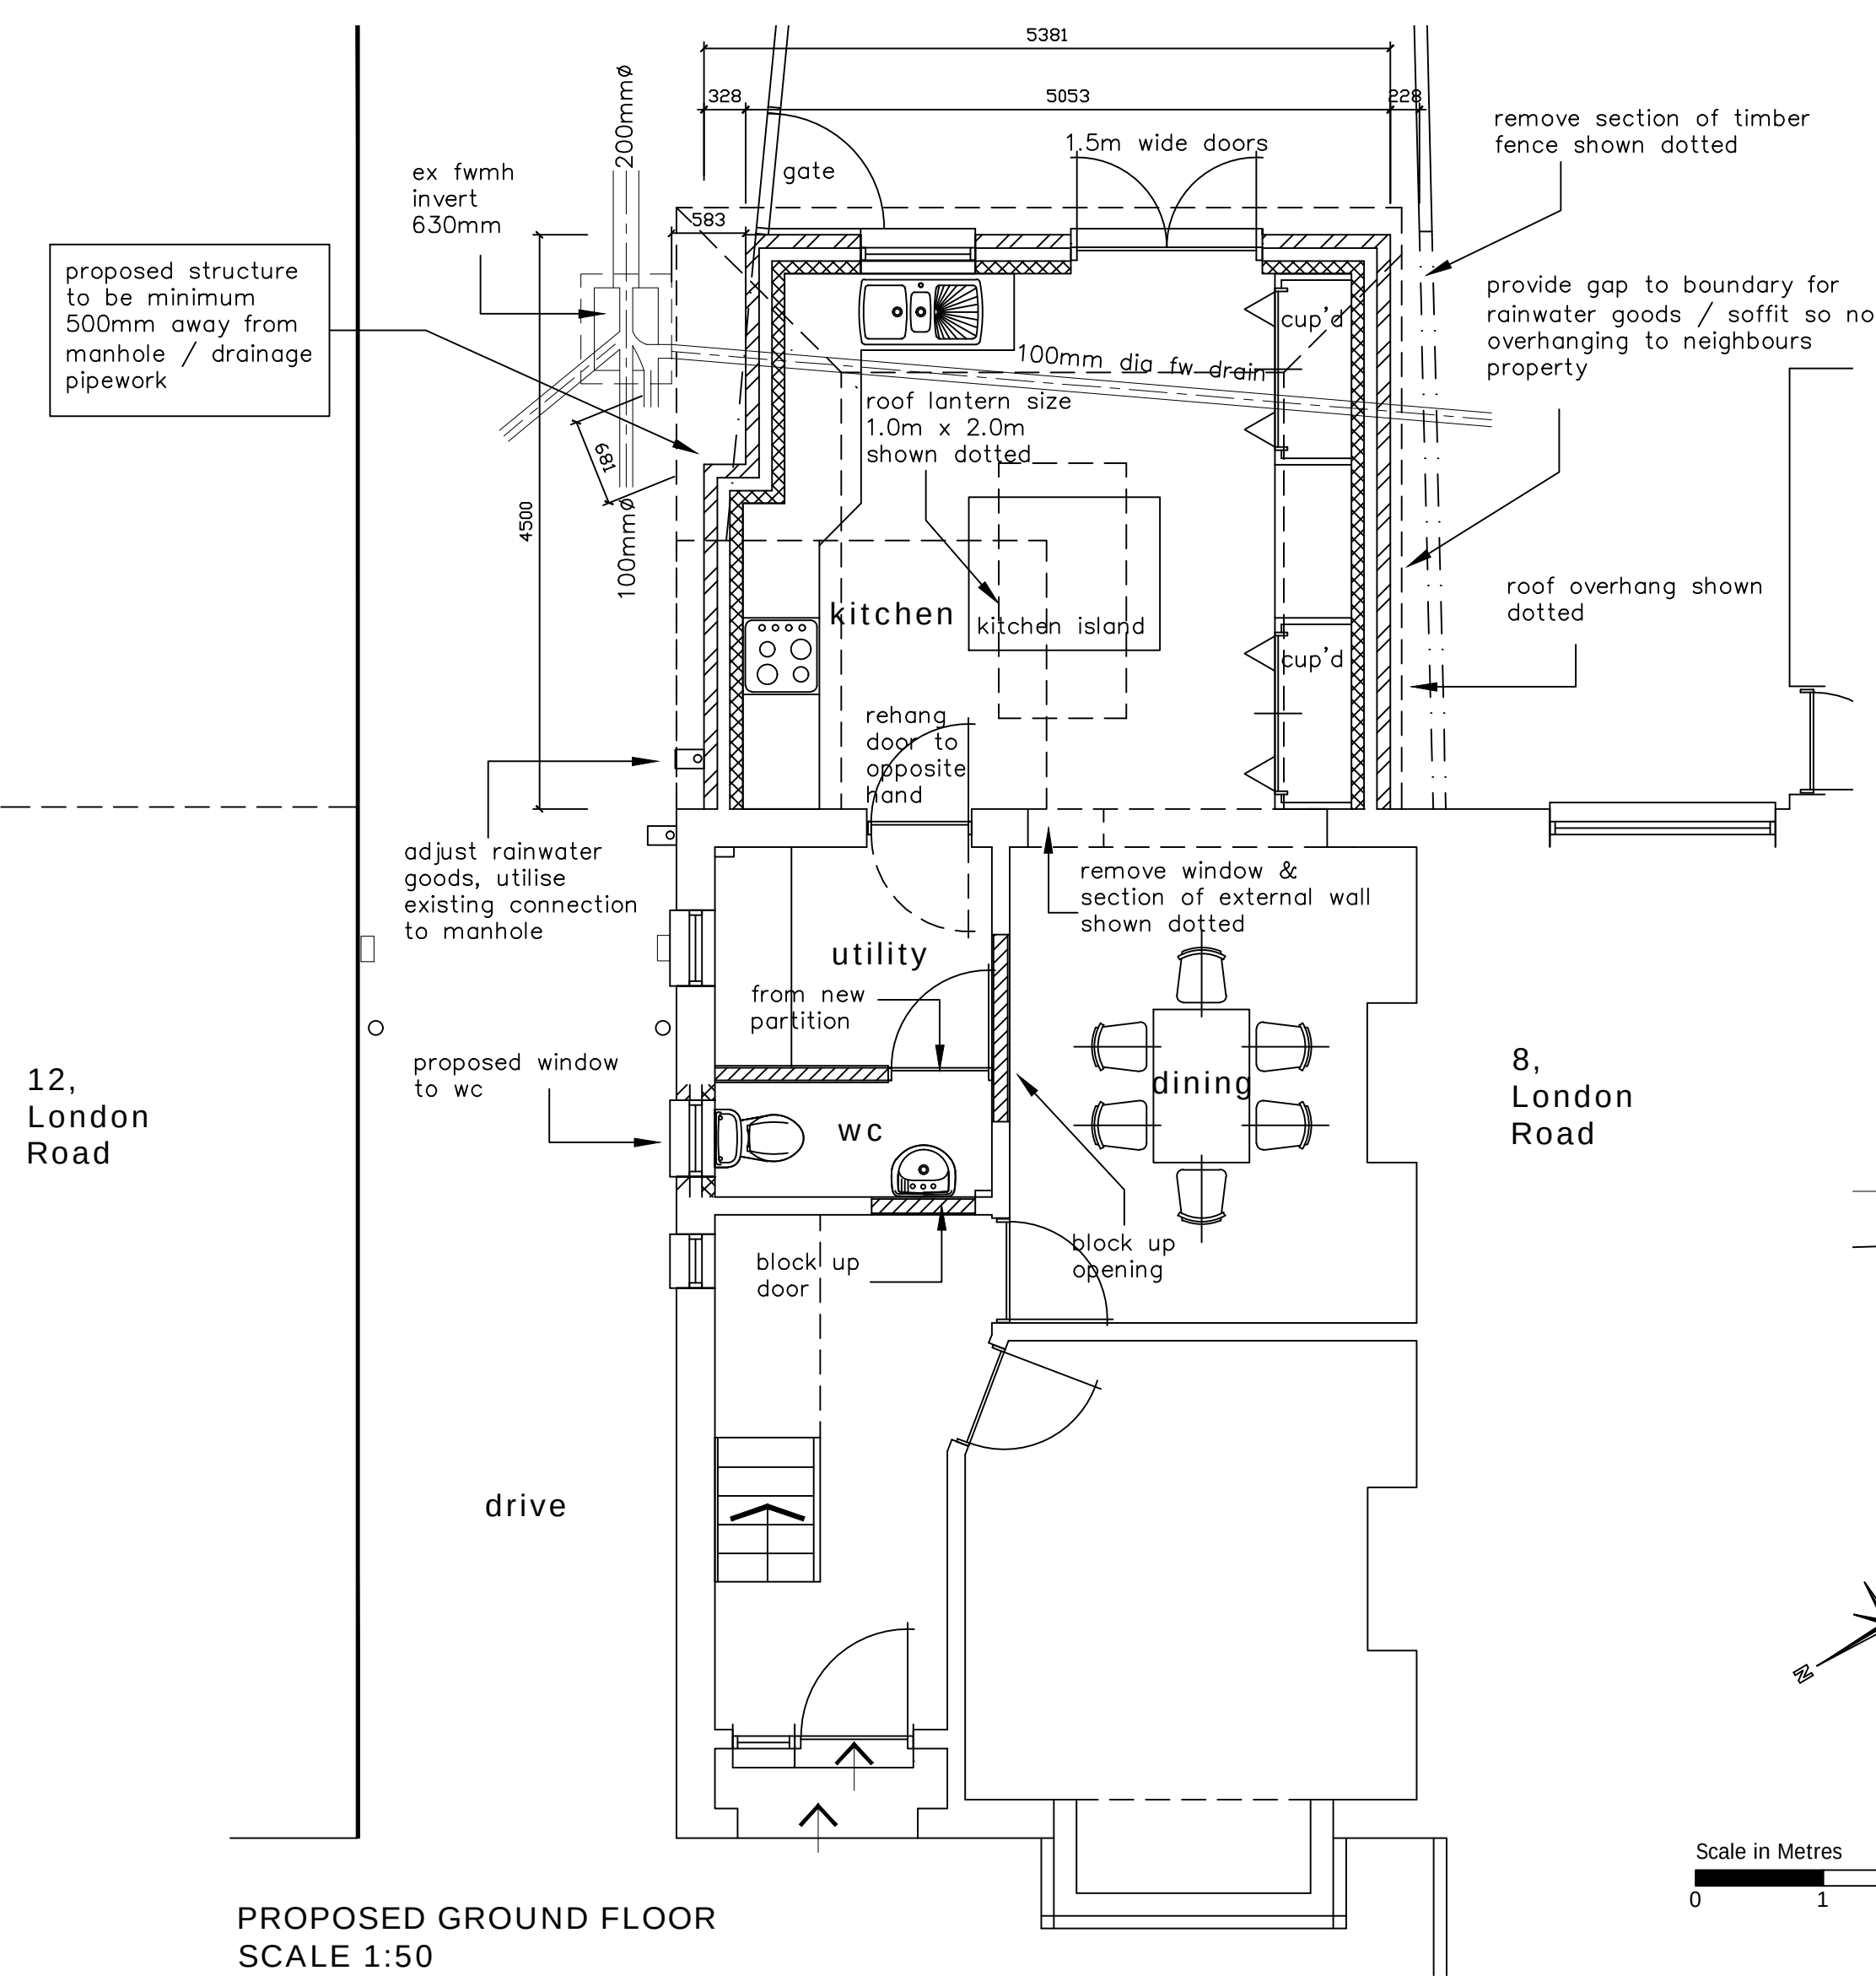

PROPOSED GROUND FLOOR
SCALE 1:50

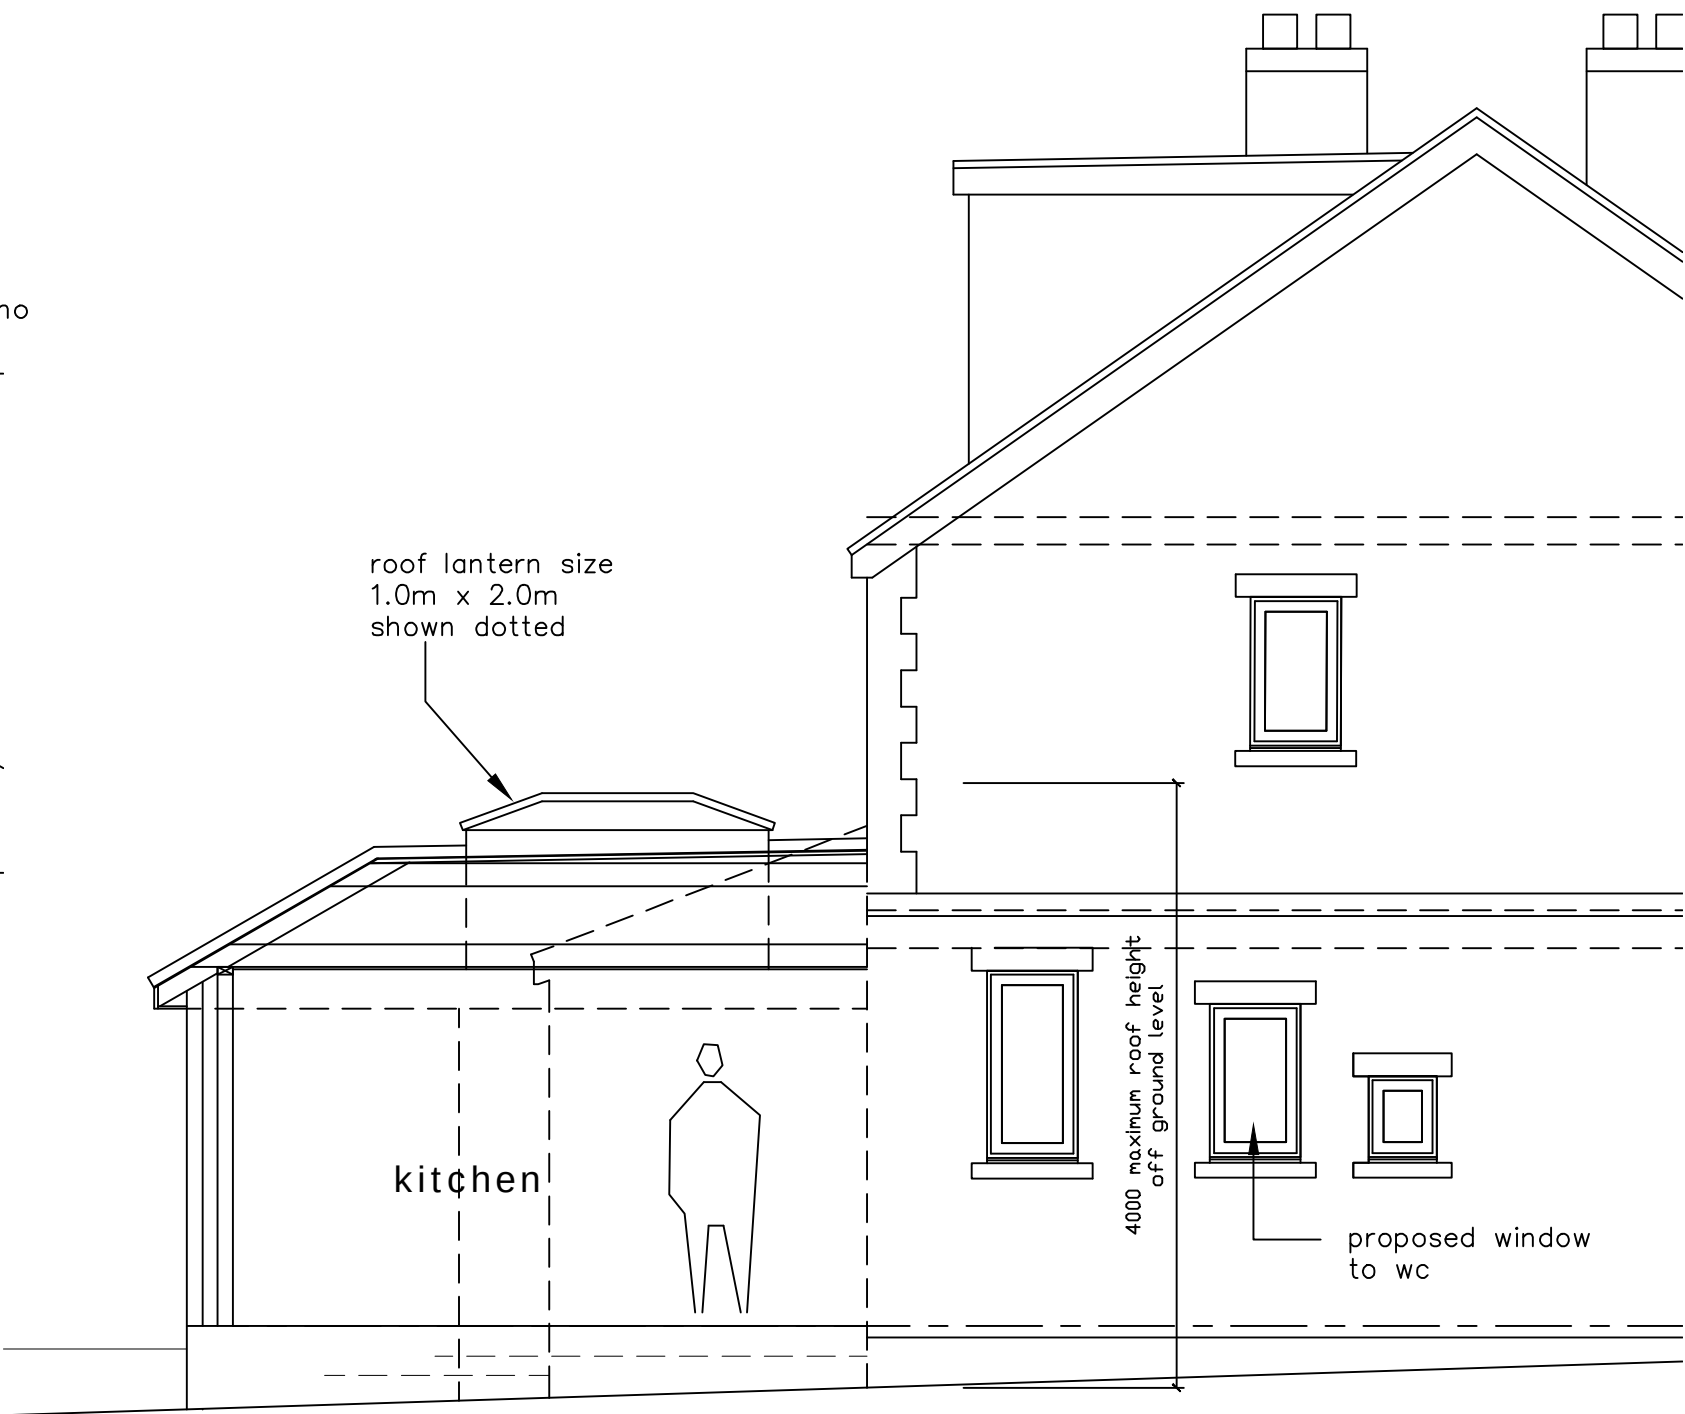

PROPOSED SITE SECTION
SCALE 1:50

- KEY:
- Blockwork
 - External brickwork
 - Timber/metal framed stud walling
 - (X) Mains Powered Extract Fan
 - (SD) Mains Powered interconnecting smoke detectors
 - SVP Soil & vent pipe
 - SS Stub stack
 - RWP Rain water pipe
 - Spot levels

NOTES:
The design and construction of this project shall be in accordance with the current Building Regulations & NHBC Standards. These notes & drawings have been prepared solely for the purpose of Planning & Building Regulation approval.
Do not scale from this drawing unless for Planning purposes. All dimensions to be checked on-site and any alterations to be approved by the Architect and/or client prior to any work commencing.
Ordnance Survey Licence No: 100047591
This drawing to be copyright and to be read in conjunction with all other drawings

Amendments:
Rev A: Further drainage details added for 8 London Road – 28/05/24
Rev B: Dimensions added to adjacent manhole – 12/06/24
Rev C: Issued for planning – 24/06/24

Key:
Client Name & Address:
Mr & Mrs S Males
10 London Road
Cowplain
Waterlooville
PO8 8DL

Project Address:
Mr & Mrs S Males
10 London Road
Cowplain
Waterlooville
PO8 8DL

Drawing Details:
PLANNING DRAWING
Proposed Layout & Site Section

Project No: 1011	Drawing No: 3	Rev No: C
Scale: 1:50 @ A2	Drawn: BWH	Date: 30/04/24



B H ARCHITECTURE Ltd
Heath Cottage
Newlands Lane
Purbrook
Waterlooville
Hants
PO7 5SQ
Tel: 023 9223 2322
Mob: 07747 771808
E-mail:bernard@bernardharding.com