

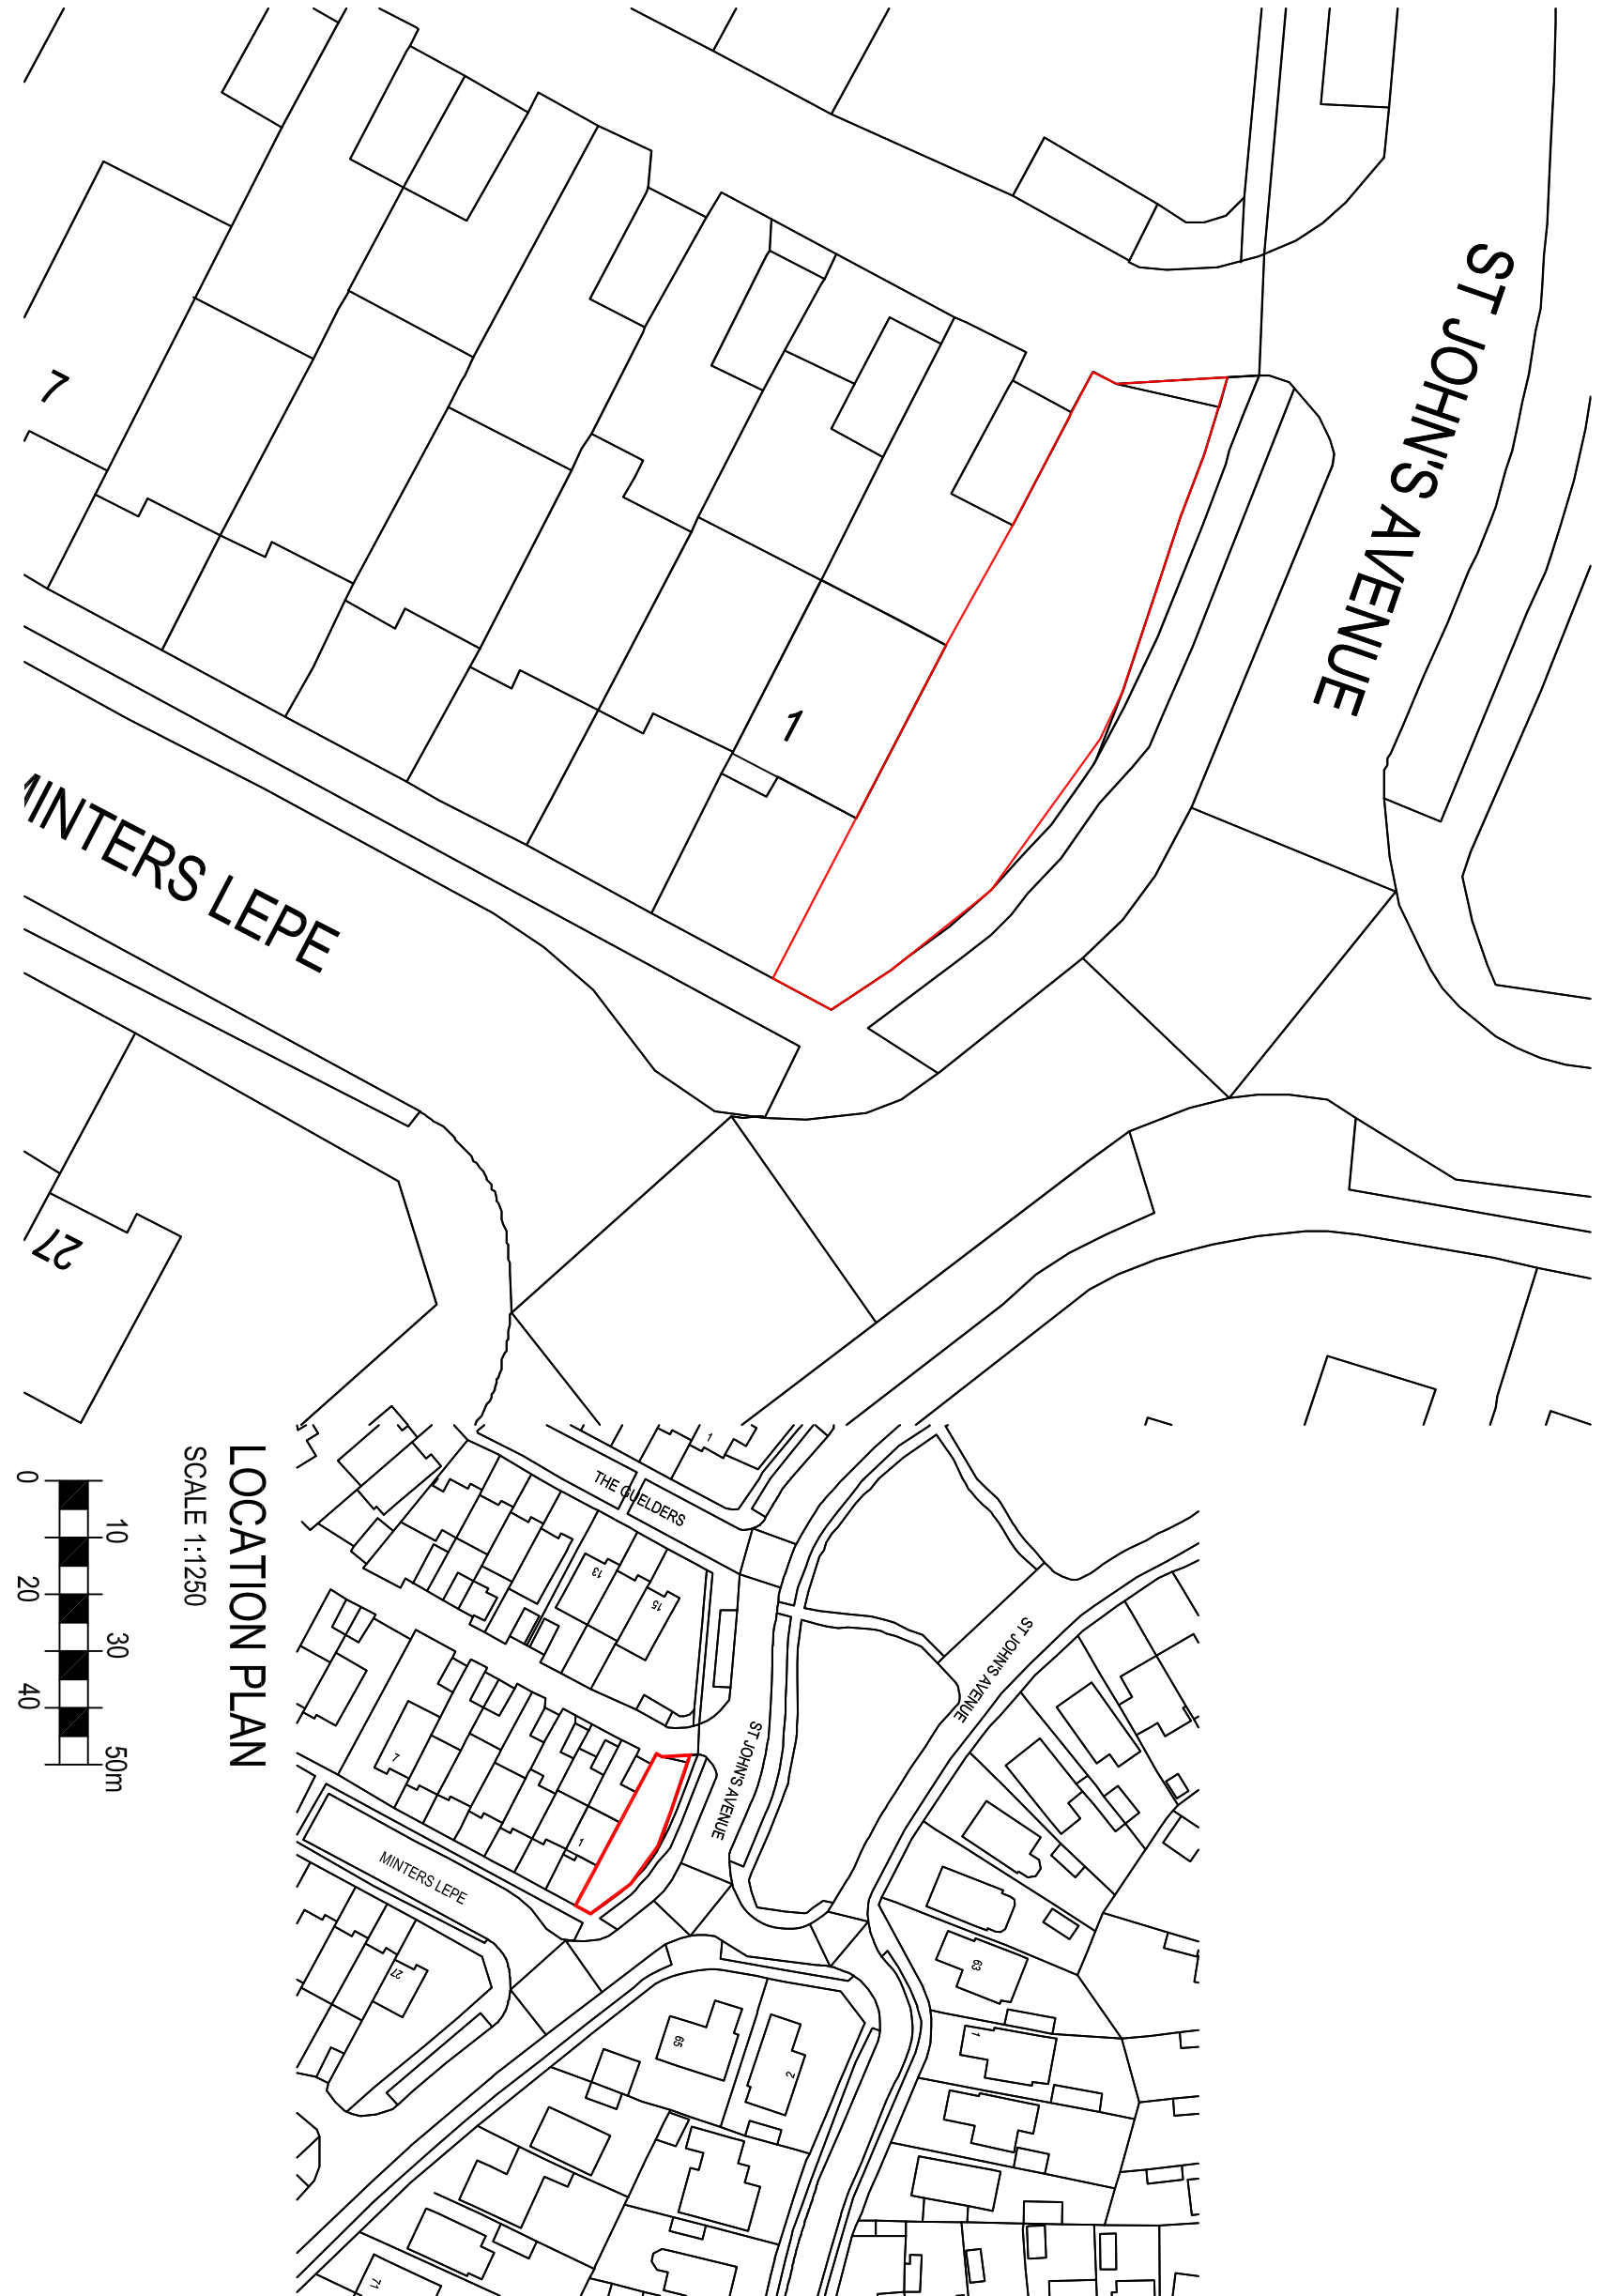


1. This drawing is the copyright of **NA PALMER DESIGN LTD**. It may not be copied, altered or reproduced in any way whatsoever without the written authority of the copyright owner.
2. Dimensions should be checked on site prior to commencing any work. Any discrepancies should be reported to the project architect immediately.
3. Listed dimensions must be assumed approximate and checked on site.
4. If in doubt ask.

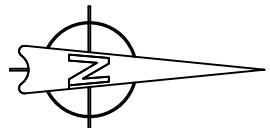


BLOCK PLAN

SCALE 1:500

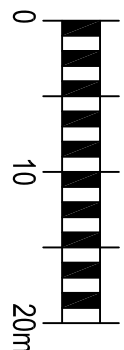

LOCATION PLAN

SCALE 1:1250

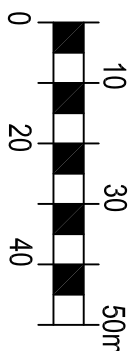

NA PALMER DESIGN LTD
ONE LODGE, CHALKHURST DRIVE,
CHALKHURST, WATFORD, Herts, WD25 9JH
Tel: 01845 363630 E: na@palmerdesign.co.uk

client: MR G BLEE & MR P VINCENT

project: 1 MINTERS LEPE
WATERLOOVILLE
PO7 5QS

drawing
BLOCK PLAN
AND
LOCATION PLAN

drawn	scale	checked	date
NAP	1:500&1:1250@A3		FEB 24
drawing No.	revision		
10535-PL-01	D		