



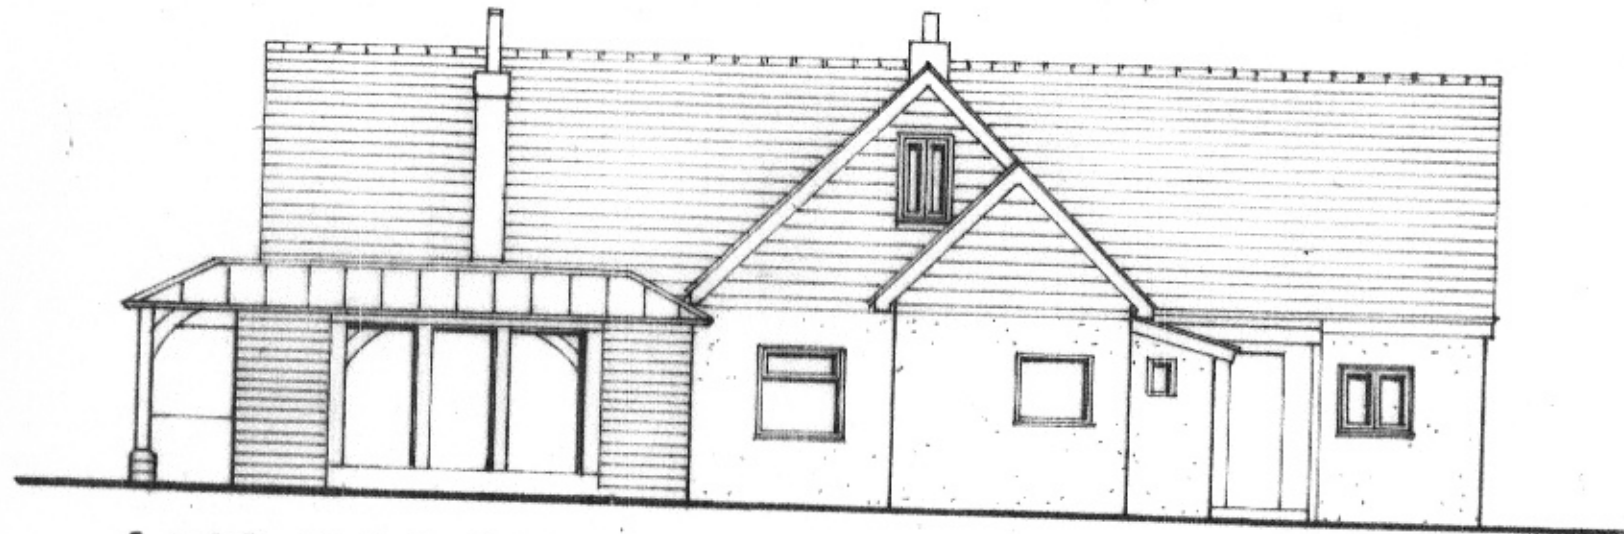


EAST ELEVATION

1:100

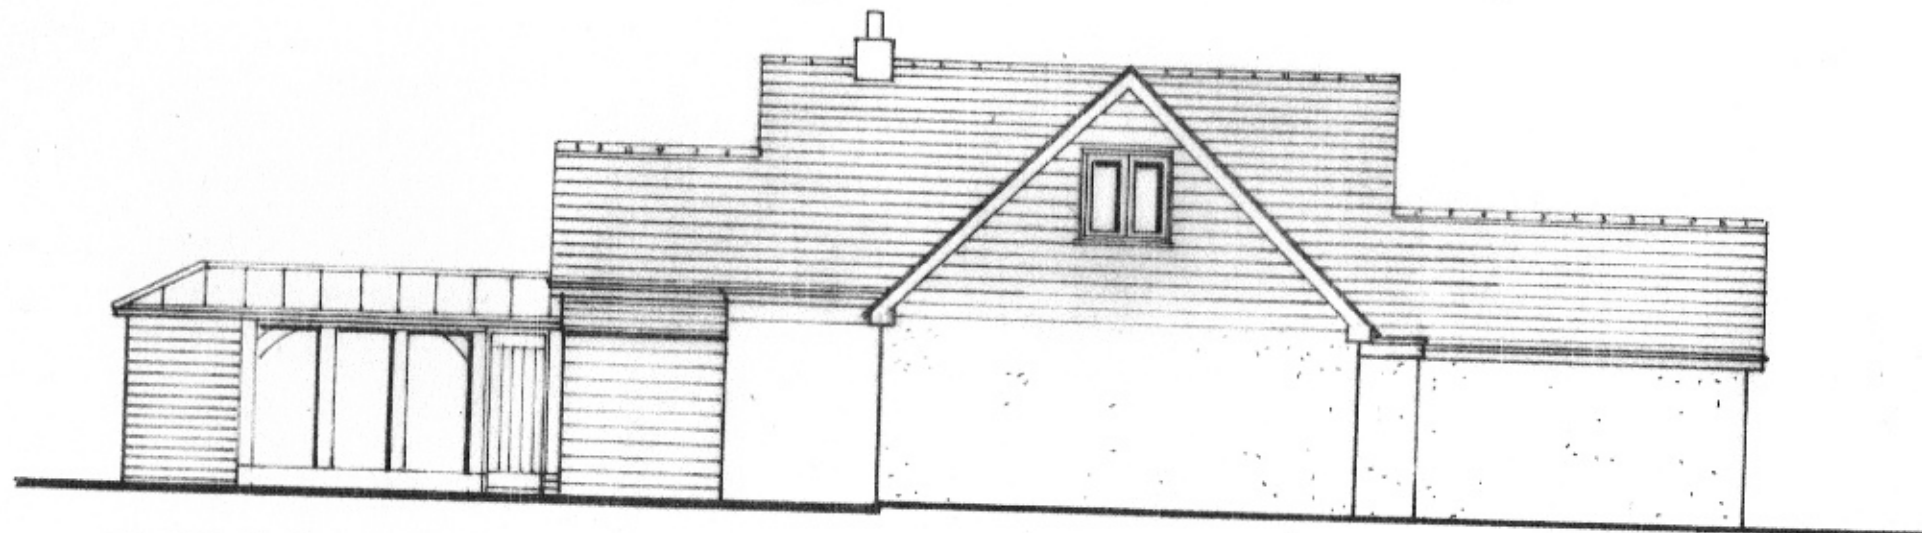

NORTH ELEVATION

AS EXISTING

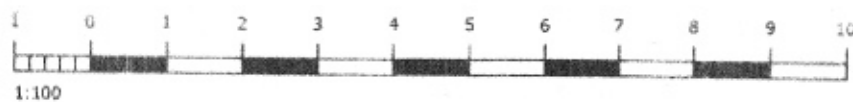

76 Warblington Road, Emsworth
 Drawings No: AMD/19/05
 Scales: 1:100 @ A3
 December 2019
 JM Designs Ltd.
 01243 575480
 jbmottershead@aol.com