


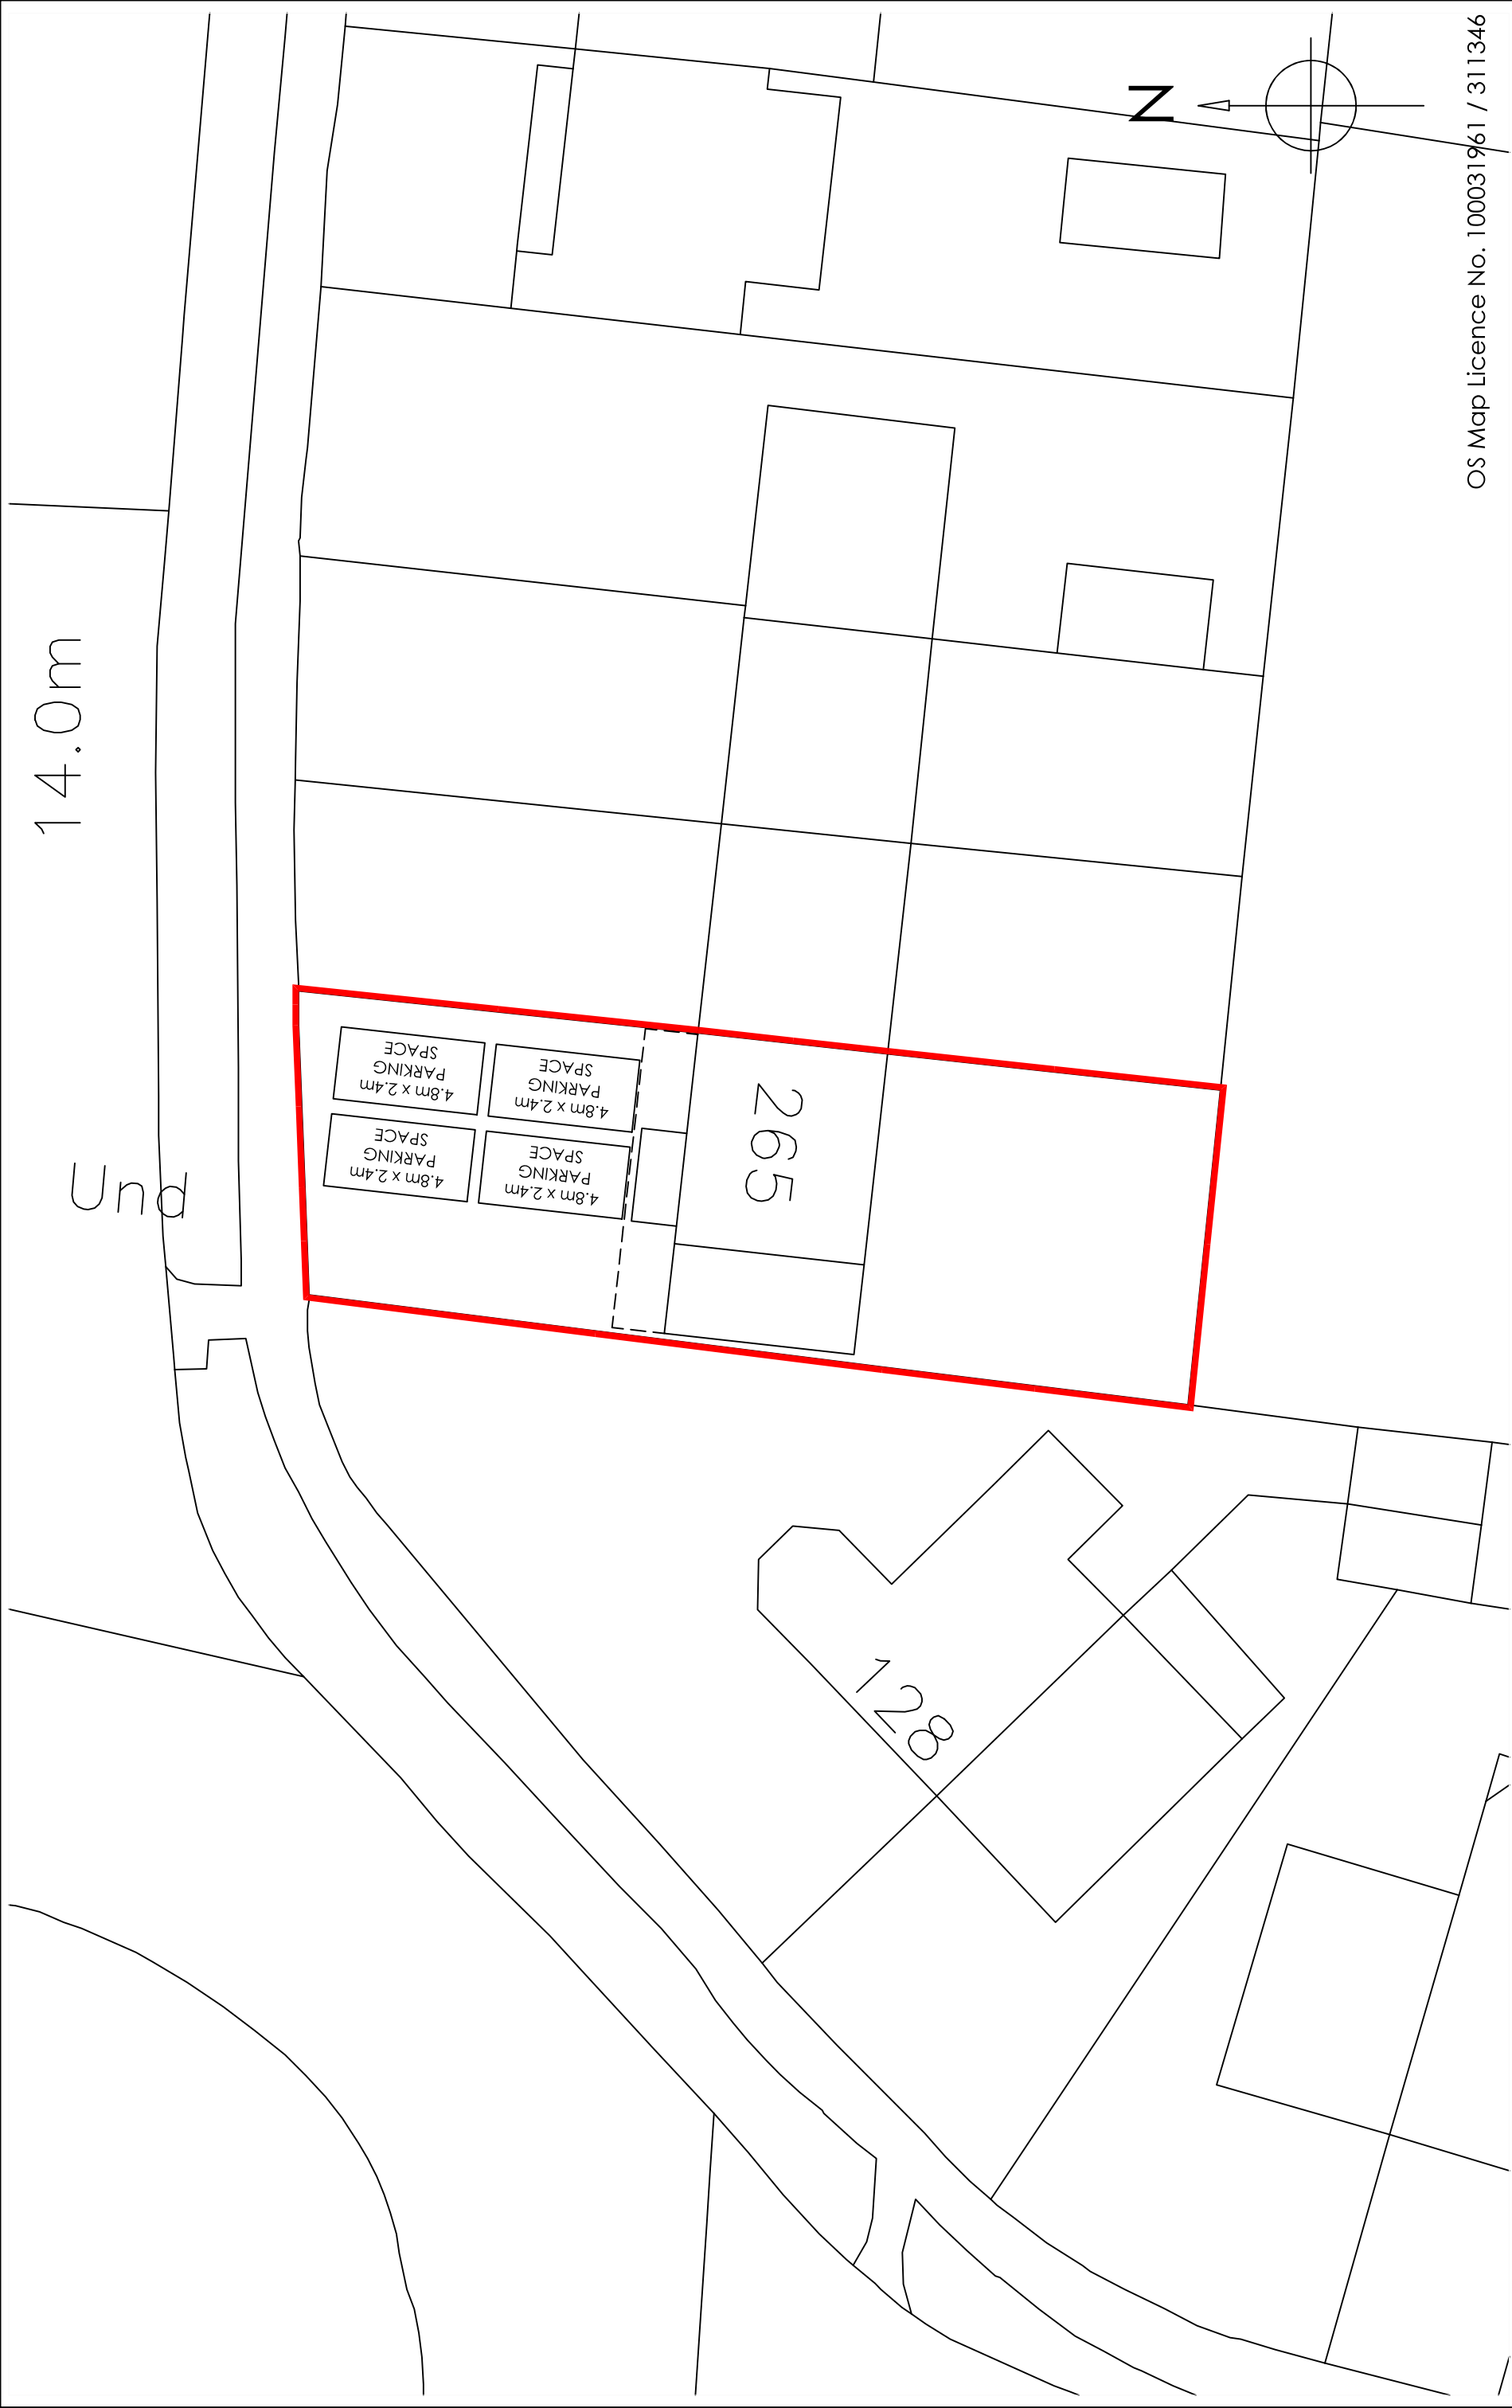

OS Map Licence No. 100031961 / 311346

Copyright is reserved by NOW Survey and is issued on the condition that it is not copied or disclosed by or to any unauthorised persons without prior consent in writing from NOW Survey.

All dimensions to be checked on site

All structural elements to be specified by a suitably qualified structural engineer.

REV	DESCRIPTION	DRAWN	DATE
-	Initial design	GBS	24.01.24
A	Changes made to internal layout and porch roof extended across the front	GBS	07.02.24
B	Map drawings added to the scheme	GBS	27.02.24

Drawing Ref	Drawing Title
265 PURWAY 07	265 Purbrook Way, Havant, Hampshire, PO9 3RX

Scale at A1	Scale at A3
N/A	1:200

Date	Drawn by
07 FEB 2024	GBS

 **Chartered Surveyors**

4 Meeting House Lane
Ringwood
Hampshire BH24 1AY

Tel 0345 050 0022
www.now-survey.com