


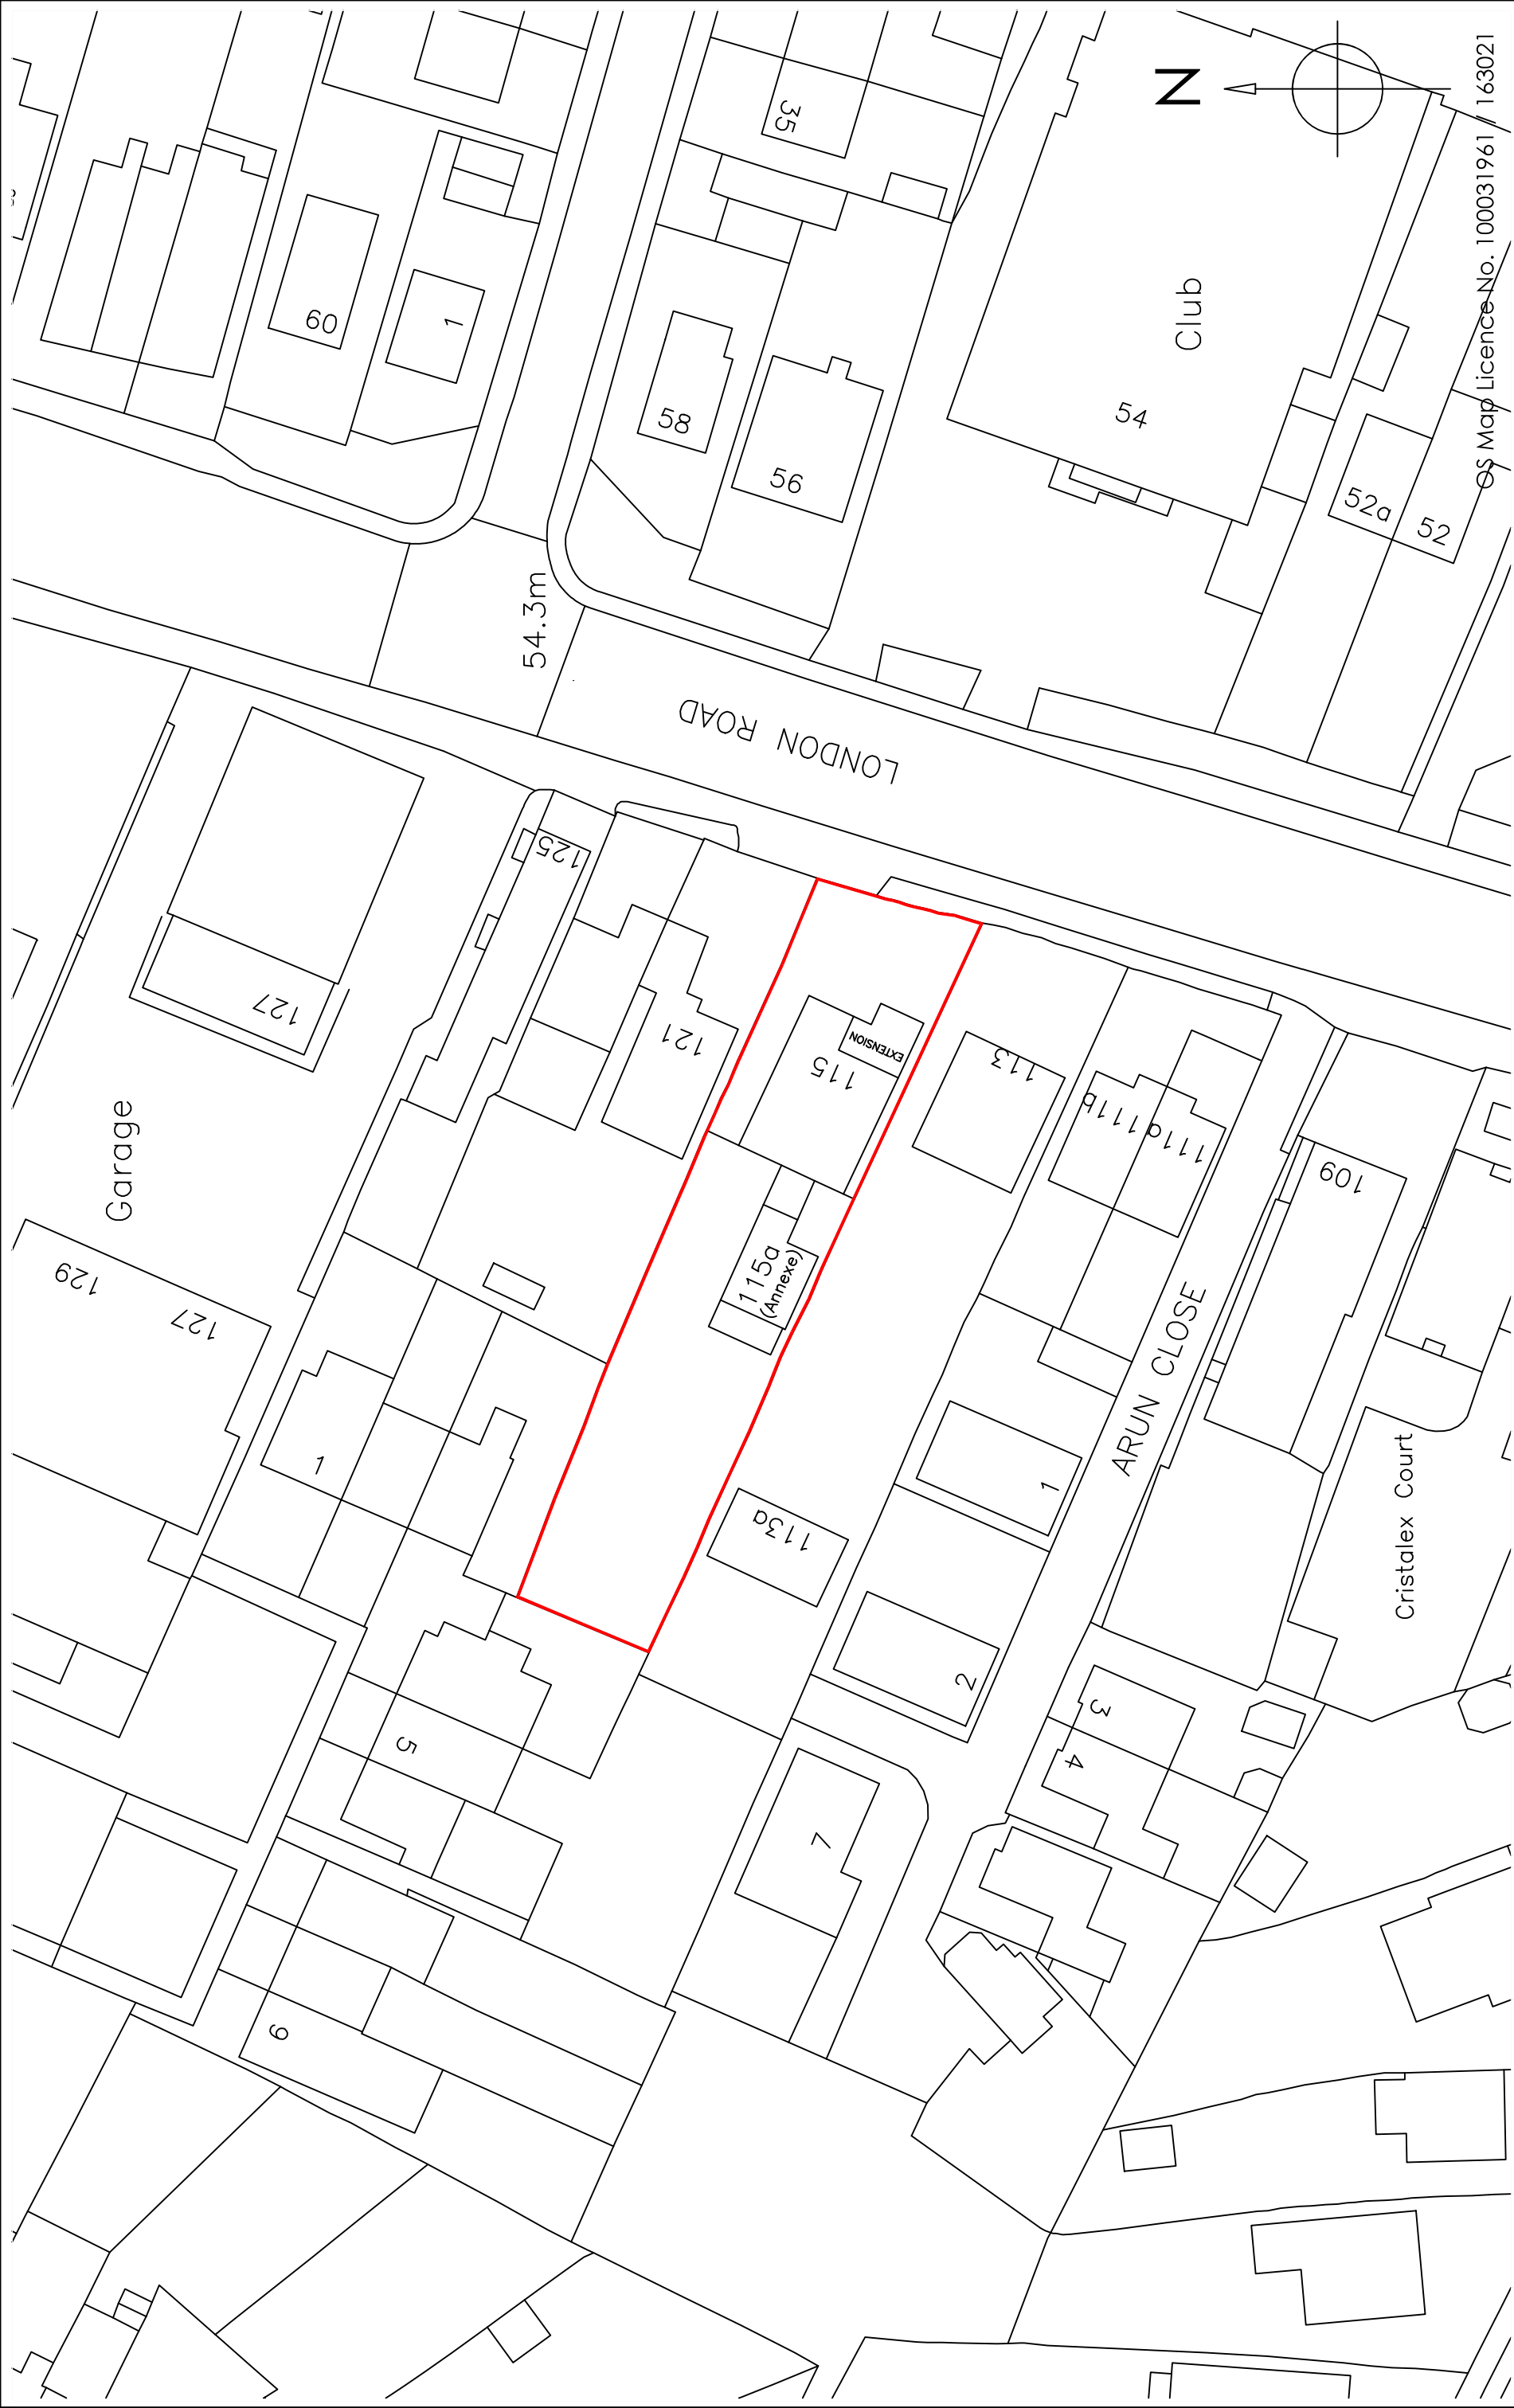

Copyright is reserved by GBS Designs and is issued on the condition that it is not copied or disclosed by or to any unauthorised persons without prior consent in writing from GBS Designs.

All dimensions to be checked on site

All structural elements to be specified by a suitably qualified structural engineer.

REV	DESCRIPTION	DRAWN	DATE
-	Initial design	GBS	25.07.22

Drawing Ref	Drawing Title
115 LDNRD 09	115 London Road, Cowplain, Waterlooville, Hampshire, PO8 8XJ.

Scale at A1	Scale at A3	Date	Drawn by
N/A	1:500	25 JULY 2022	GBS

CAD - ARCHITECTURE - DESIGN

6 Shillinglee Waterlooville Hampshire PO7 5RW
Tel 023 9225 8315
www.gbsimages.co.uk