



Proposed schedule of materials:


- 1 Roof tiles to match main house
- 2 Render K-rend or similar
- 3 UpVC doors & windows to match existing
- 4 Composite timber balustrade
- 5 Single ply flat roof
- 6 Vertical timber cladding
- 7 Roof lights - Velux or similar product

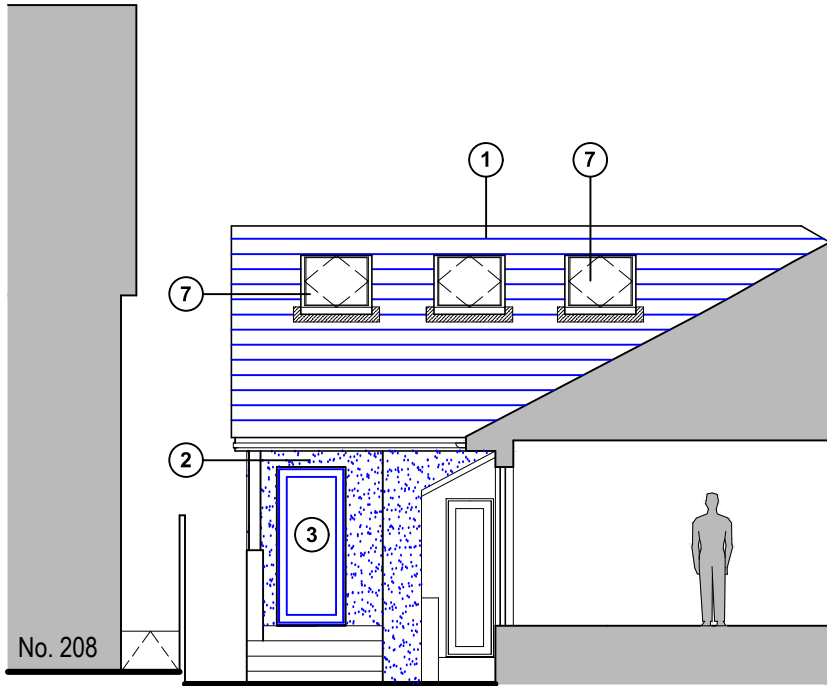

North (front) elevation
& section B-B

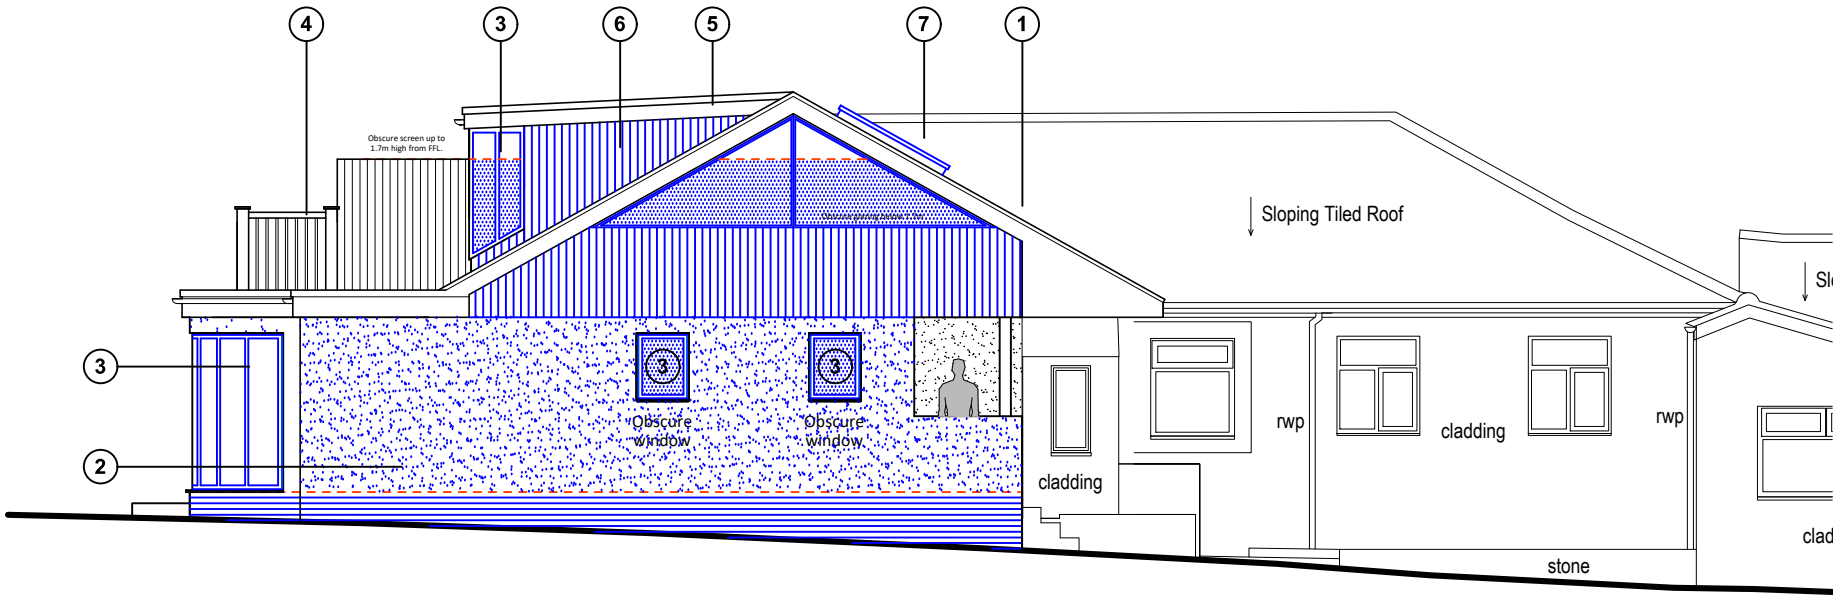


East (side) elevation

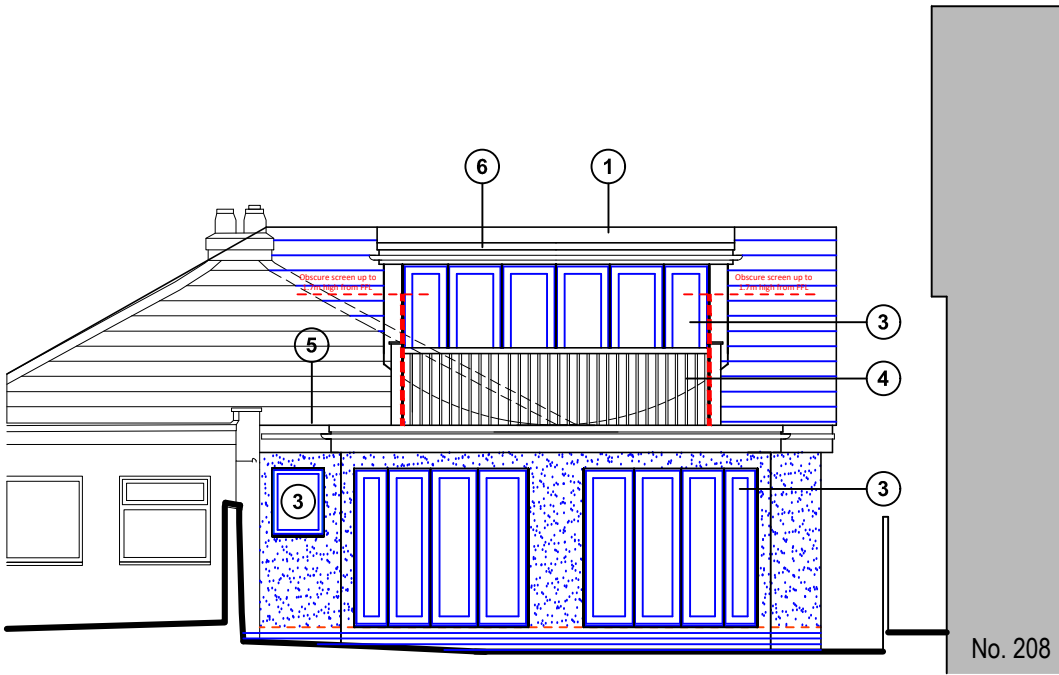

South (rear) elevation

Proposed elevations scale 1:100

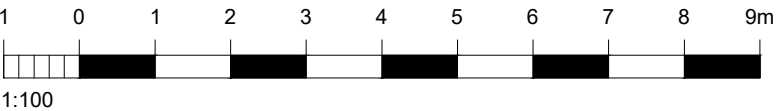

For MRS BARNES	Title PROPOSED ELEVATIONS	Office Tel: 01243 933732
Project PROPOSED EXTENSION AT 204A SOUTHWOOD ROAD, HAYLING ISLAND, PO11 9QL	Date NOV 2021	Email: admin@jb-architecturedesign.com
	Drawn JB	Web: www.jb-architecturedesign.com
	Scale 1:100 @ A3	
	Checked -	
	Job Number PL 472 A.21	Revision B
	Drawing Number -12	

