Havant Nursery fencing - Location Plan

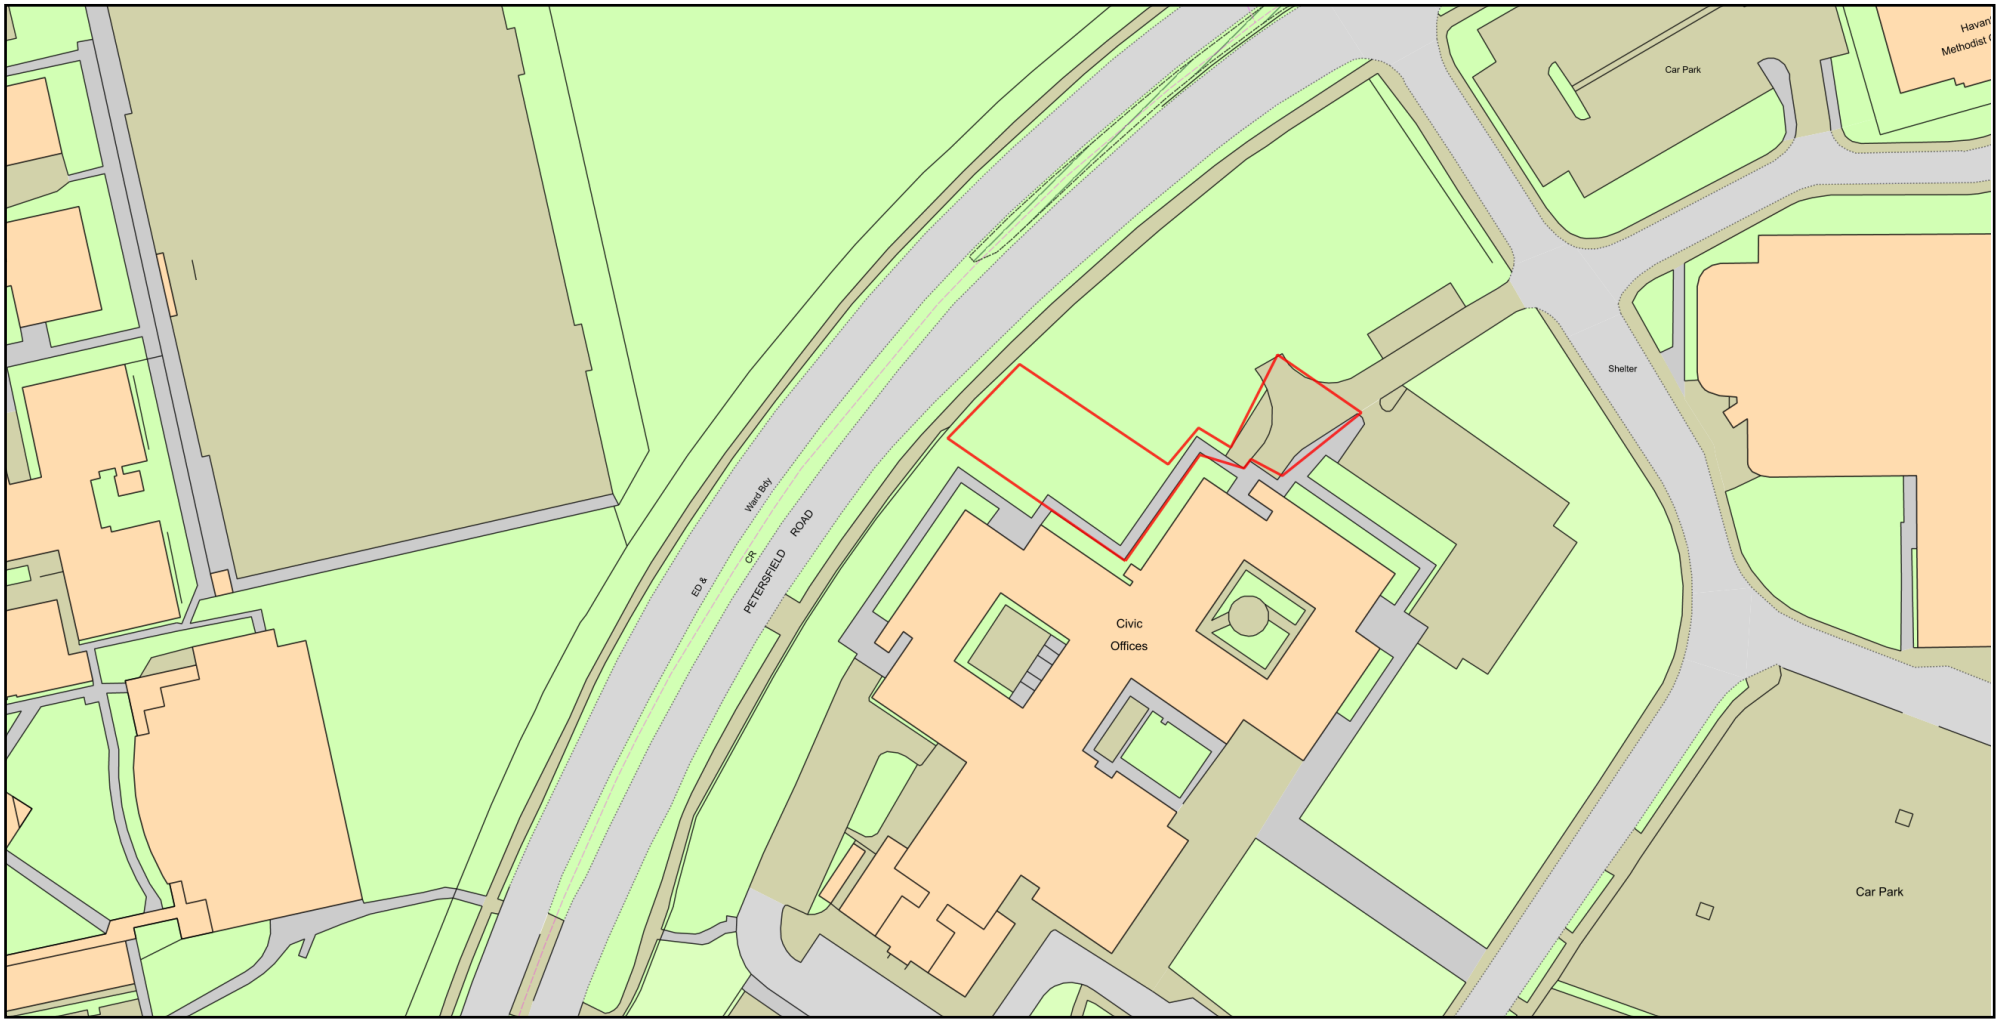

ReQuestaPlan

Plan Produced for: Growing Places

Date Produced: 22 Jan 2025

Plan Reference Number: TQRQM25022104021546

Scale: 1:1250 @ A4

© Crown copyright and database rights 2023 OS 100042766