



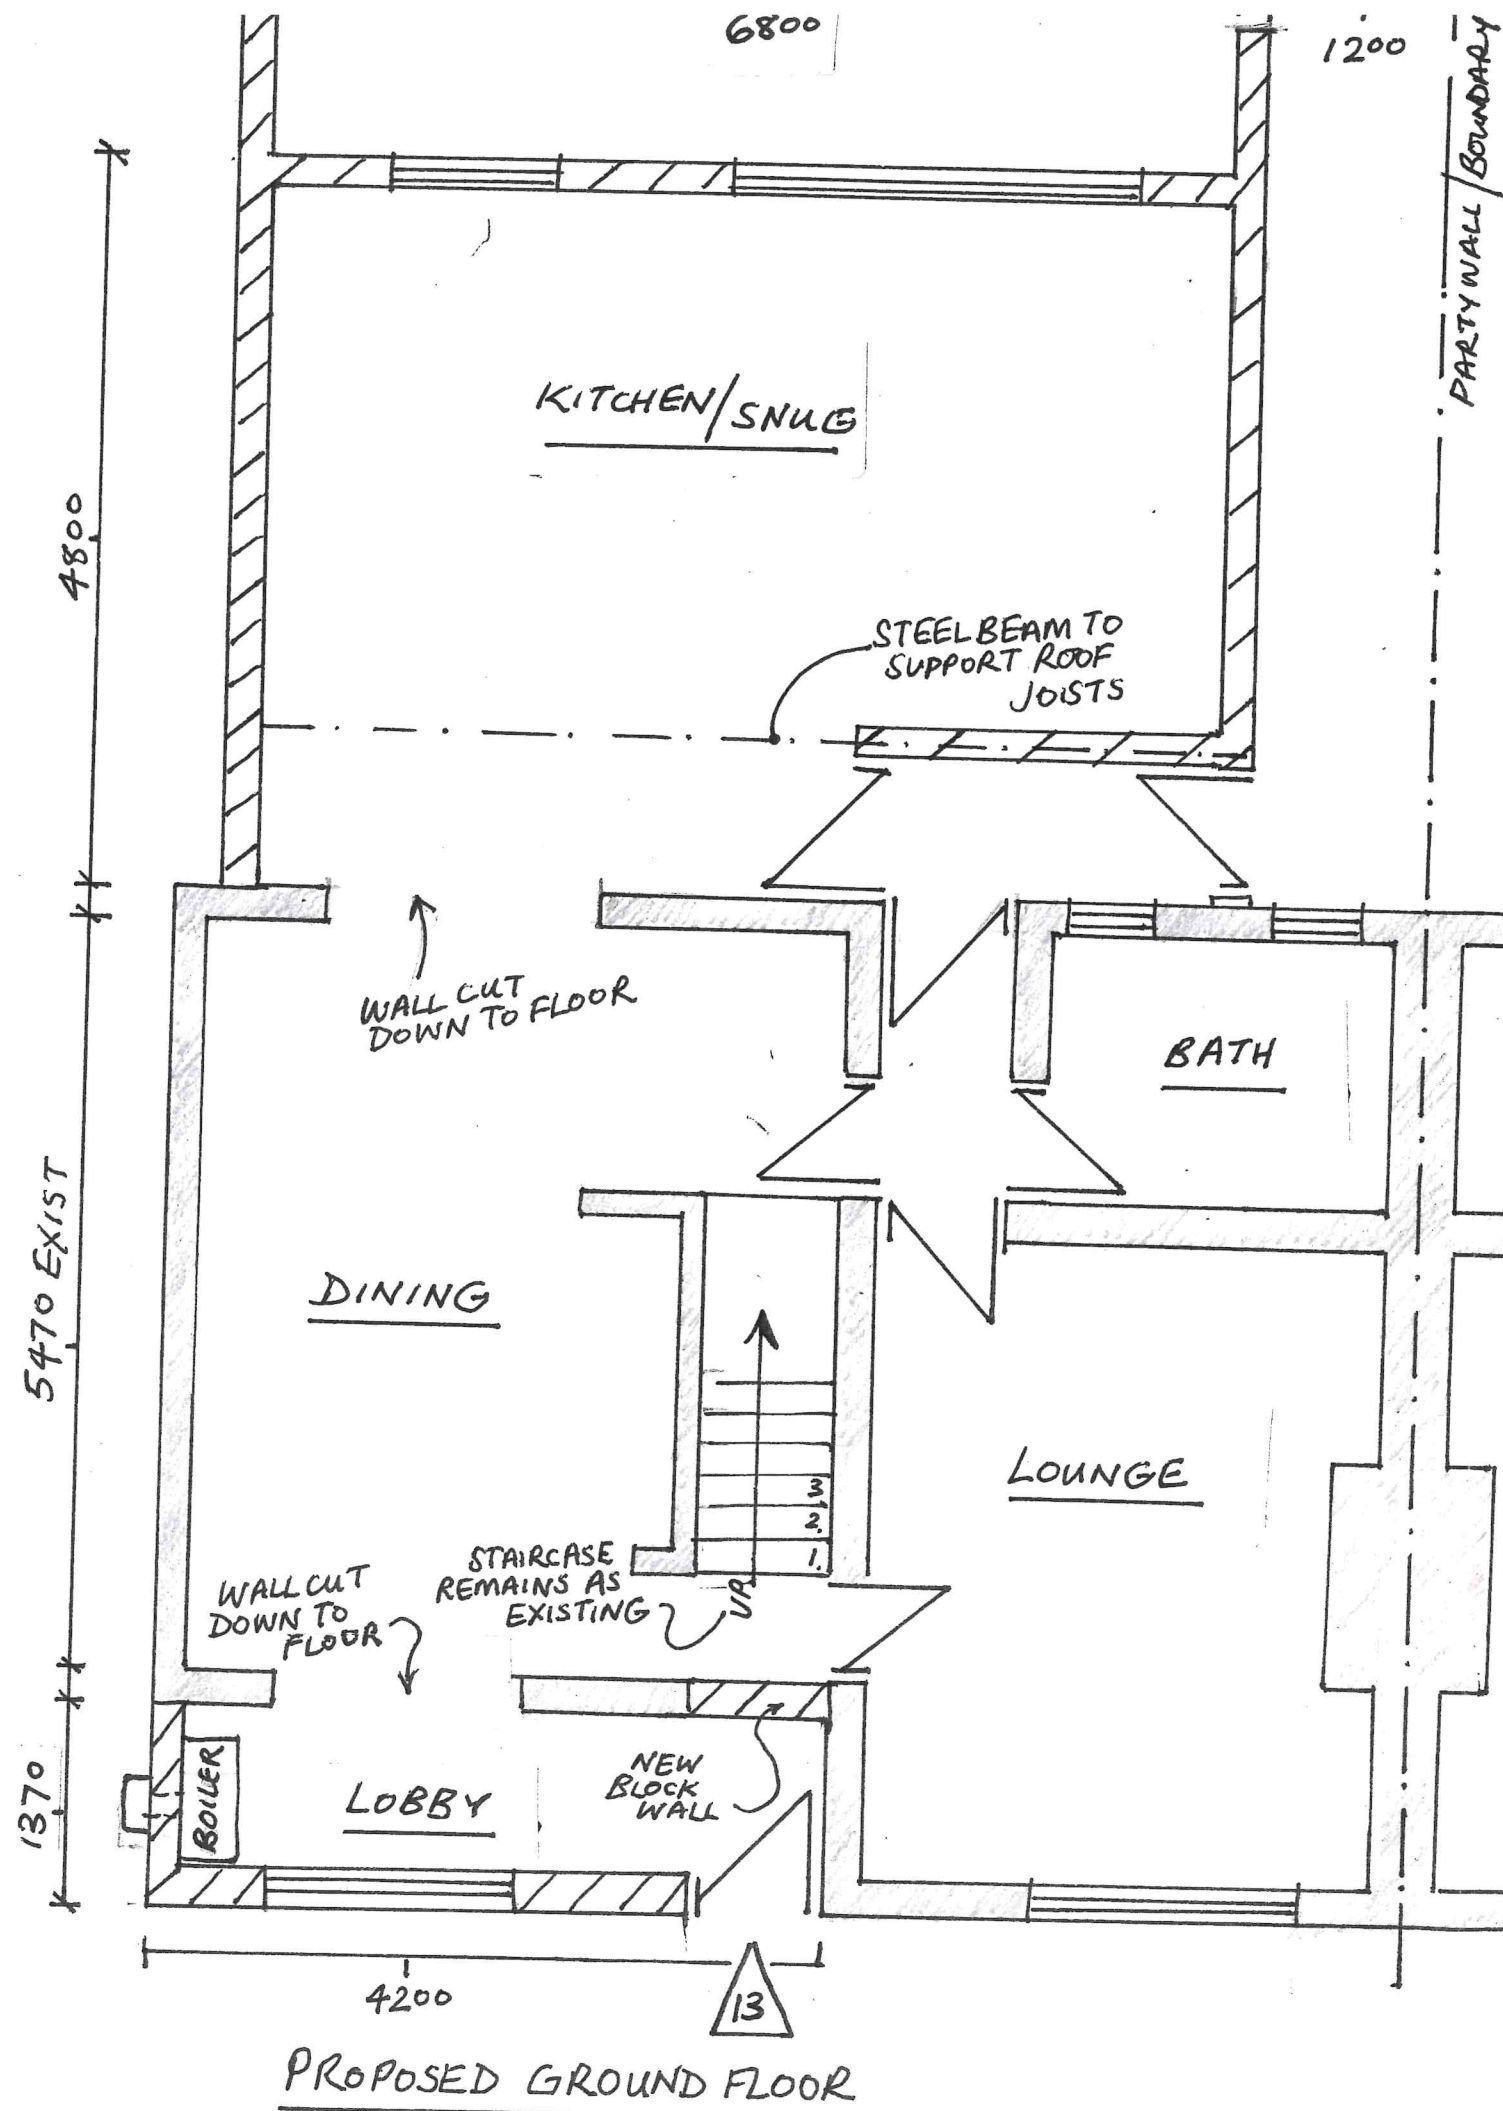

PROPOSED PLANS SCALE 1:50

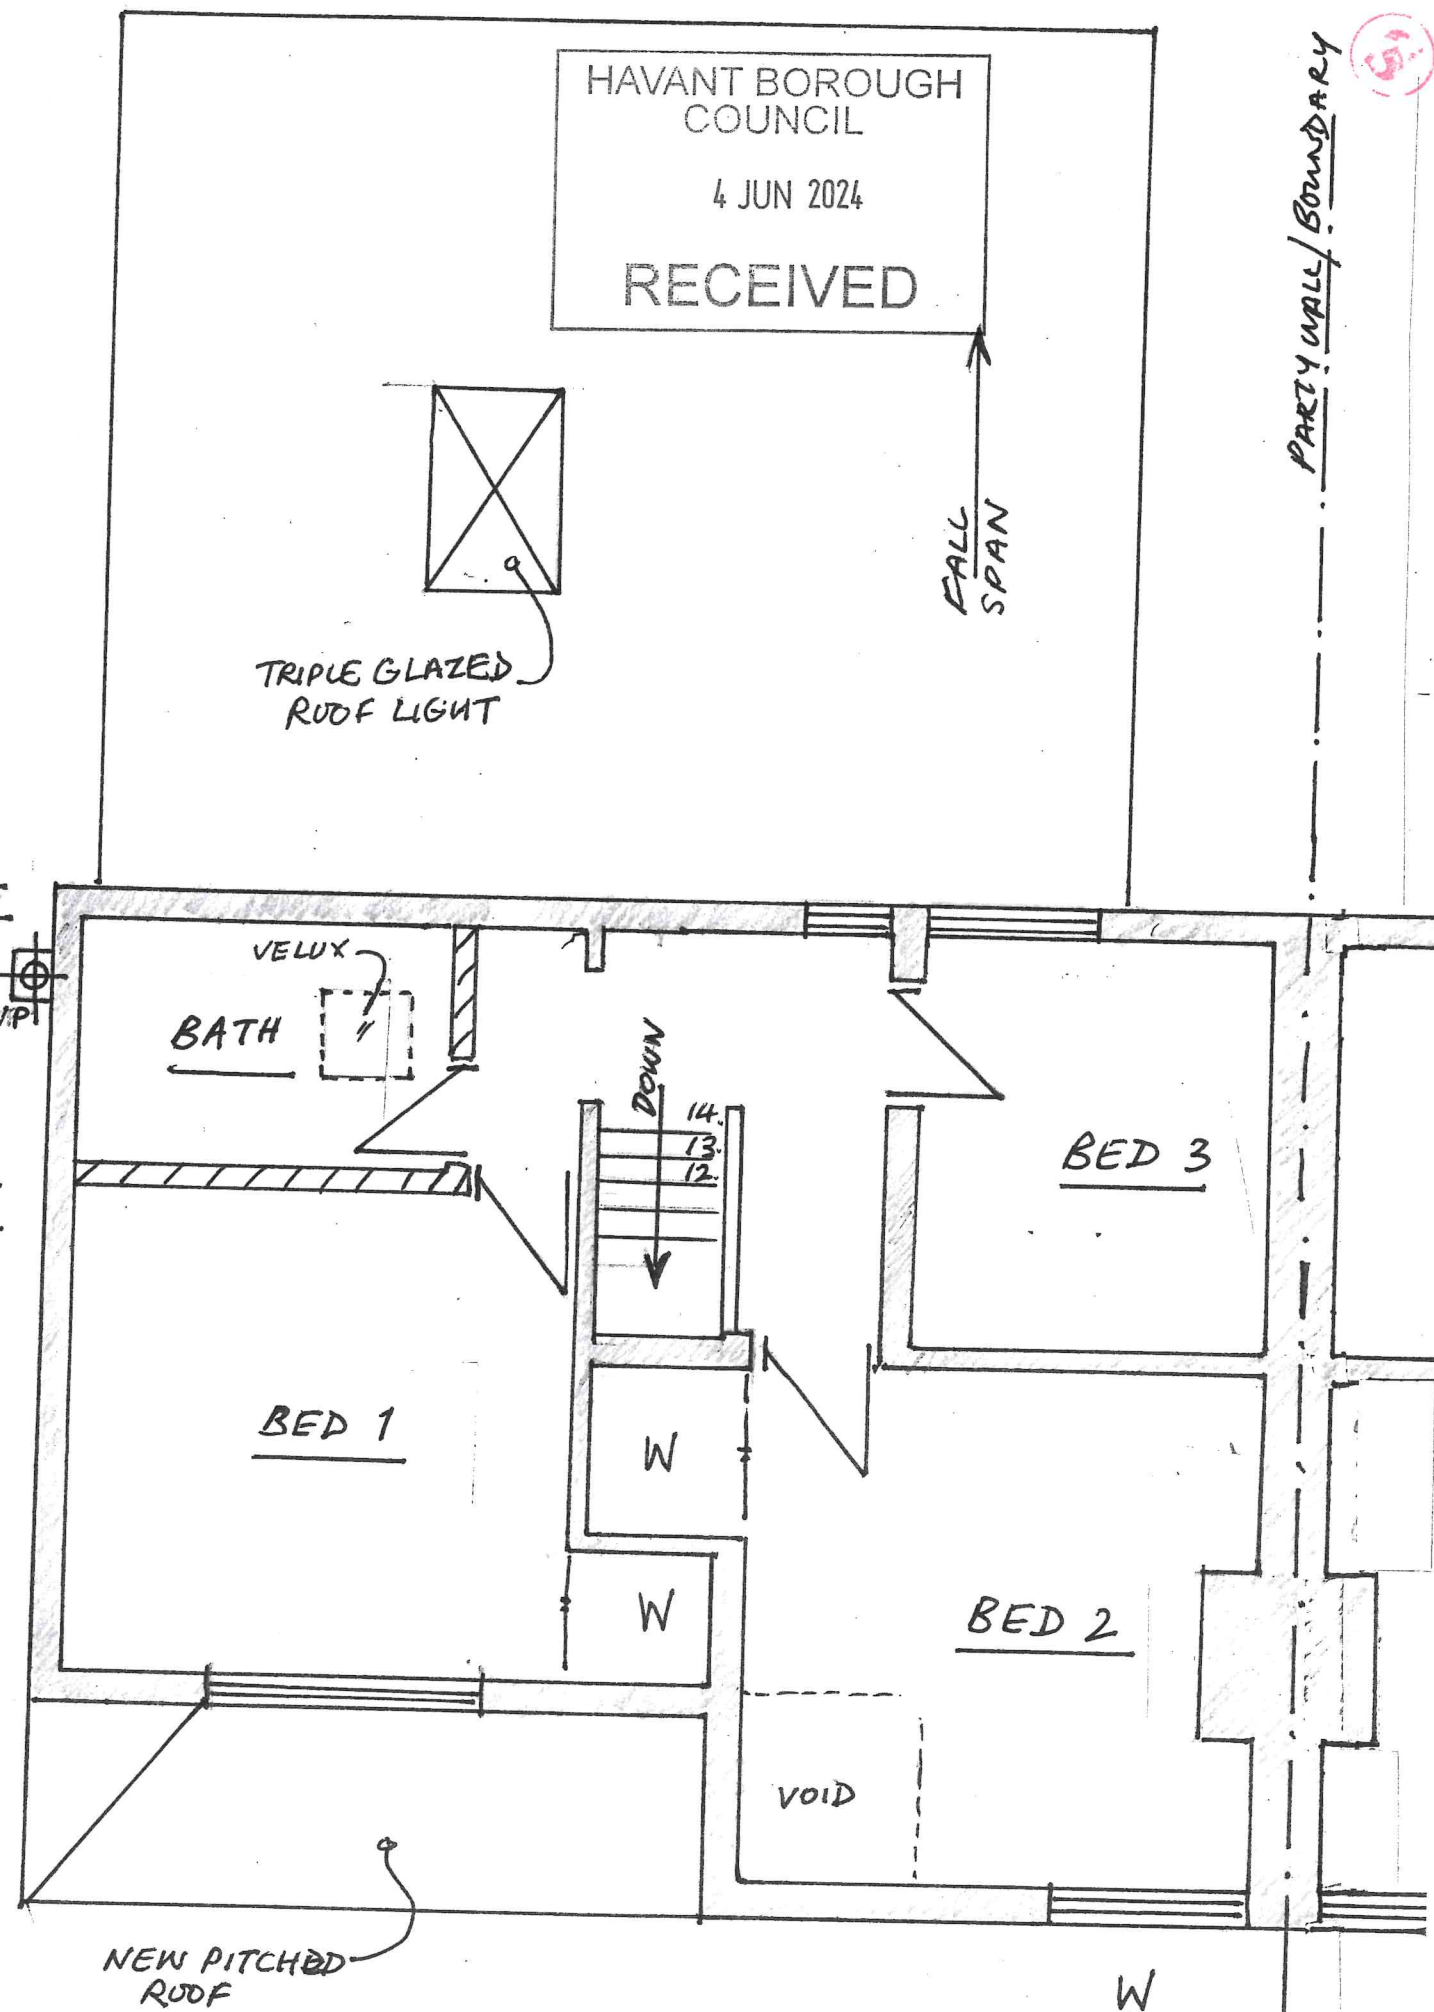

PROPOSED FIRST FLOOR

DR V HANDS JOB: 13 BOUNDARY WAY POSITINE APP/24/00409

HAVANT BOROUGH COUNCIL
4 JUN 2024
RECEIVED

FALL
SPAN

