



Location Plan
1:1250

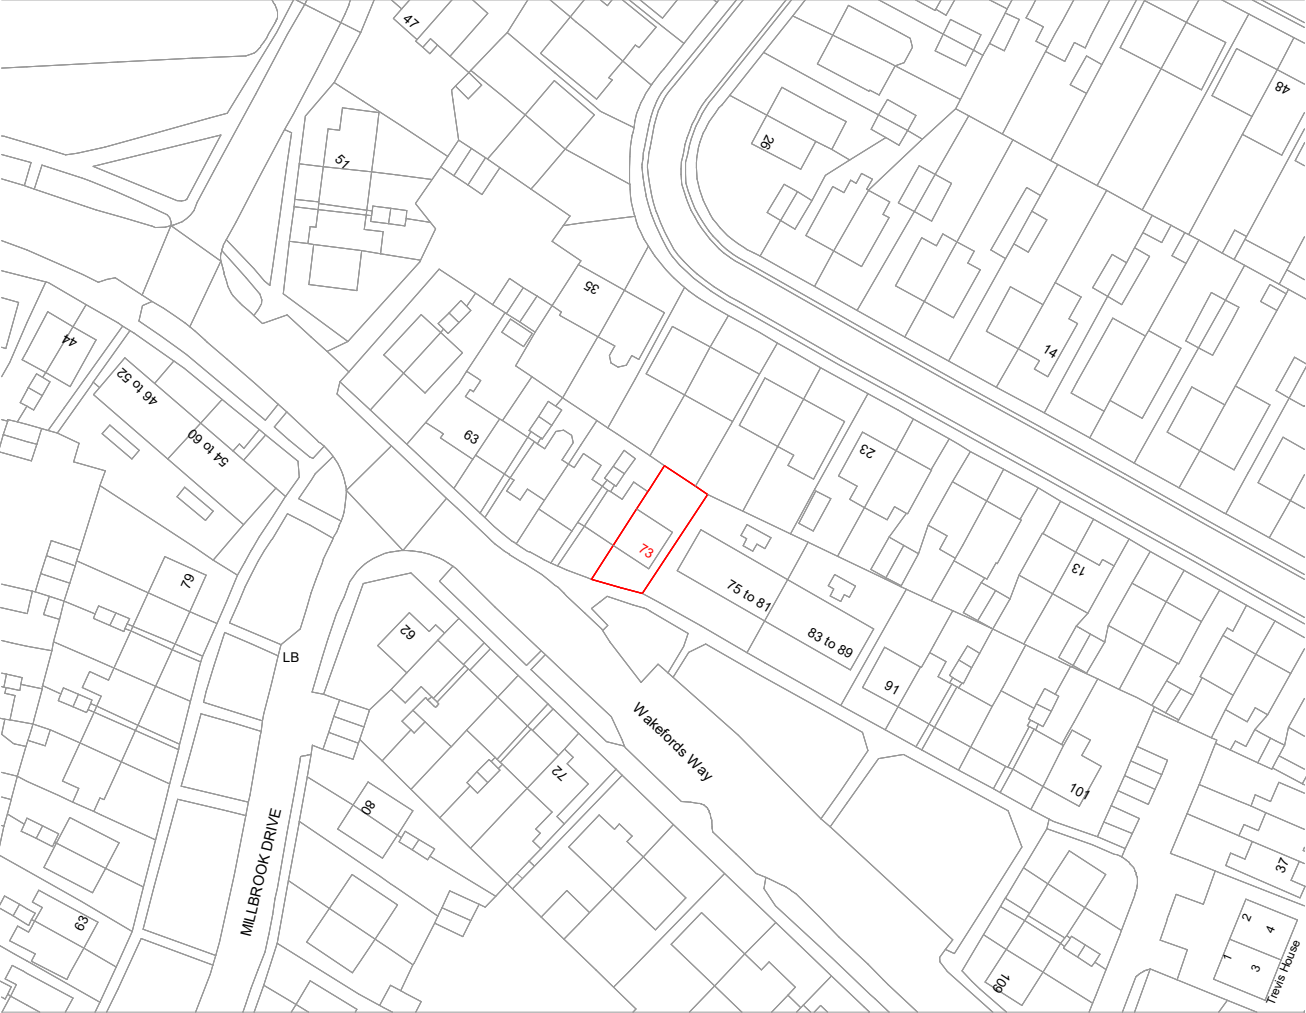

1:500

ReQuestAPlan
Map number: TQRQM23338201312258
Title: 73 Wakefords Way, Havant, PO9 5JN
Map Produced for: Parkers Design
© Crown copyright and database rights 2023 OS 100042766

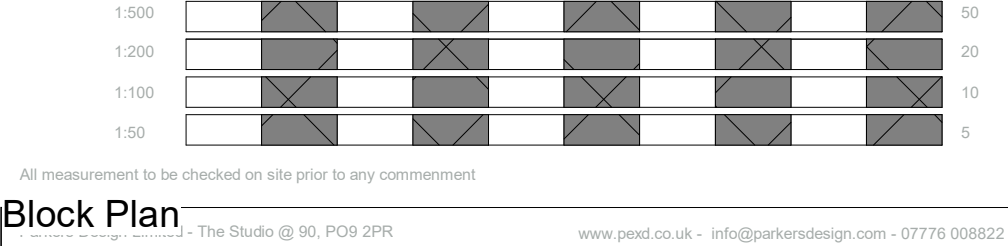


PROJECT	73 Wakefords Way PO9 5JN		CLIENT				Piesik	
			Date	Issue Date		Scale (@ A3)	As indicated	
SHEET	Site Plan		Drawn by	SW	DRAWING NUMBER			REV
			Checked by	SR	P 0			

This floor plan shows a house with the following layout:

- Kitchen:** Located at the top of the house, featuring a sink, stove, and refrigerator.
- Living Room:** A large open space at the bottom right, containing a sofa, coffee table, and fireplace.
- Garden Store:** A narrow storage area on the right side, adjacent to the living room.
- Stairs:** A central staircase with an "UP" arrow, leading to the upper floor.
- Neighbour:** A large rectangular area on the left side, labeled "Neighbour", indicating an adjacent property.
- Windows:** Multiple windows are shown along the top and bottom walls of the main living areas.
- Doors:** Arched doorways provide access between the kitchen, living room, and the central hallway.

The floor plan shows a house with the following features and dimensions:

- Rooms:** Kitchen, Living Room, Garden Store, and a bedroom (BR 1) located at the bottom center.
- Dimensions:**
 - Overall width: 3300
 - Overall depth: 2796
 - Living Room width: 1748
 - Garden Store width: 2000
- Other Labels:** Neighbour (to the left), Garden Store (to the right), and BR 1 (bottom center).




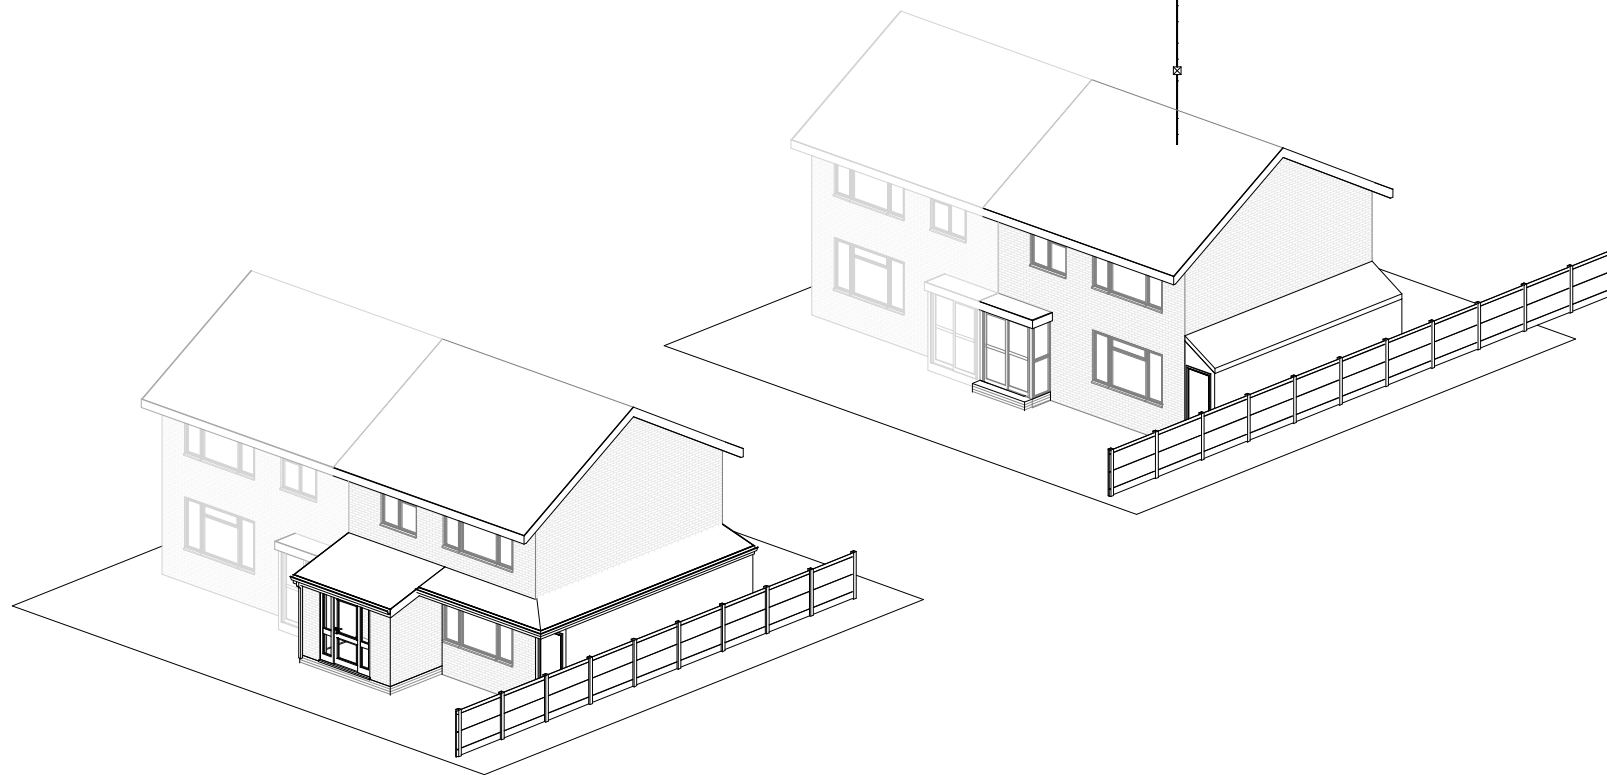


1:500		50
1:200		20
1:100		10
1:50		5

Parkers Design Limited - The Studio @ 90, PO9 2PR

www.pexd.co.uk - info@parkersdesign.com - 07776 008822

PROJECT	73 Wakefords Way PO9 5JN	CLIENT Piesik			
		Date	Issue Date	Scale (@ A3)	1 : 100
SHEET	Ground Floor	Drawn by	SW	DRAWING NUMBER	REV
		Checked by	SR	P 1	

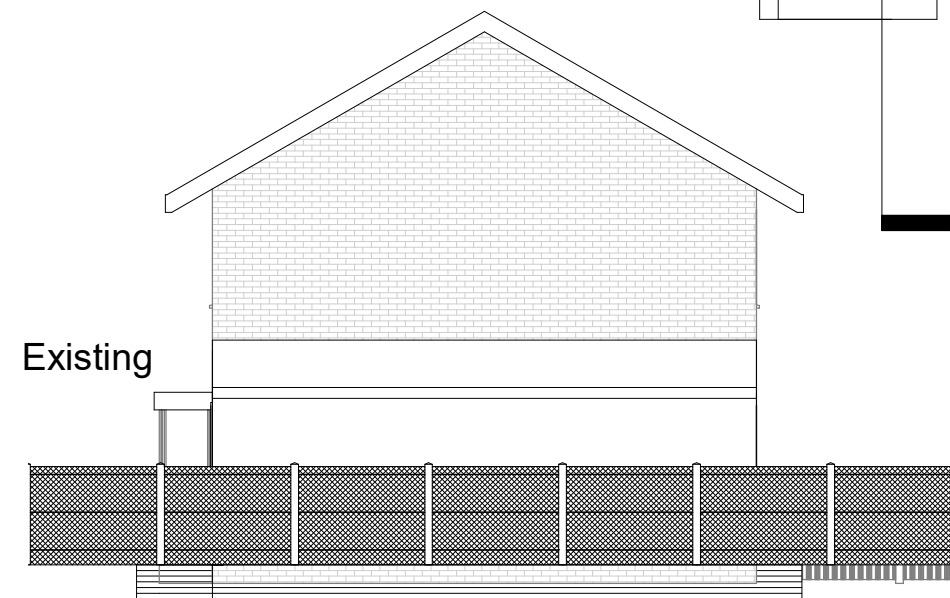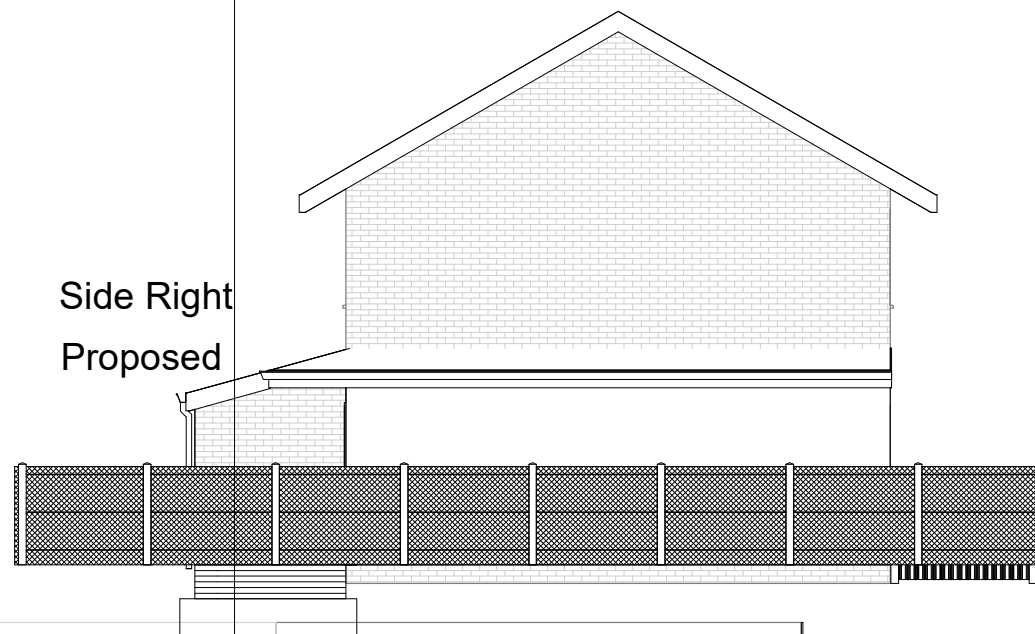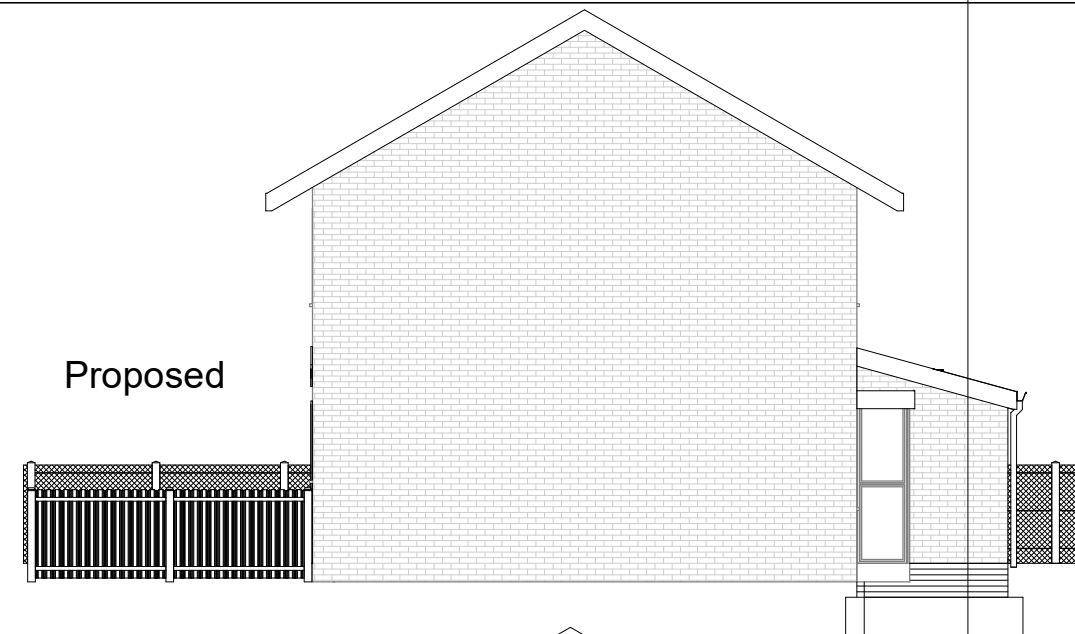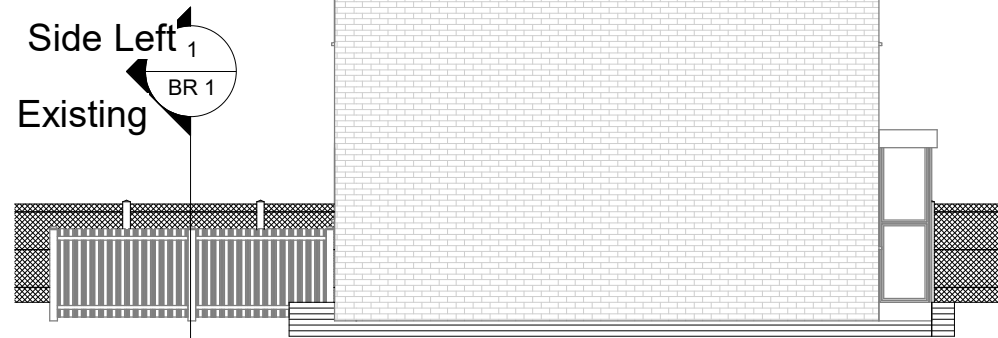

1:500		50
1:200		20
1:100		10
1:50		5

All measurement to be checked on site prior to any commenment

Parkers Design Limited - The Studio @ 90, PO9 2PR

www.pexd.co.uk - info@parkersdesign.com - 07776 008822

PROJECT	73 Wakefords Way PO9 5JN		CLIENT		Piesik	
	SHEET	Elevations	Date	Issue Date	Scale (@ A3)	1 : 100
			Drawn by	SW	DRAWING NUMBER	REV
			Checked by	SR	P 3	