


NOTE: All dimensions to be checked on site prior to commencement of any work

*** DO NOT SCALE FROM THIS DRAWING
EXCEPT FOR THE PURPOSES OF DETERMINING A PLANNING APPLICATION***
Notify C.A of any discrepancies before ordering materials.

© Crown copyright and database rights 2021 Ordnance Survey 100019671

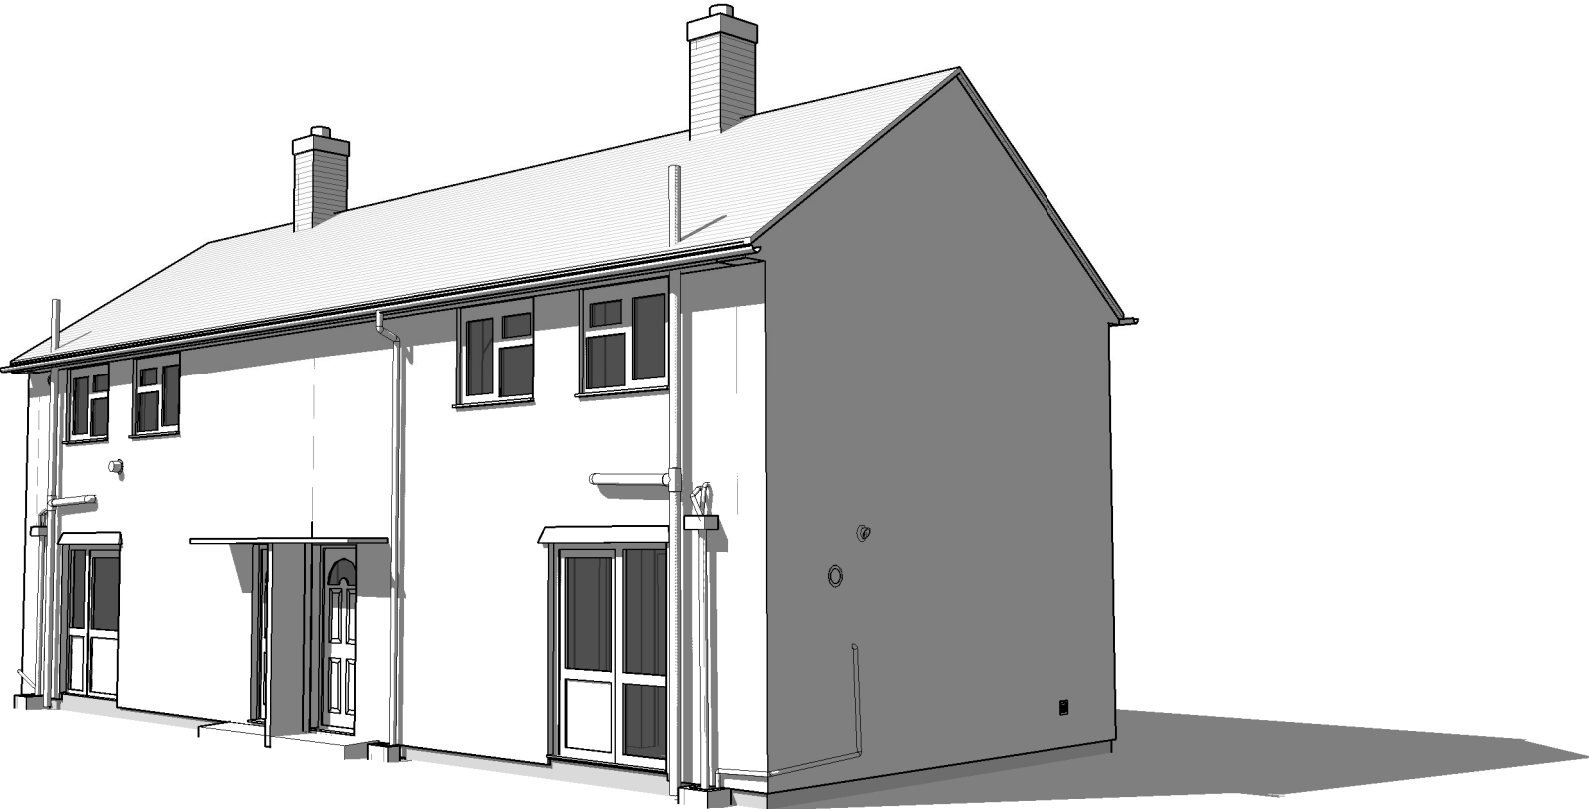

As Existing



As Proposed

P2	03/06/24	Canopies changed to type with brackets	CG
Rev	Date	Revision Details (Amended By)	Approved

Project

Social Housing
Decarbonisation Fund

Drawing Title

Typical No-Fines
House 3D Views

Date	22/05/24	Scale @ A3
------	----------	------------

Housing, Neighbourhood & Building Services

 Portsmouth CITY COUNCIL	JAMES HILL Head of Service
--	-------------------------------

DEPARTMENTAL SECTION:
ARCHITECTS GROUP - Andrew Malbon Principal Architect. Tel 023 92 834711

Design/ Survey By	Drawn By	Checked By
DL / TN	CG	

Drawing No				
3810 / 1312 / P2				

SURVEY		DESIGN	○	WORKING DRAWING	
FEASIBILITY		TENDER		AS BUILT	
INFORMATION		CONTRACT		A.I.	