

Materials Summary:


Clay roof tiles
Clay tile hanging to gable end
White painted stucco render, to match main house.
Single storey rear extension to be in reclaimed brickwork with a mineral felt roof.
Windows: French Grey Aluminum
Doors: French Grey Aluminium with a French Grey Hardwood Front Door.



WEST
Elevation



NORTH
Elevation

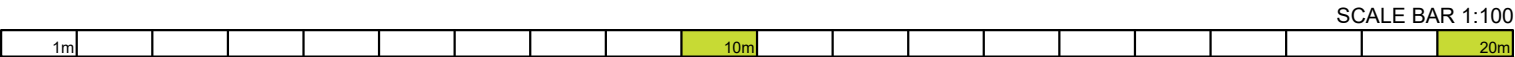

- NOTES
- The details shown are for design intent purposes only and are subject to further design development with suppliers and sub-contractors.
 - Proposals subject to consultation and approval from Local Authority Planning Department and Building Control (or an Approved Inspector).
 - All setting out dimensions should be checked on site prior to construction and any discrepancies and/or omissions should be reported to the Architect immediately.
 - Do not scale from drawings, any dimensions shown are indicative only and are subject to verification on site.
 - This drawing is to be read in conjunction with all other plans, structural calculations and specifications.



Critchley Architecture And Design Ltd.
Contact: 02392 474 919 | info@caad.online

The Old Bakery, 34 North Street, Havant, PO9 1PT

- Revisions
- A. Mirror plan. 13/08/24. JHL
 - B. Materials/11.12.24/SAR
 - C.

Project Address

Langstone Lodge,
1 Langstone High Street,
Havant,
PO9 1RY

PROPOSED ELEVATIONS

Scale	A3 1:100
Drawn By	SAR/JHL
Date	30.04.2024

Project No.	Sheet No.	Rev.
-------------	-----------	------

24018 503 B