



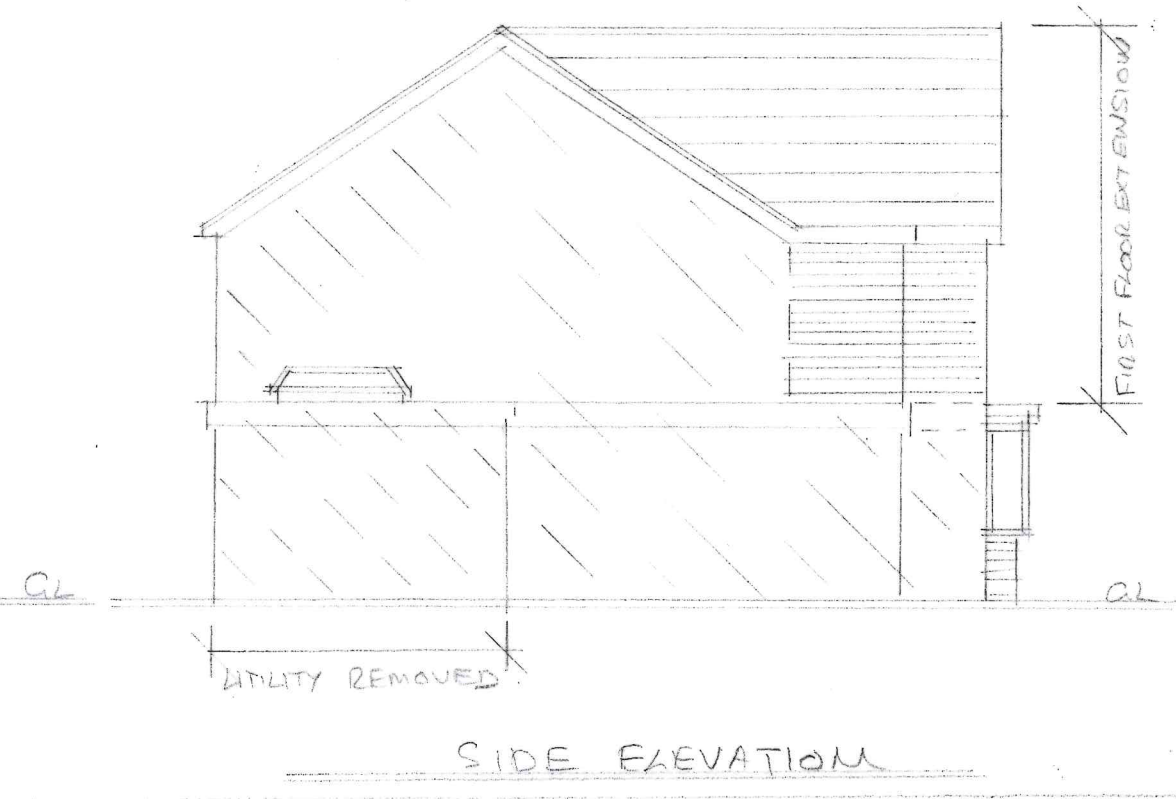


34 PENNANT HILLS, BEDHAMPTON. PO93JZ

NEW ELEVATIONS OVERLAIN WITH EXISTING

Scale 1:100 @ A3.

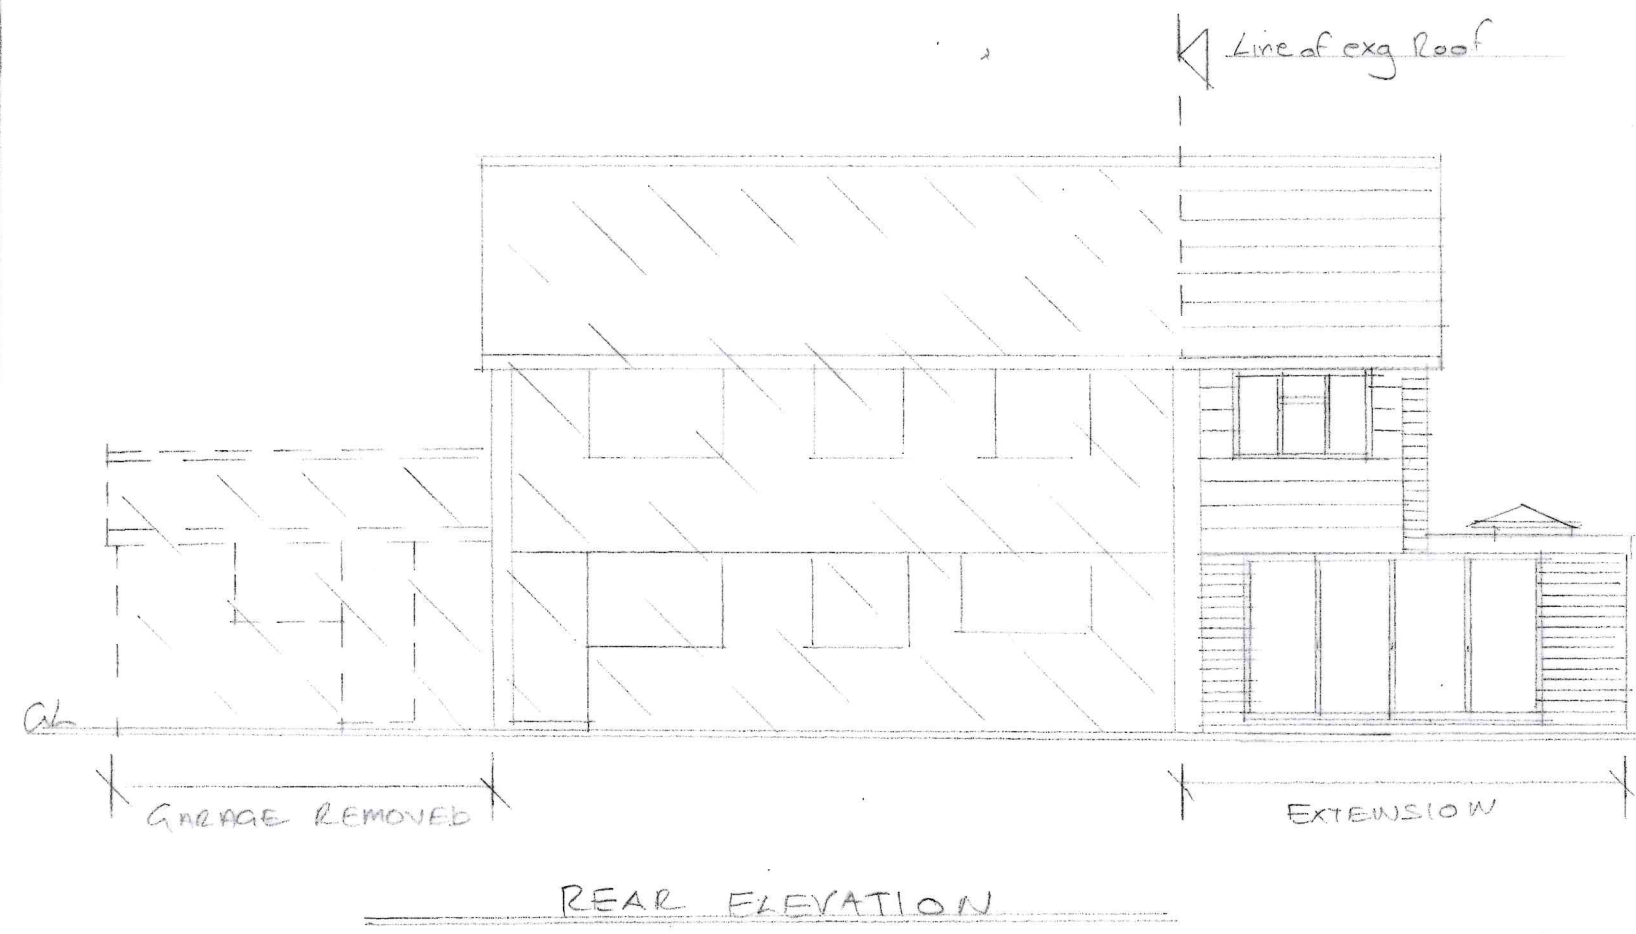


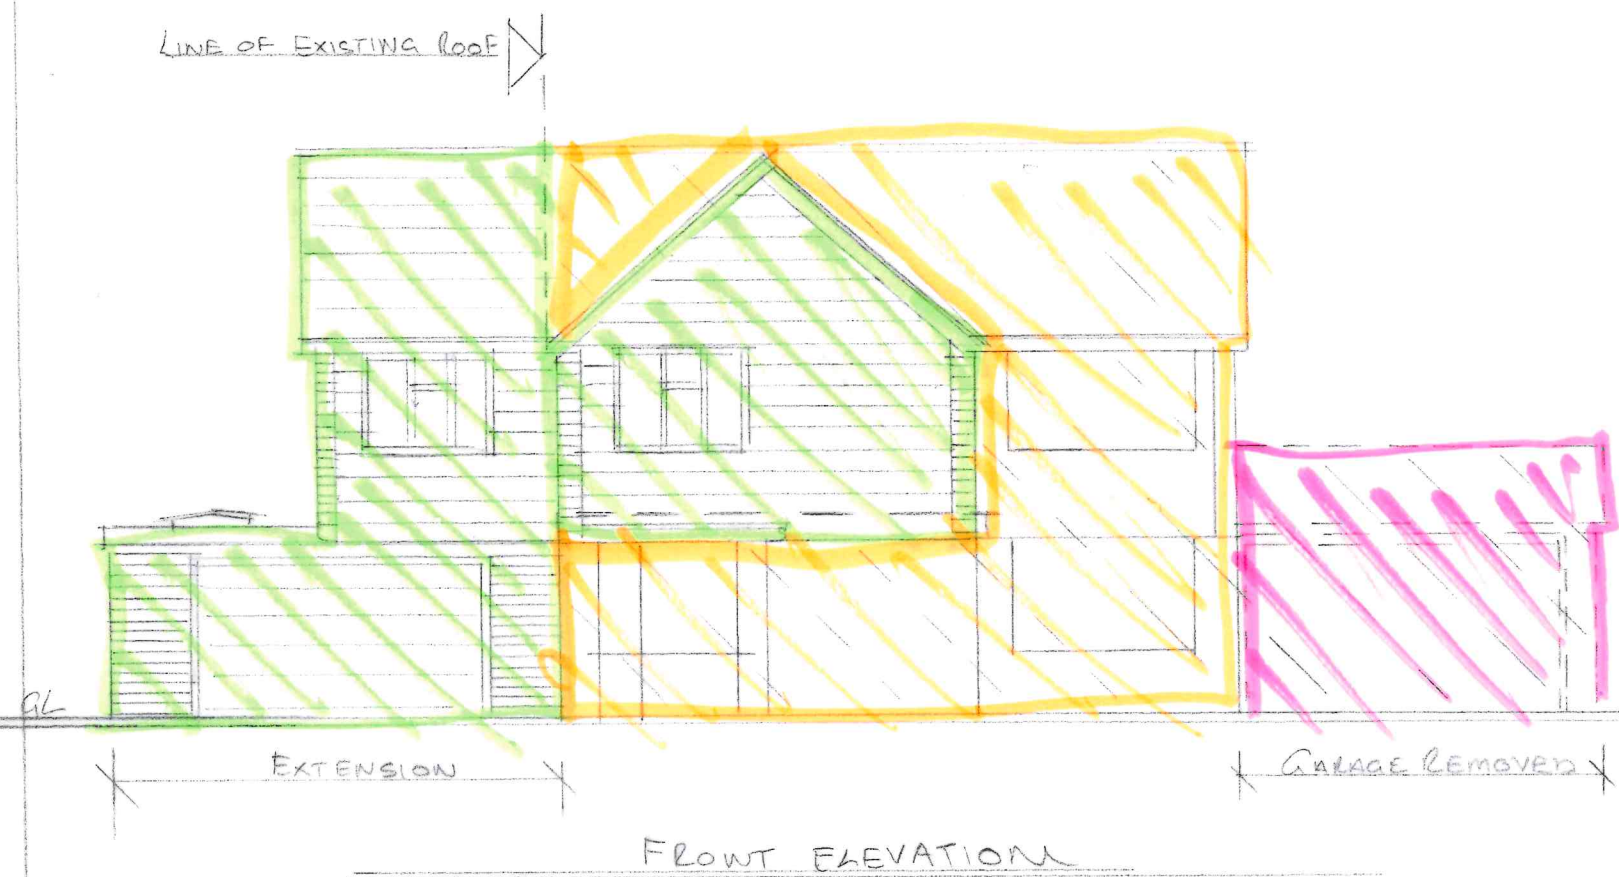




- EXISTING DWELLING
- EXTENSION
- REMOVED.

34 PENNANT HILLS, BEDHAMPTON. PO9 3JZ

NEW ELEVATIONS OVERLAIN WITH EXISTING

Scale 1:100 @ A3.

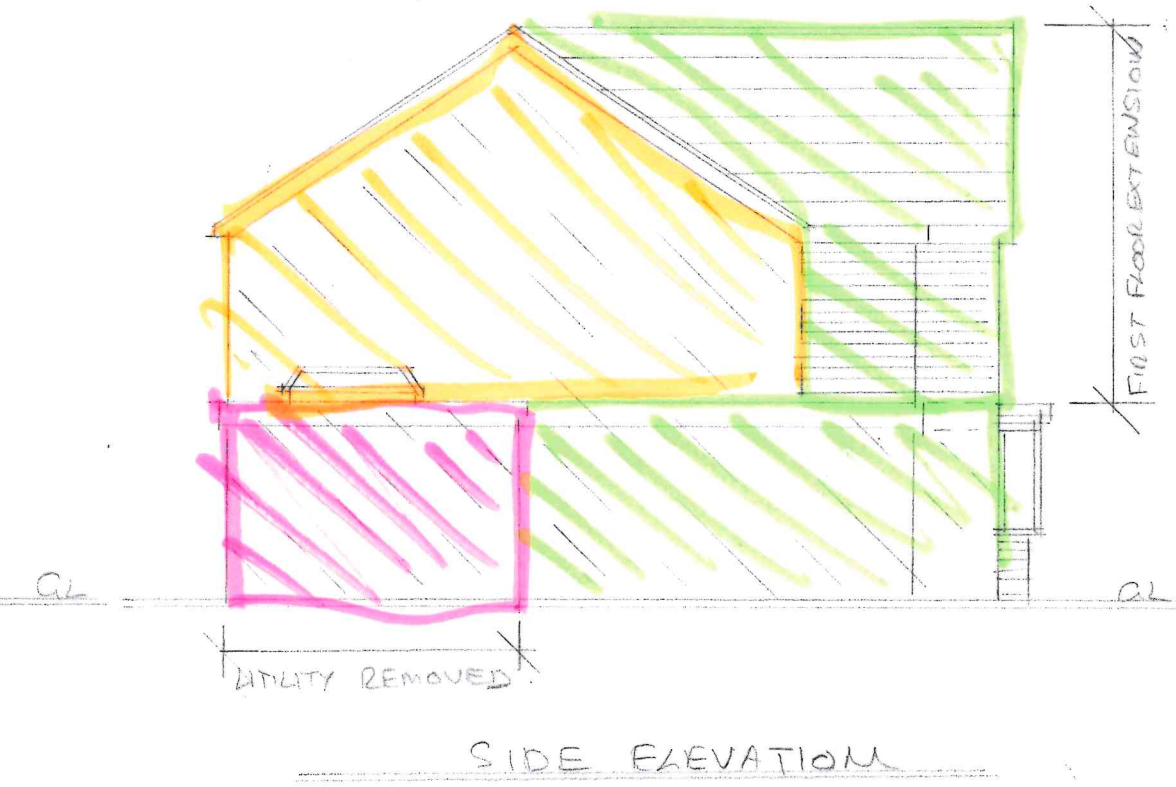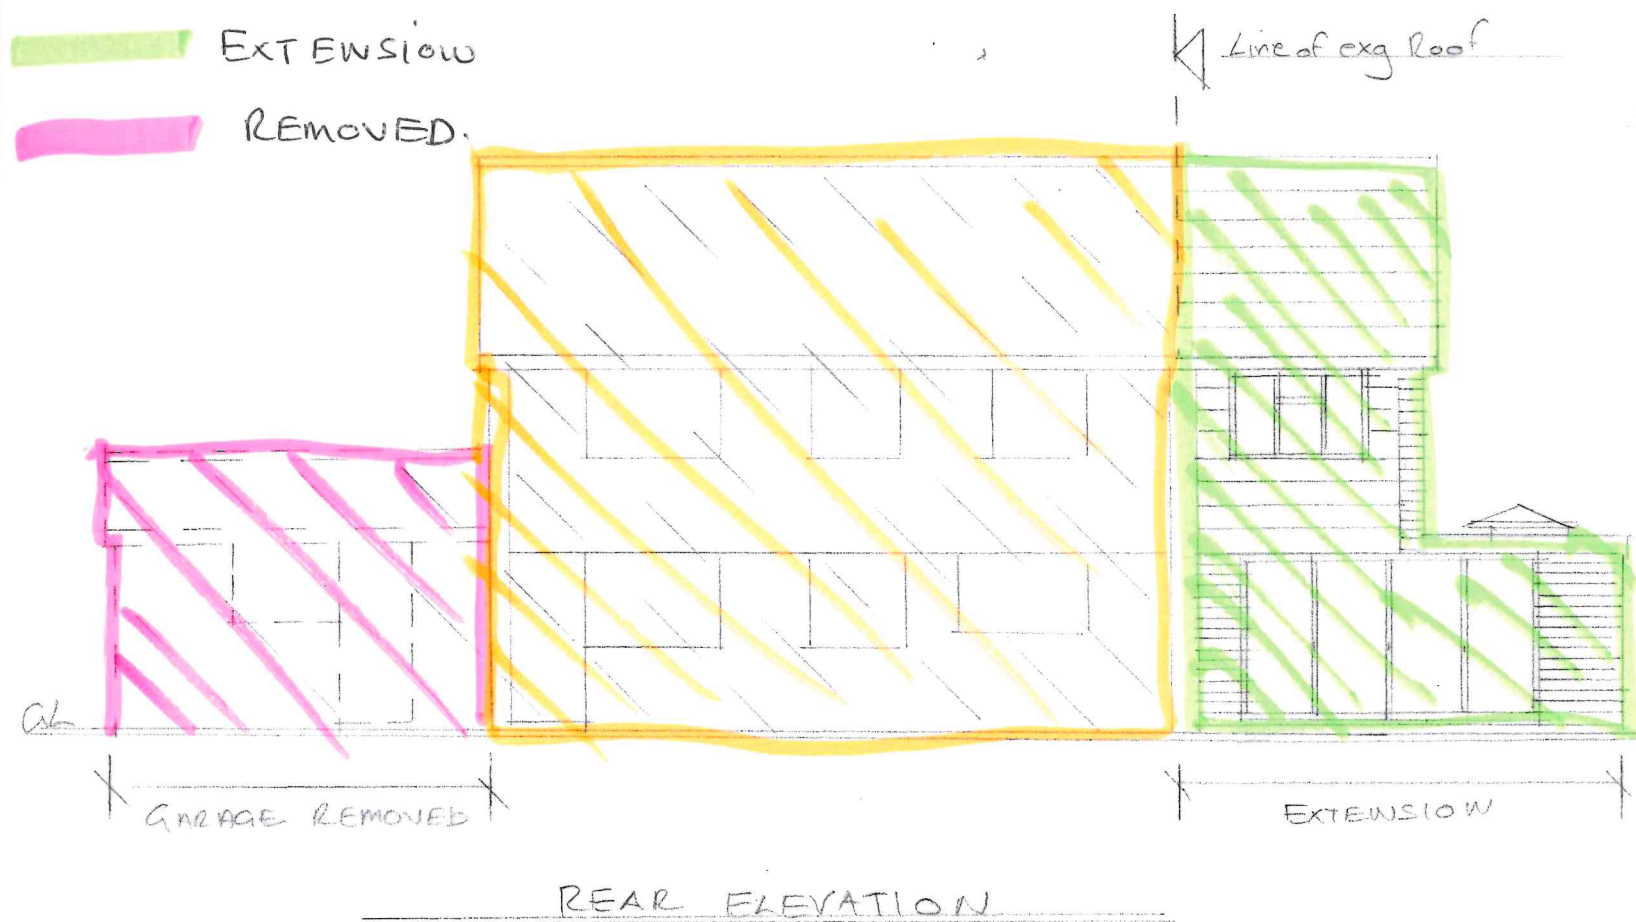

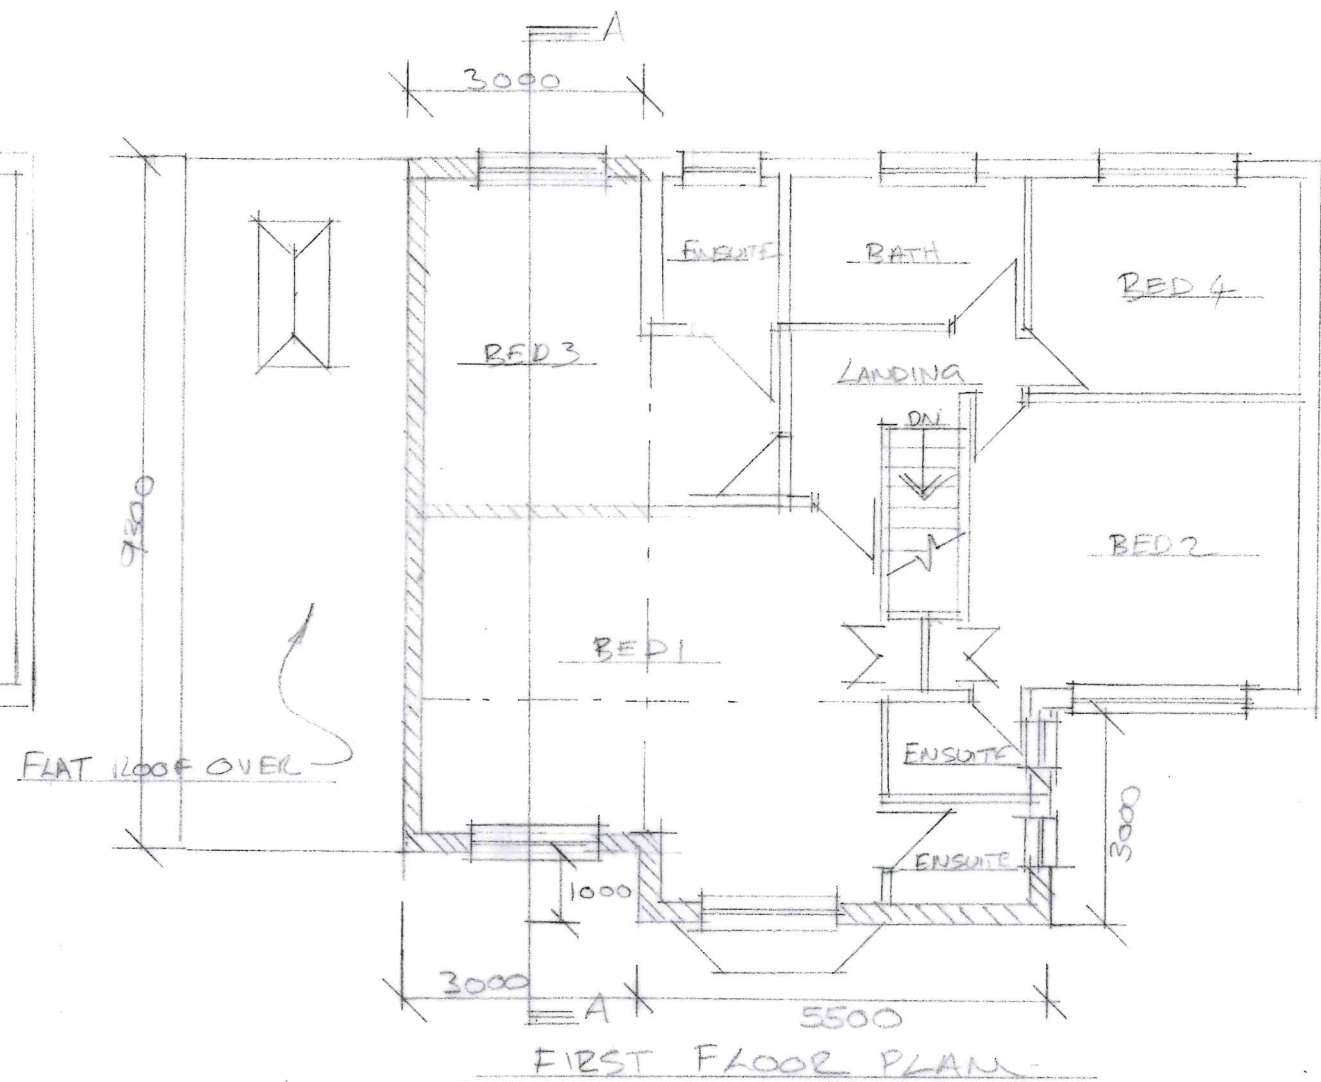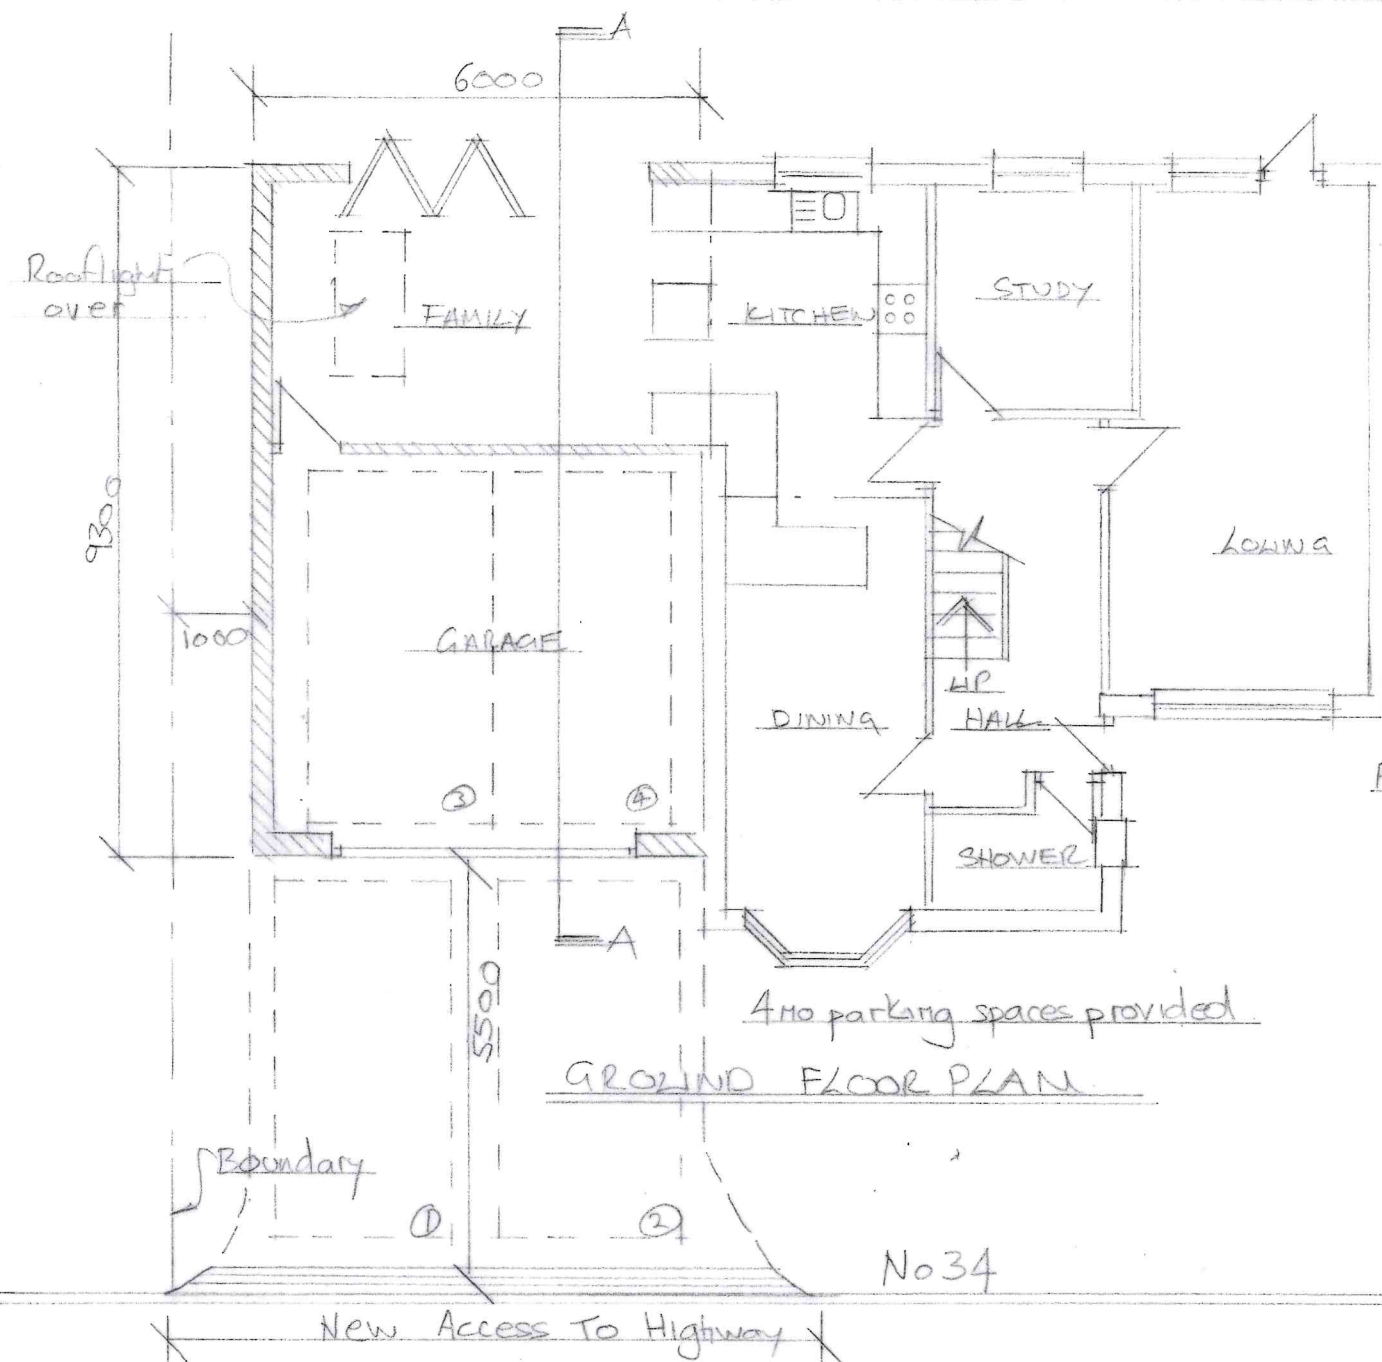


PROPOSED SIDE DOUBLE STOREY AND FRONT SECOND STOREY EXTENSIONS



34 PENNANT HILLS, BEDHAMPTON PO93JZ

PROPOSED PLANS, ELEVATION AND SECTION. REV A 21/01/24

SCALE 1:100 @ A3

0 1 2 3 4 5 6
+ + + + + + +

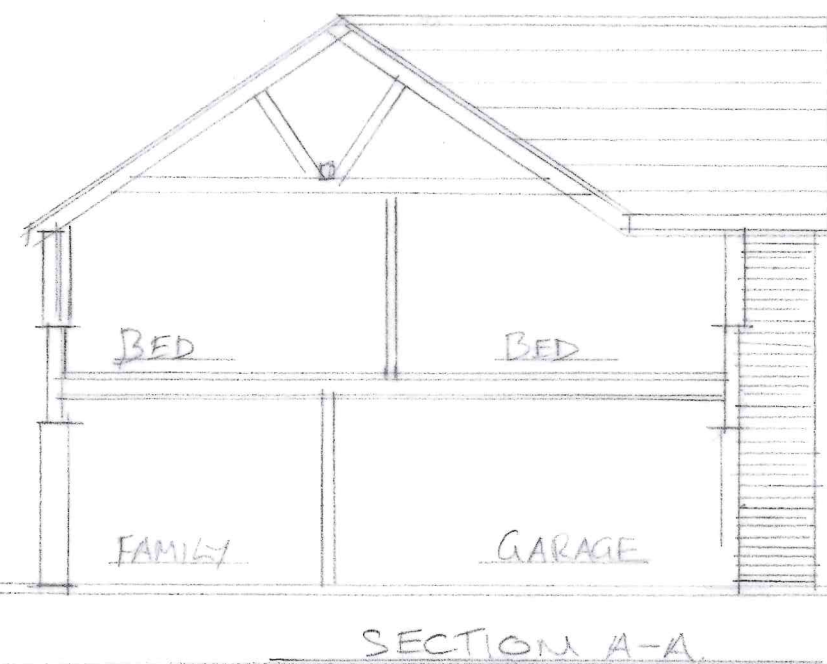

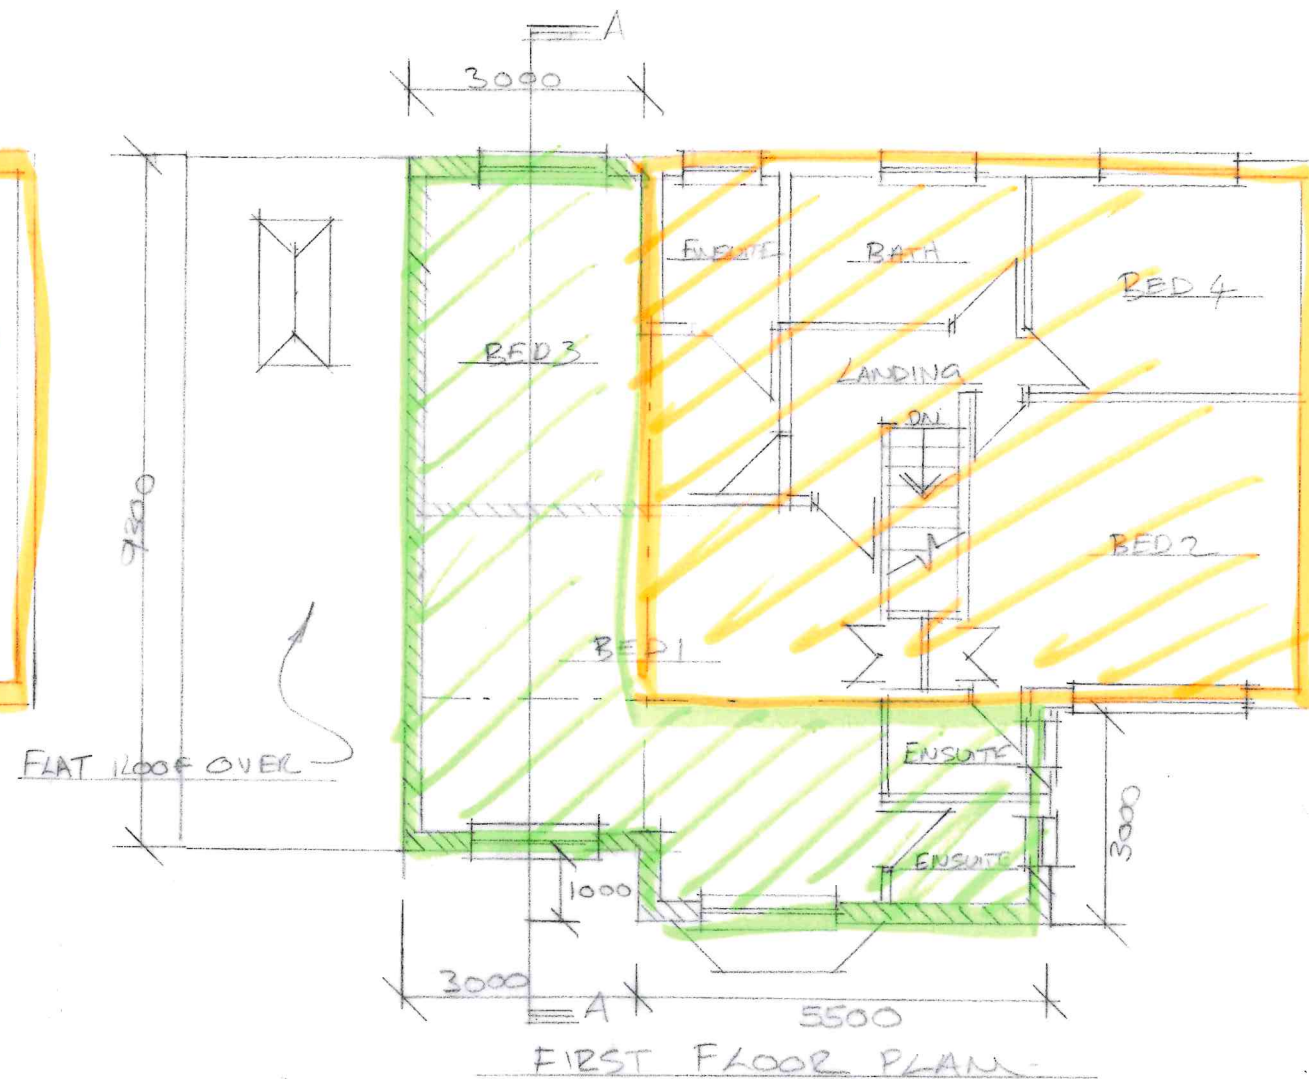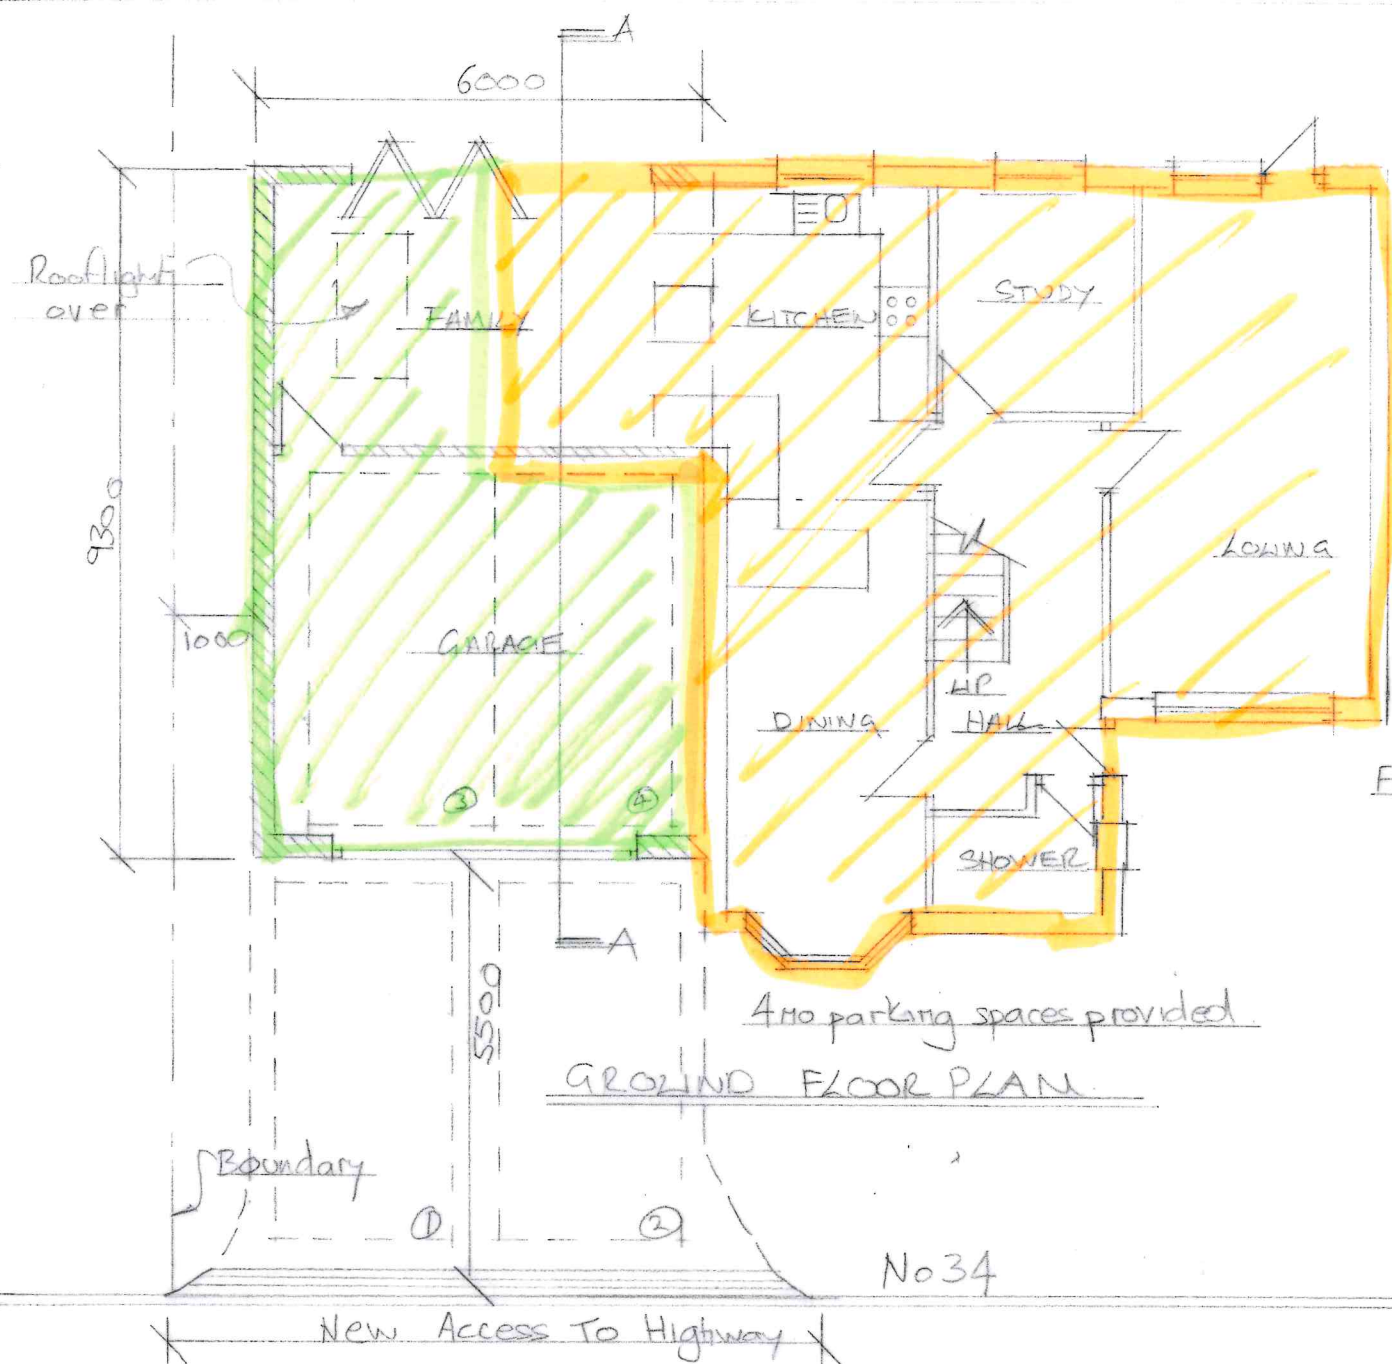


PROPOSED SIDE DOUBLE STOREY AND FRONT SECOND STOREY EXTENSIONS

34 PENNANT HILLS, BEDHAMPTON PO9 3JZ

PROPOSED PLANS, ELEVATION AND SECTION. REV A 21/01/24

SCALE 1:100 @ A3

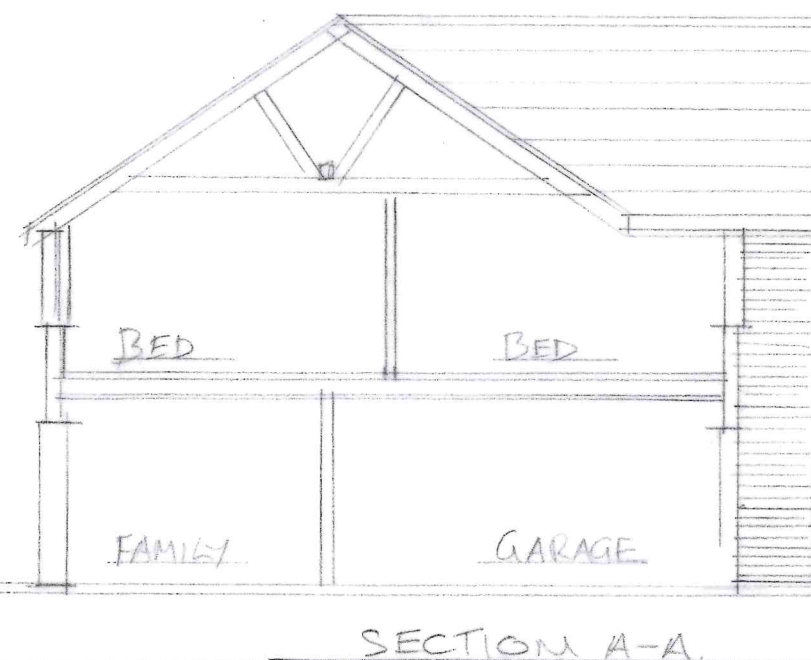

Existing
Proposed