

PLANNING DRAWING – PROPOSED SIGNAGE

ITEM 01 (Qty 1)
Double sided totem sign to existing posts with warm white internal illumination.

- Featuring:**
- 2mm Formed fret cut aluminium panels finishe RAL 7011
 - Internally illuminated fret cut pushed through acrylic “STONEGATE”
 - Fret cut backed up Opal acrylic lettering
 - Logo roundel Fret cut aluminium finished RAL 1006 with pushed through 8mm Opal acrylic
 - Roundel to have internal illumination so to apper White by day & glows Yellow by night
 - Clipframe poster holder with clear poly to protect posters
 - Complete with illuminated foamex light sheets to illuminate posters at night

Scale 1:20

Max 250 Candelas per square meter (cd/m2)




STONEHOUSE

ashleigh®

COPYRIGHT:
THE ATTACHED DESIGNS AND ILLUSTRATIONS ARE INTENDED SOLELY FOR,
AND SHOULD ONLY BE USED BY, THOSE TO WHOM THIS DESIGN SPECIFICATION IS ADDRESSED

THE CONTENTS ARE STRICTLY PRIVATE AND CONFIDENTIAL
ANY FORM OF REPRODUCTION, DISSEMINATION, COPYING, DISCLOSURE, MODIFICATION OR
DISTRIBUTION IS STRICTLY PROHIBITED WITHOUT THE PRIOR WRITTEN CONSENT OF
ASHLEIGH SIGNS LTD (COMPANY NO: 1325086)

REGISTERED ADDRESS:
ASHLEIGH HOUSE, BECKBRIDGE ROAD, NORMANTON INDUSTRIAL ESTATE, NORMANTON, WF6 1TE

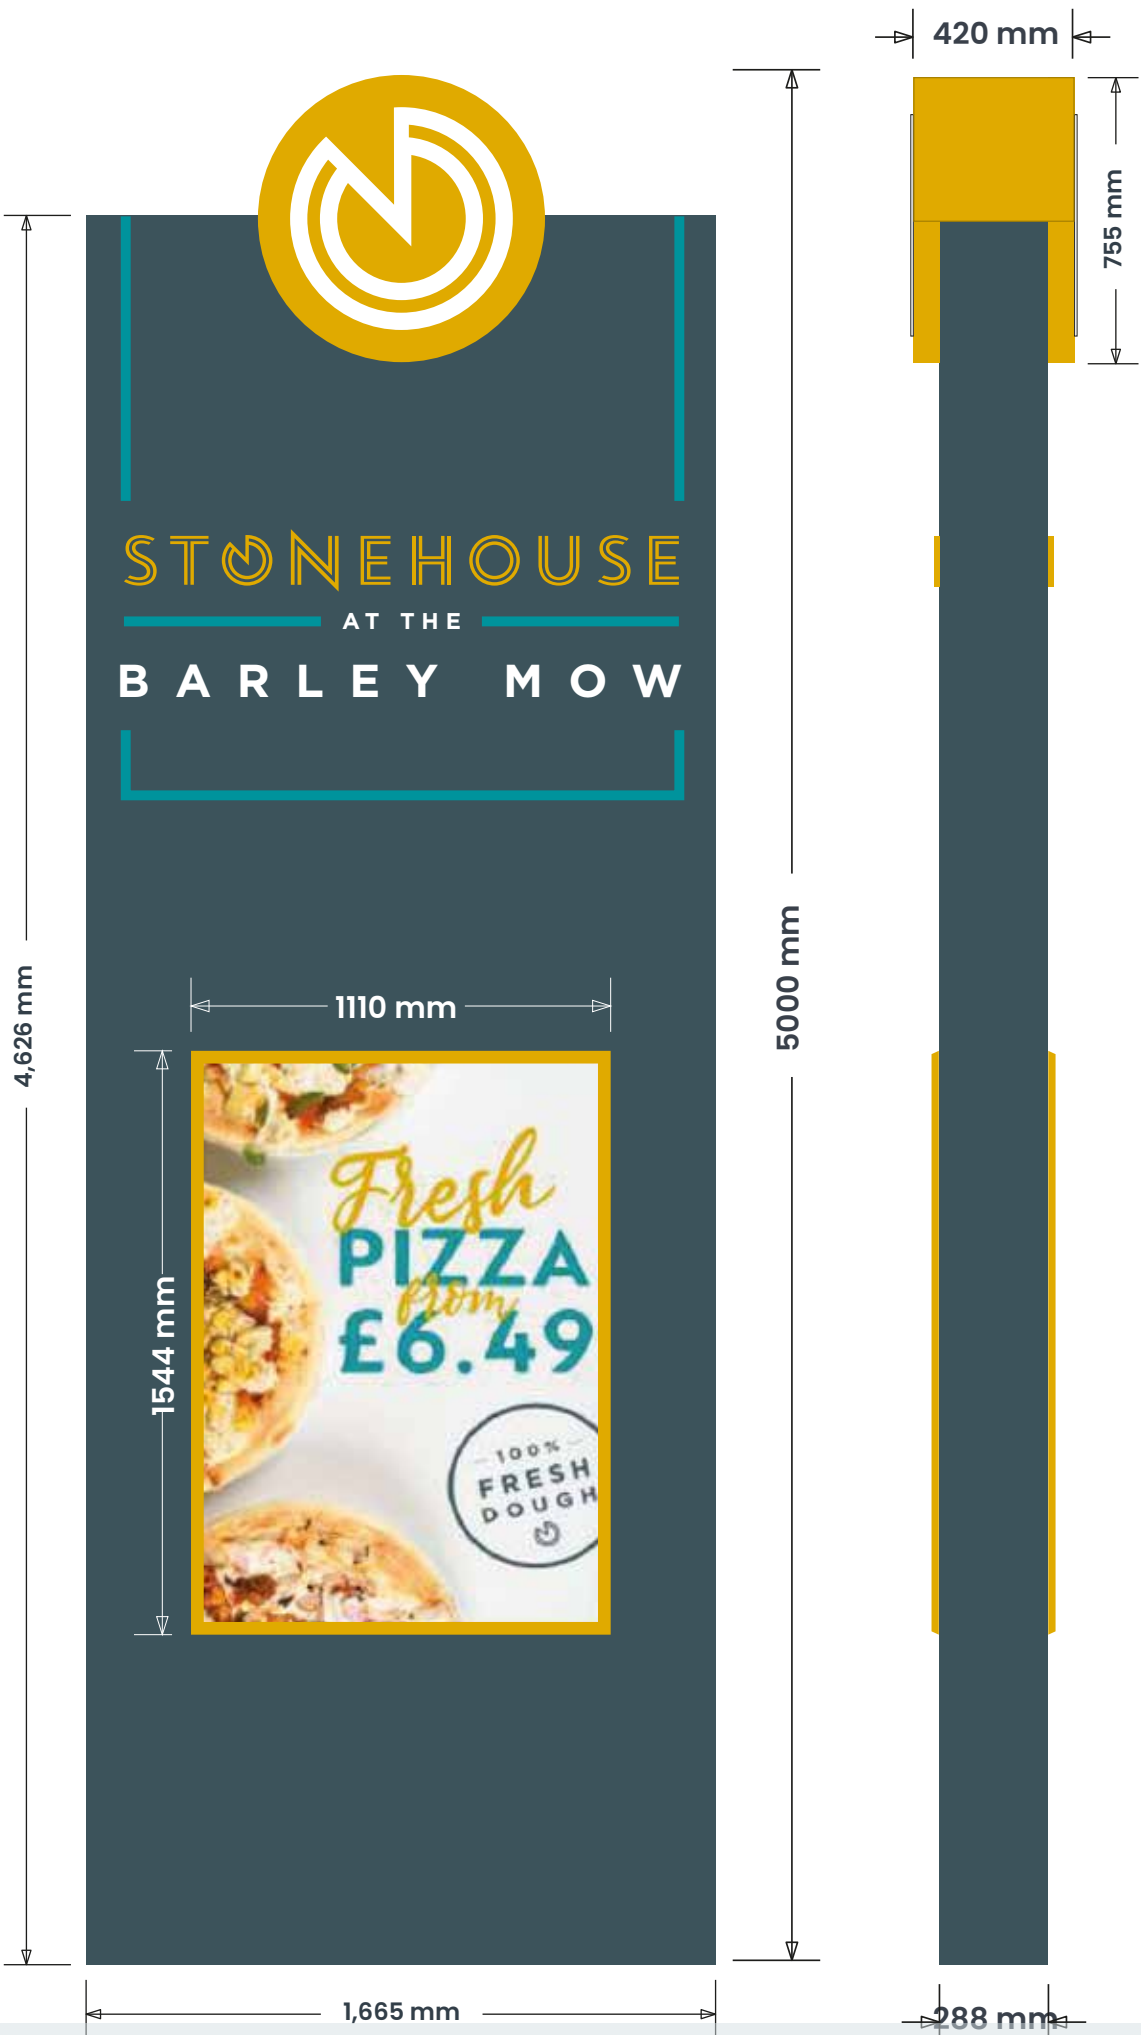

SIGN COLOUR

PMS 7545 C
RAL 7011
Avery 759

PMS 124 C
Buttercup trans
MT-635
RAL 1006
Avery 704

PMS 2461 C
RAL 5018
Avery 704

WHITE

BUILDING COLOUR

DULUX
40YY 65/061

DULUX
00BB 06/017

BRAND TYPEFACES

GOTHAM BOLD

STONEHOUSE
BARLEY MOW
MANOR ROAD
HAYLING ISLAND
PO11 0EZ

182902 (REV B)
20/12/23 – SRL
Page 1 of 8


PLANNING DRAWING – PROPOSED SIGNAGE

ITEM 02 (Qty 1)
2mm formed aluminium ‘V’ style side loading correx holders
to replace existing lollypop sign.


Featuring:

- 50mm mitred trims with removeable side finished PMS 7545C
- LED trough light finished finished PMS 7545C
- 2no. 70mm² mild steel posts finished PMS 7545C

Scale 1:20

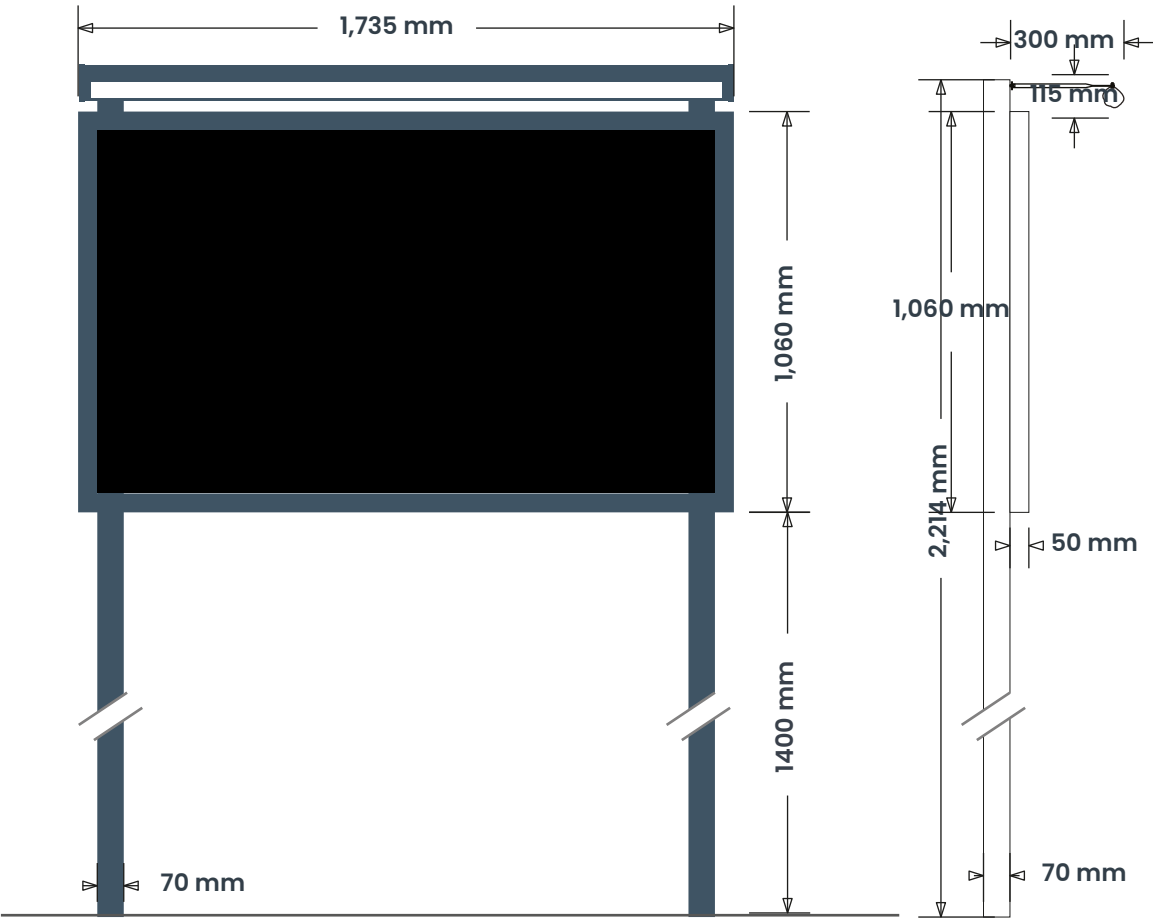

Max 250 Candelas per square meter (cd/m2)

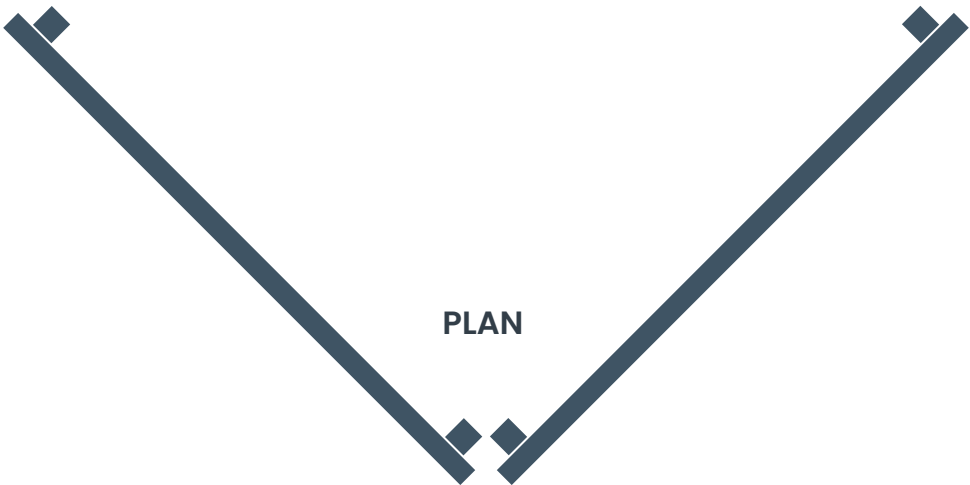

SIGN COLOUR

PMS 7545 C
RAL 7011
Avery 759

PMS 124 C
Buttercup trans
MT-635
RAL 1006
Avery 704

PMS 2461 C
RAL 5018
Avery 704

WHITE

BUILDING COLOUR

DULUX
40YY 65/061

DULUX
00BB 06/017

BRAND TYPEFACES

GOTHAM BOLD



PLANNING DRAWING – PROPOSED SIGNAGE

ITEM 03 (Qty 1)
House name lettering

- Featuring:**
- Signwritten logo and a house name in RAL 7011 lines in RAI 1006.
 - LED Trough light fixed above, warm white illumination.
 - Trough casing is to be finished RAL 7011

Scale 1:20

2800 mm Ground Clearance
Max 250 Candelas per square meter (cd/m2)




ITEM 05 (Qty 1)
House name lettering

- Featuring:**
- Signwritten logo and a house name in RAL 7011 lines in RAI 1006.
 - LED Trough light fixed above, warm white illumination.
 - Trough casing is to be finished RAL 7011

Scale 1:20


3660 mm Ground Clearance
Max 250 Candelas per square meter (cd/m2)

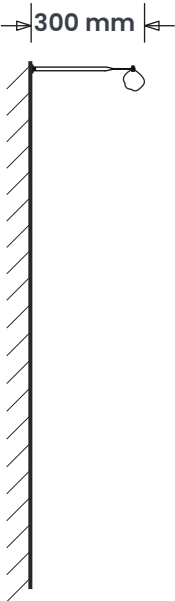

ITEM 04 (Qty 1)
Roundel stamp sign.

- Featuring:**
- Aluminium panel finished RAL 7011
 - Digitally printed logo to face.
 - Aluminium angles for fixing.

Scale 1:20

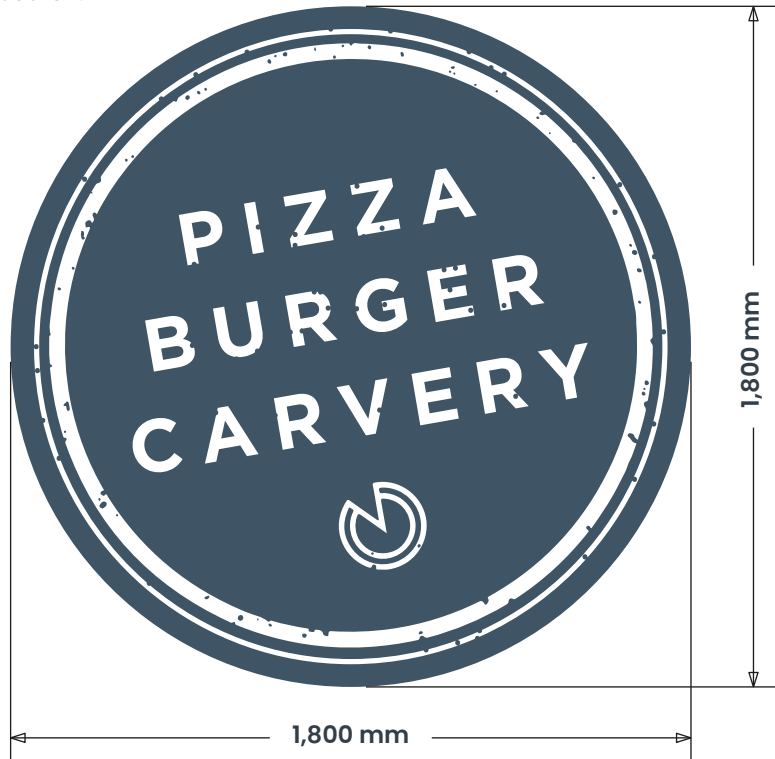

5400 mm Ground Clearance

SIGN COLOUR

PMS 7545 C
RAL 7011
Avery 759

PMS 124 C
Buttercup trans
MT-635
RAL 1006
Avery 704

PMS 2461 C
RAL 5018
Avery 704

WHITE


BUILDING COLOUR

DULUX
40YY 65/061

DULUX
00BB 06/017

BRAND TYPEFACES

GOTHAM BOLD

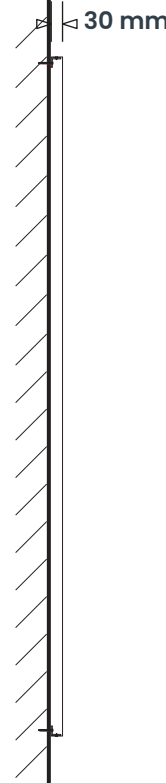

STONEHOUSE

ashleigh®

COPYRIGHT:
THE ATTACHED DESIGNS AND ILLUSTRATIONS ARE INTENDED SOLELY FOR,
AND SHOULD ONLY BE USED BY, THOSE TO WHOM THIS DESIGN SPECIFICATION IS ADDRESSED.
THE CONTENTS ARE STRICTLY PRIVATE AND CONFIDENTIAL.
ANY FORM OF REPRODUCTION, DISSEMINATION, COPYING, DISCLOSURE, MODIFICATION OR
DISTRIBUTION IS STRICTLY PROHIBITED WITHOUT THE PRIOR WRITTEN CONSENT OF
ASHLEIGH SIGNS LTD (COMPANY NO: 1325086)
REGISTERED ADDRESS:
ASHLEIGH HOUSE, BECKBRIDGE ROAD, NORMANTON INDUSTRIAL ESTATE, NORMANTON, WF6 1TE

STONEHOUSE
BARLEY MOW
MANOR ROAD
HAYLING ISLAND
PO11 0EZ


182902 (REV B)
20/12/23 – SRL
Page 3 of 8

PLANNING DRAWING – PROPOSED SIGNAGE

ITEM 06 (Qty 1)
Roundel stamp sign.

- Featuring:
- Aluminium panel finished RAL 7011
 - Digitally printed logo to face.
 - Aluminium angles for fixing.

Scale 1:20

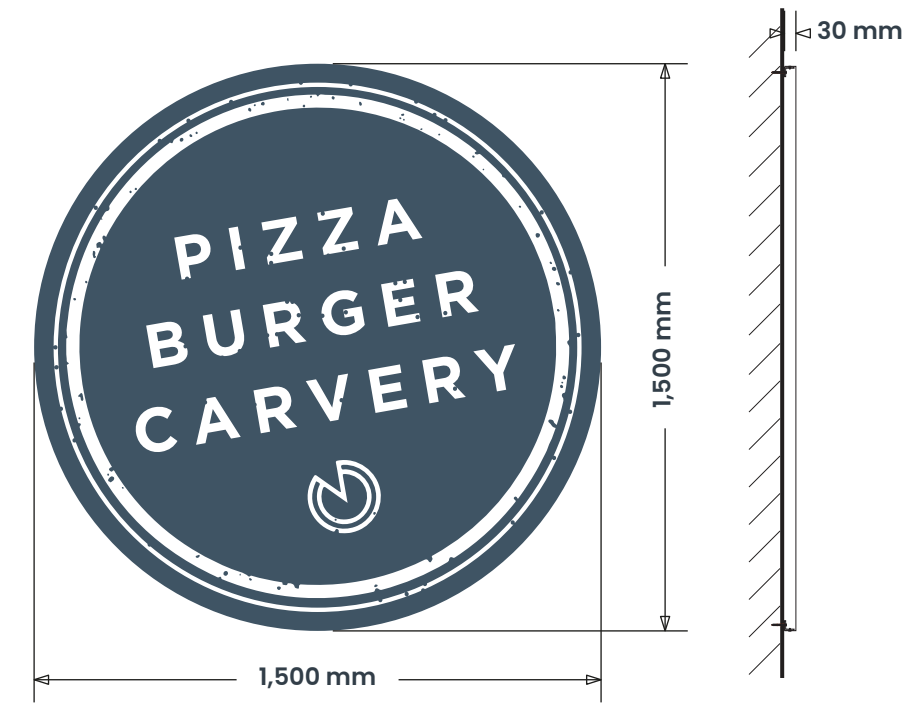

2100 mm Ground Clearance

ITEM 07 (Qty 30mts)
Warm White rope lighting to eaves




2300 mm Ground Clearance
Max 250 Candelas per square meter (cd/m2)

ITEM 12 (Qty 1)
Hyde Park A Brass Lantern.

- Featuring:
- Hyde Park A Brass lantern.
 - Warm White filament bulb.
 - Fixed via cradle bracket.

Scale 1:20

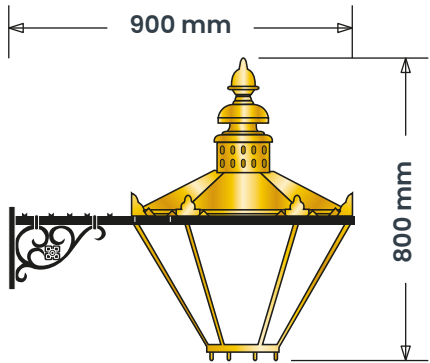

2450 mm Ground Clearance
Max 250 Candelas per square meter (cd/m2)

SIGN COLOUR

PMS 7545 C
RAL 7011
Avery 759

PMS 124 C
Buttercup trans
MT-635
RAL 1006
Avery 704

PMS 2461 C
RAL 5018
Avery 704

WHITE


BUILDING COLOUR

DULUX
40YY 65/061

DULUX
00BB 06/017

BRAND TYPEFACES

GOTHAM BOLD

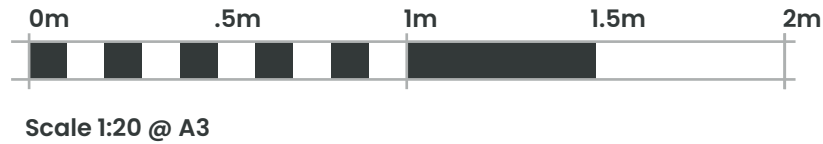

STONEHOUSE

ashleigh®

COPYRIGHT:
THE ATTACHED DESIGNS AND ILLUSTRATIONS ARE INTENDED SOLELY FOR,
AND SHOULD ONLY BE USED BY, THOSE TO WHOM THIS DESIGN SPECIFICATION IS ADDRESSED.

THE CONTENTS ARE STRICTLY PRIVATE AND CONFIDENTIAL
ANY FORM OF REPRODUCTION, DISSEMINATION, COPYING, DISCLOSURE, MODIFICATION OR
DISTRIBUTION IS STRICTLY PROHIBITED WITHOUT THE PRIOR WRITTEN CONSENT OF
ASHLEIGH SIGNS LTD (COMPANY NO: 1325086)

REGISTERED ADDRESS:
ASHLEIGH HOUSE, BECKBRIDGE ROAD, NORMANTON INDUSTRIAL ESTATE, NORMANTON, WF6 1TE

STONEHOUSE
BARLEY MOW
MANOR ROAD
HAYLING ISLAND
PO11 0EZ

182902 (REV B)
20/12/23 – SRL
Page 4 of 8





