
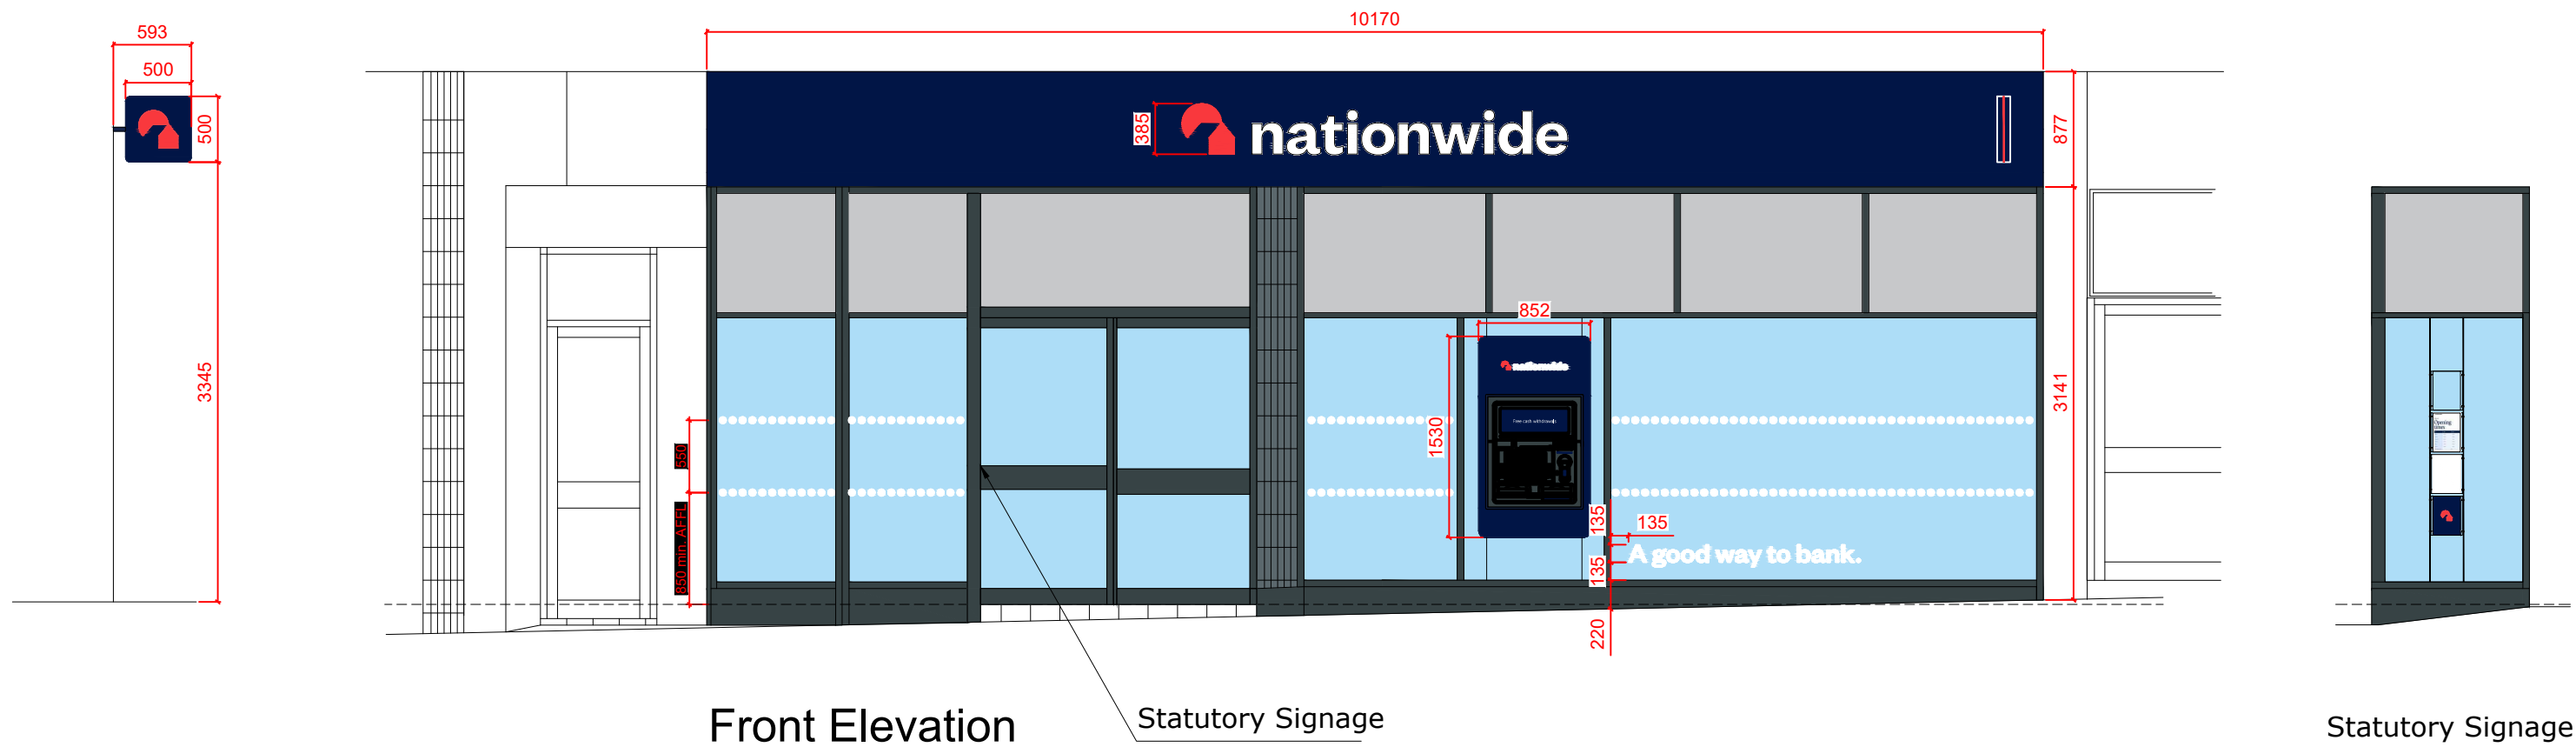


EXTERNAL SCOPE OF WORKS:

- Replace 1no. Projecting signage with new 500mm.
- Replace 1no. Fascia and 1no. Logo with 1no. New blue fascia & 1no. New 385mm logo height.
- Replace 1no. ATM surround and decals with new.
- Replace statutory signage with new.
- Install new window message "A good way to bank."
- Replace safety manifestation with new.

Core Red	Core Blue
#F9383D	#011546
0, 87, 69, 2032 C	100, 90, 40, 40282 C

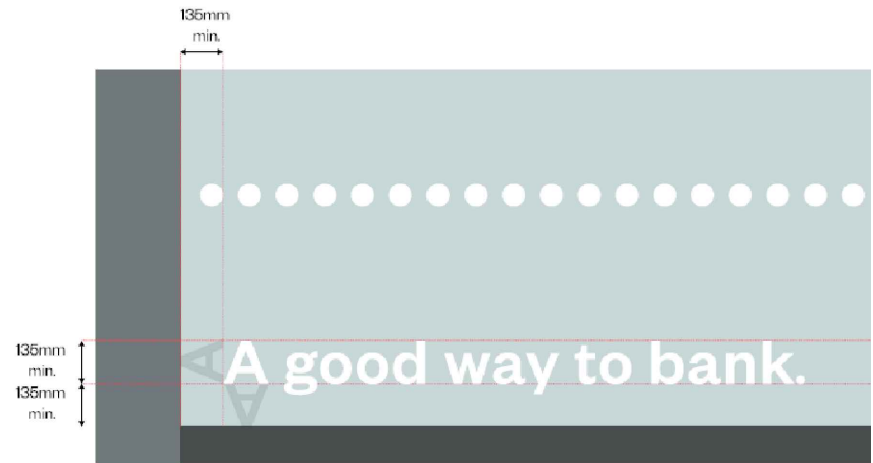

DRAWINGS PRODUCED FROM RECORD INFORMATION ONLY.
ALL DIMENSIONS TO BE CHECKED ON SITE PRIOR TO MANUFACTURE
AND INSTALLATION

ALL DIMENSIONS MUST BE CHECKED ON SITE.
ONLY FIGURED DIMENSIONS ARE TO BE WORKED FROM.
DISCREPANCIES MUST BE REPORTED TO THE ARCHITECT BEFORE
PROCEEDING.
THIS DRAWING IS BASED ON BEST KNOW INFORMATION

0 1 2 3 4 5M

Scale - metres

#	#	#
#	#	#
#	#	#
LETTER	DESCRIPTION	DATE

 ISG Boleyn House, St Augustines Business Park, Whitstable Kent CT5 2QJ	© This drawing remains the Copyright of Four Architecture and Design and may not be reproduced in whole or in any part without prior written permission. NOTE: All proprietary goods and materials are to be fitted in accordance with manufacturer's instructions. Codes of Practise and British Standards. All dimensions to be verified by the Contractor on site. Do not scale drawings, work to figured dimensions only. ALL REFERENCES SHOULD BE READ IN CONJUNCTION WITH THE MOST CURRENT NATIONWIDE DESIGN GUIDES.			BRANCH NAME & PREFIX: WATERLOOVILLE 3 Clock House, London Road		DRAWING TYPE: PROPOSED EXTERNAL ELEVATION	
				SCALE @ A1: 1:50 DRAWN BY: HU	SCALE @ A3: 1:100 CHECKED BY & DATE: JNA	DATE DRAWN: 08.11.2023 JOB REF:	STATUS: PROPOSED PROPERTY LOCATION CODE: WA19 DRAWING REF NO: PR.00.E1 REV. /