



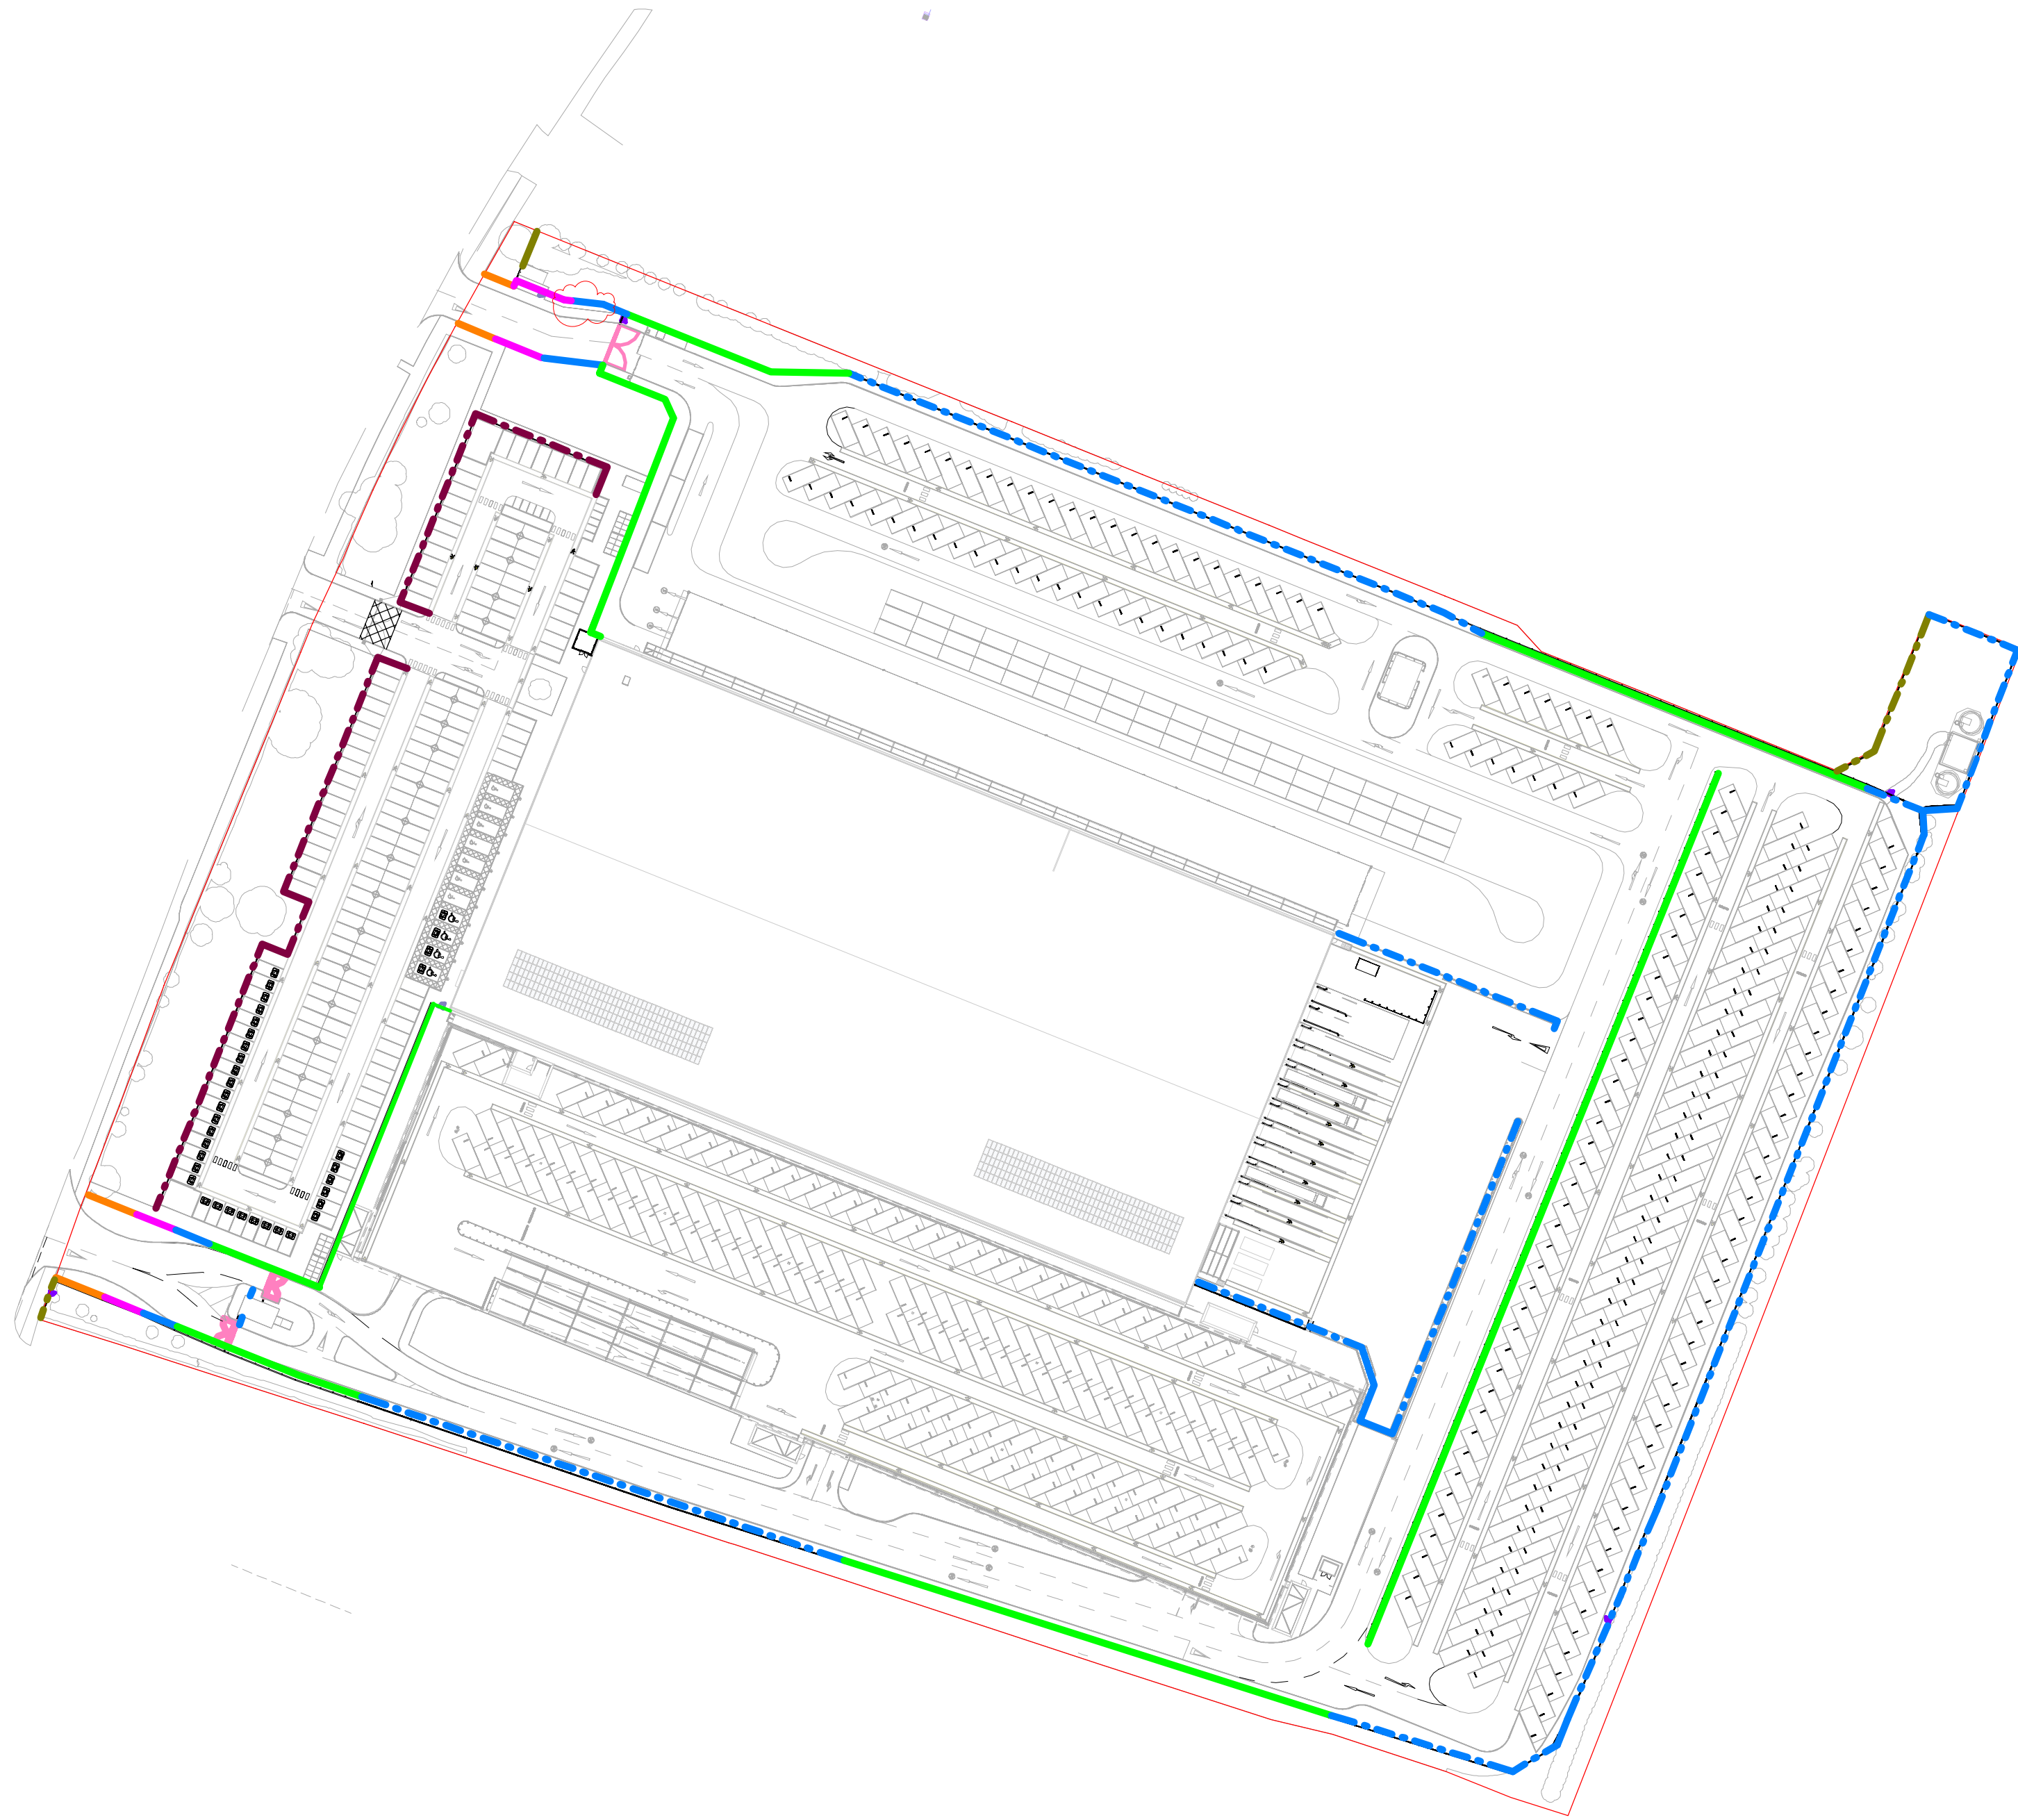

ACOUSTIC FENCE DETAIL
1 : 25

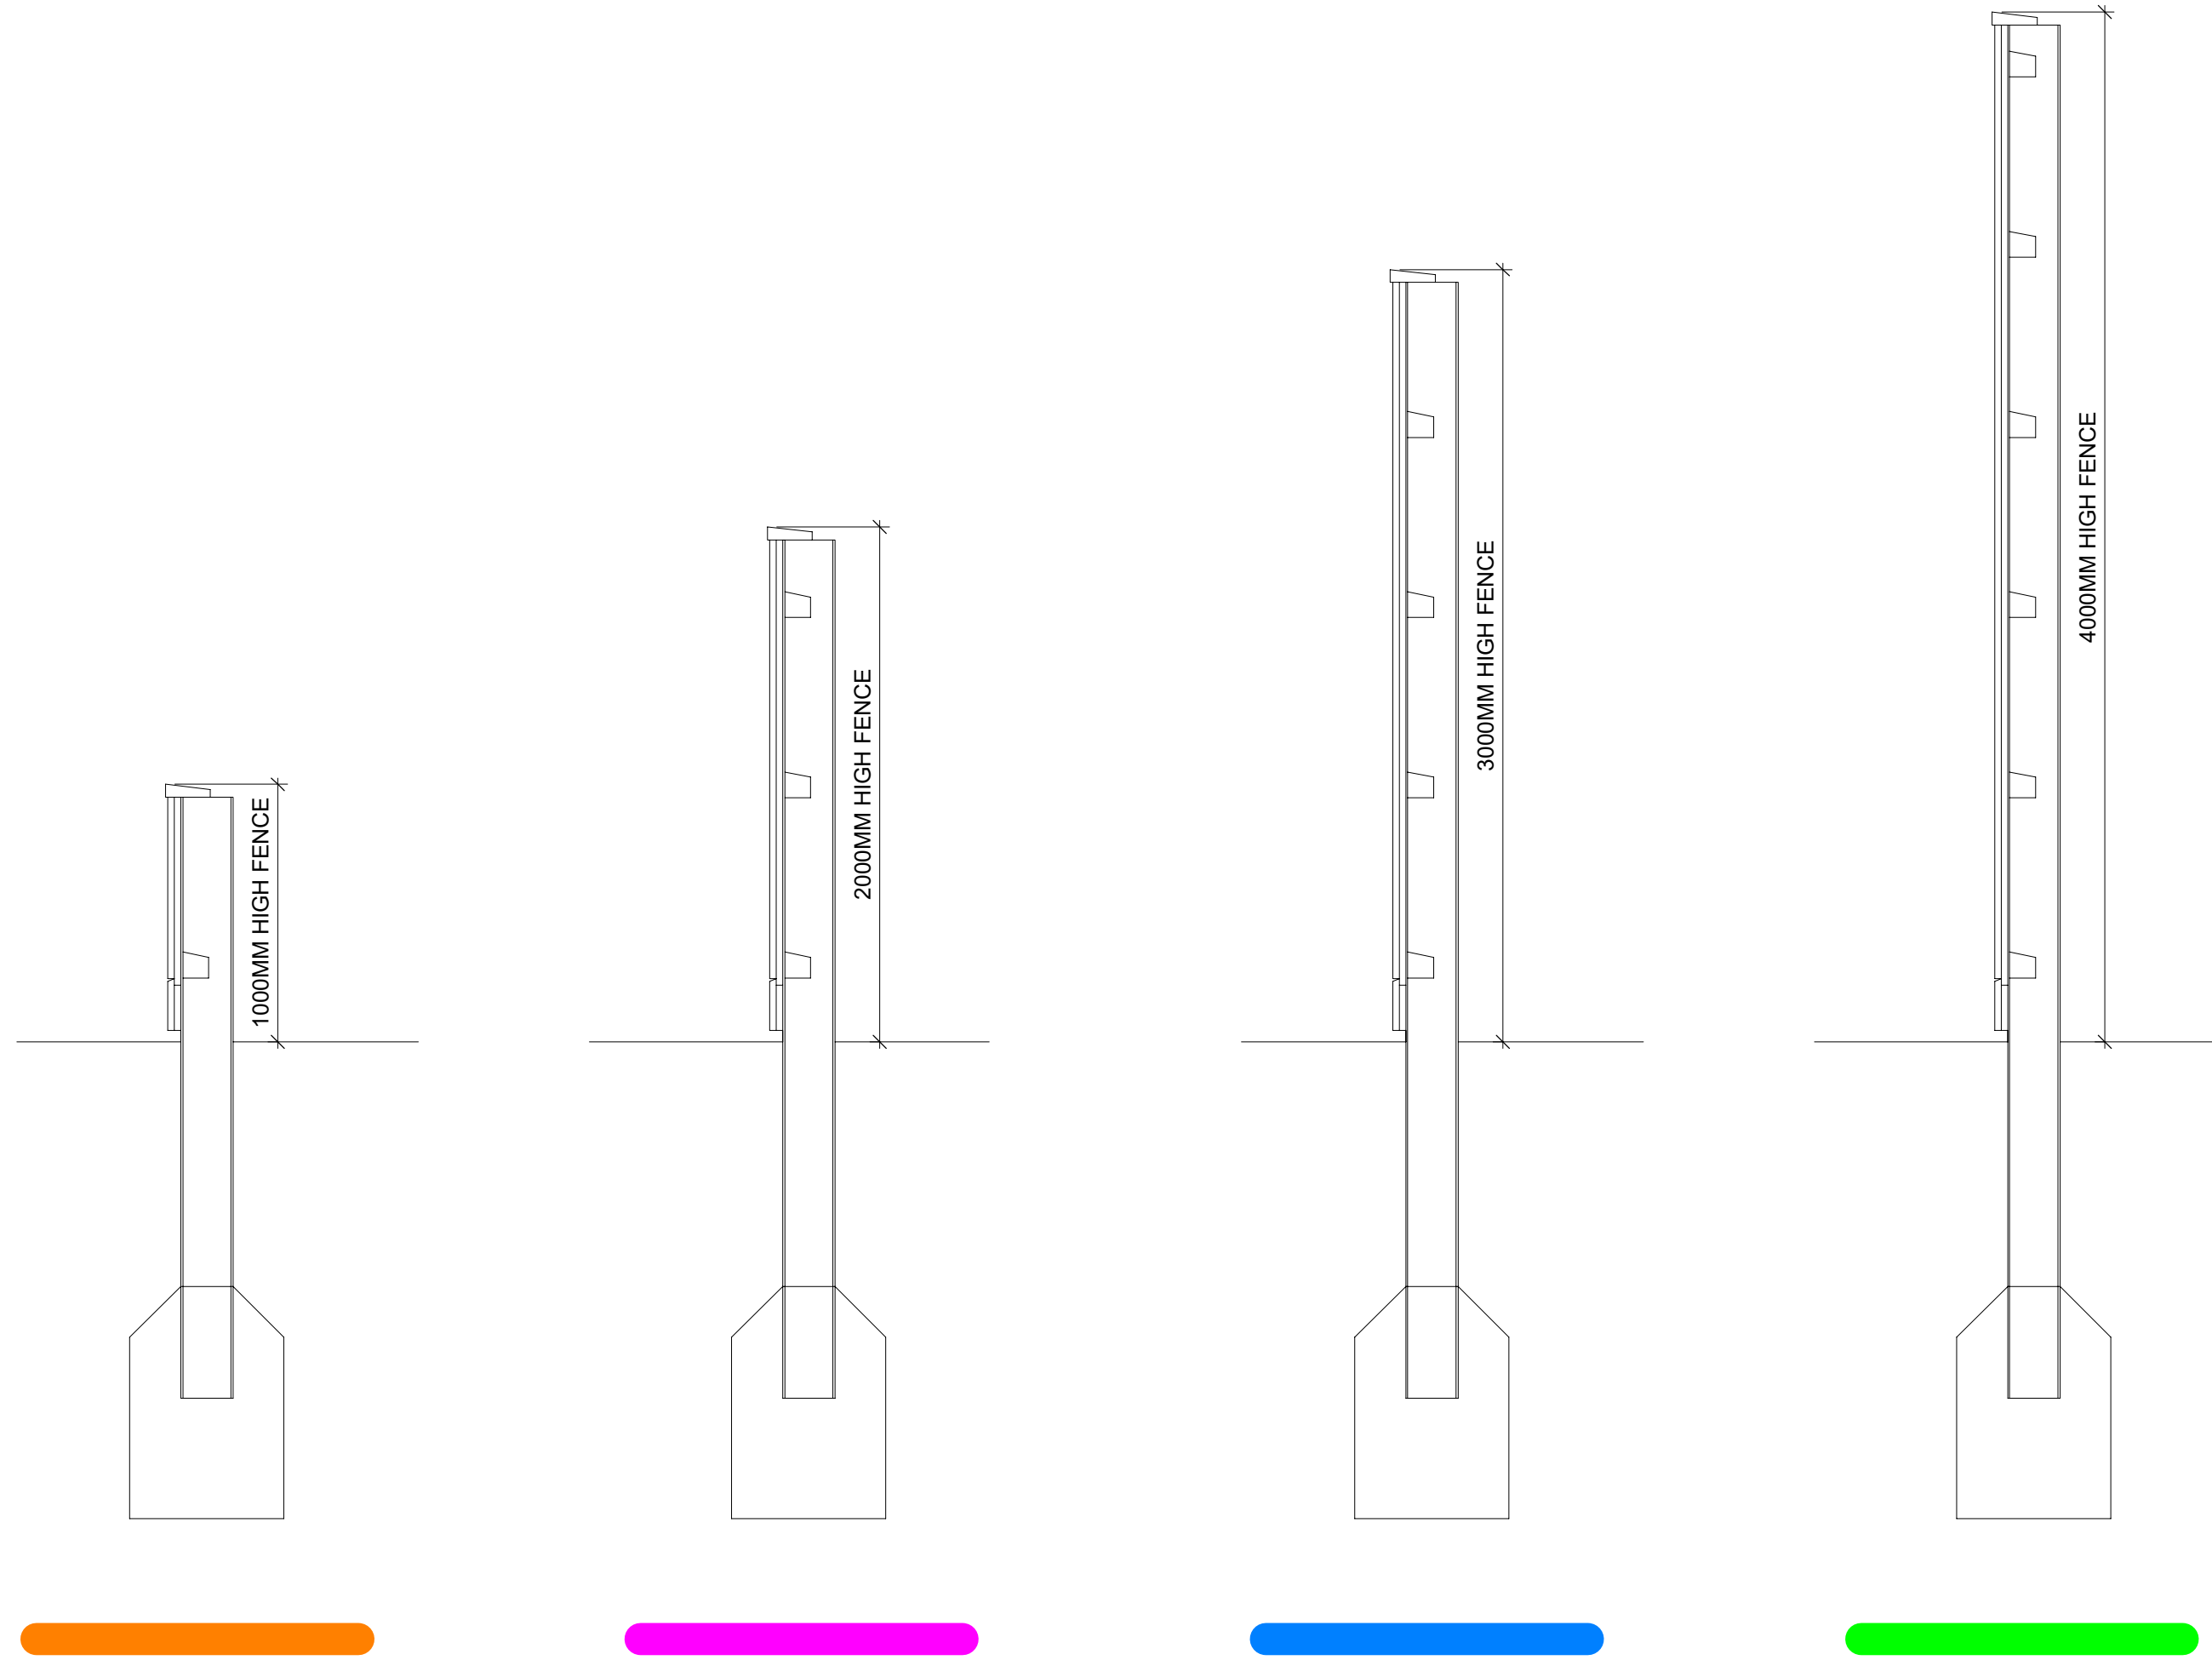

Do not scale this drawing.
Architects are to be notified of any discrepancies.
Contractors must check all dimensions on site.
This drawing is subject to copyright laws and is to be used only for the information as stated only.
This drawing is to be used solely for the information as stated only.
For other information refer to the latest revision of any other referenced drawings.
To be read in conjunction with relevant design standards/protocols.

This is a colour drawing. In order to ensure any subsequent reproduction is viewed correctly it should be printed in full colour.

10 0 10 20 30 40 50
SCALE 1:1000
m

200 0 200 400 600 800 1000
SCALE 1:25
mm


200 0 200 400 600 800 1000
SCALE 1:20
mm

N

SITE FENCING KEY


- ACOUSTIC FENCE 4.0m HIGH
- ACOUSTIC FENCE 3.0m HIGH
- ACOUSTIC FENCE 2.0m HIGH
- ACOUSTIC FENCE 1.0m HIGH
- PROPOSED 2.4m HIGH PALADIN FENCE AND GATES (PPG BLACK)
- RETAINED EXISTING SITE FENCING

BOUNDARY TREATMENT PLAN
1 : 1000

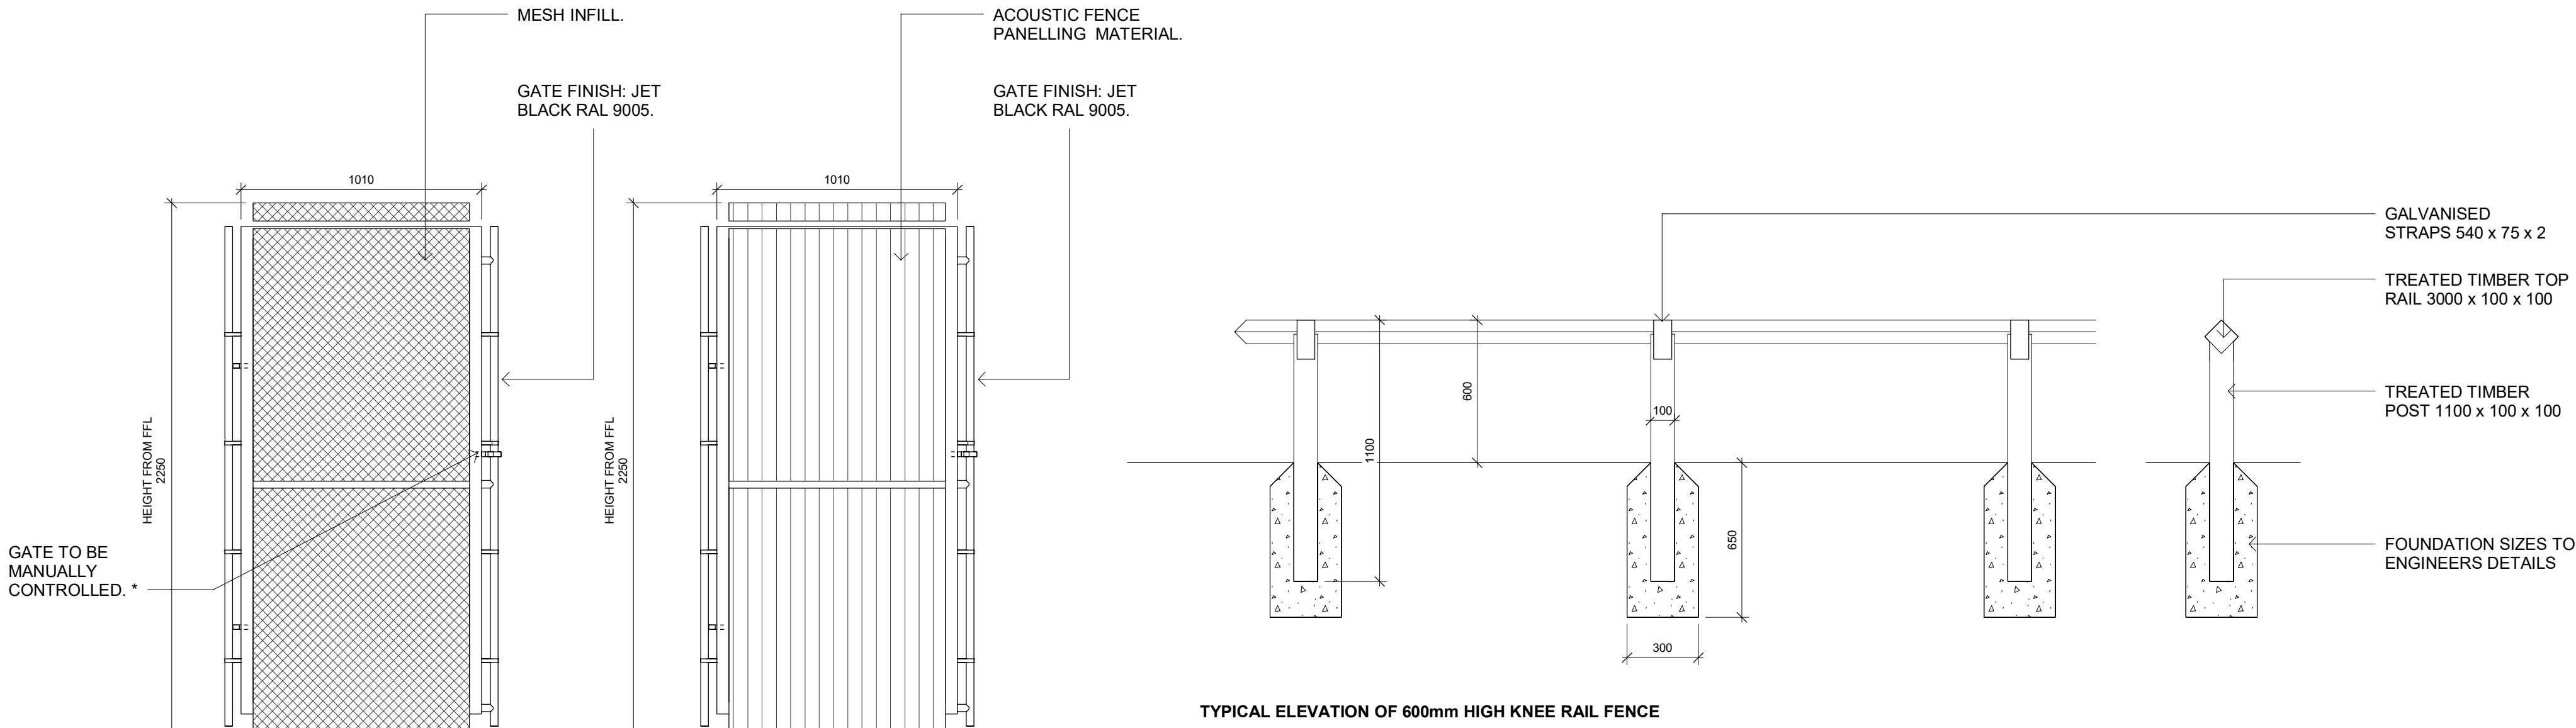


PEDESTRIAN GATE
1 : 20

KNEE RAIL
1 : 20

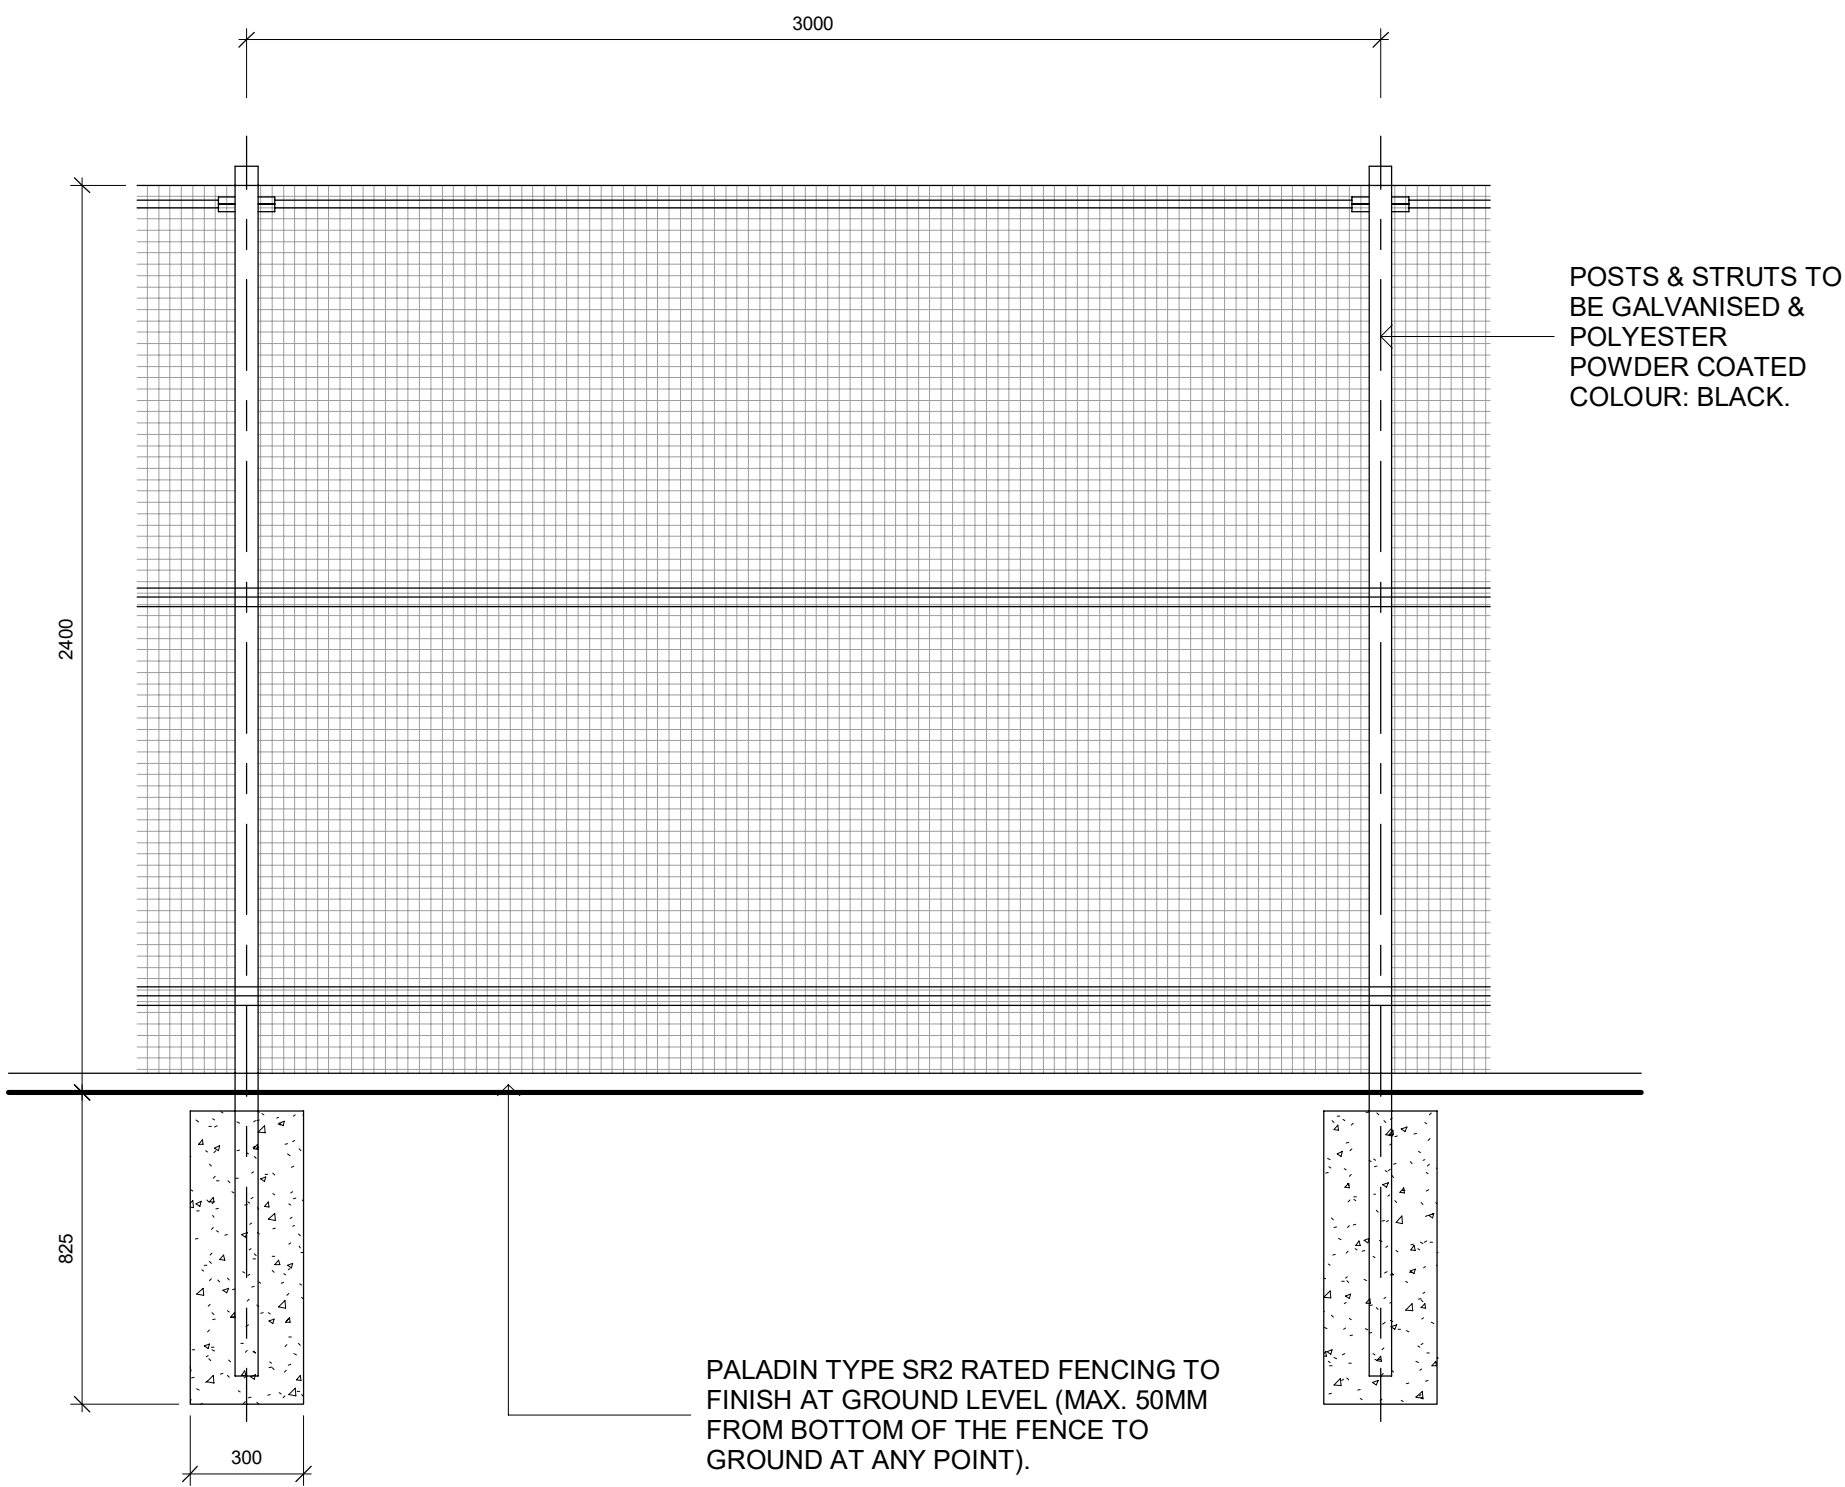

PALADIN FENCE
1 : 20

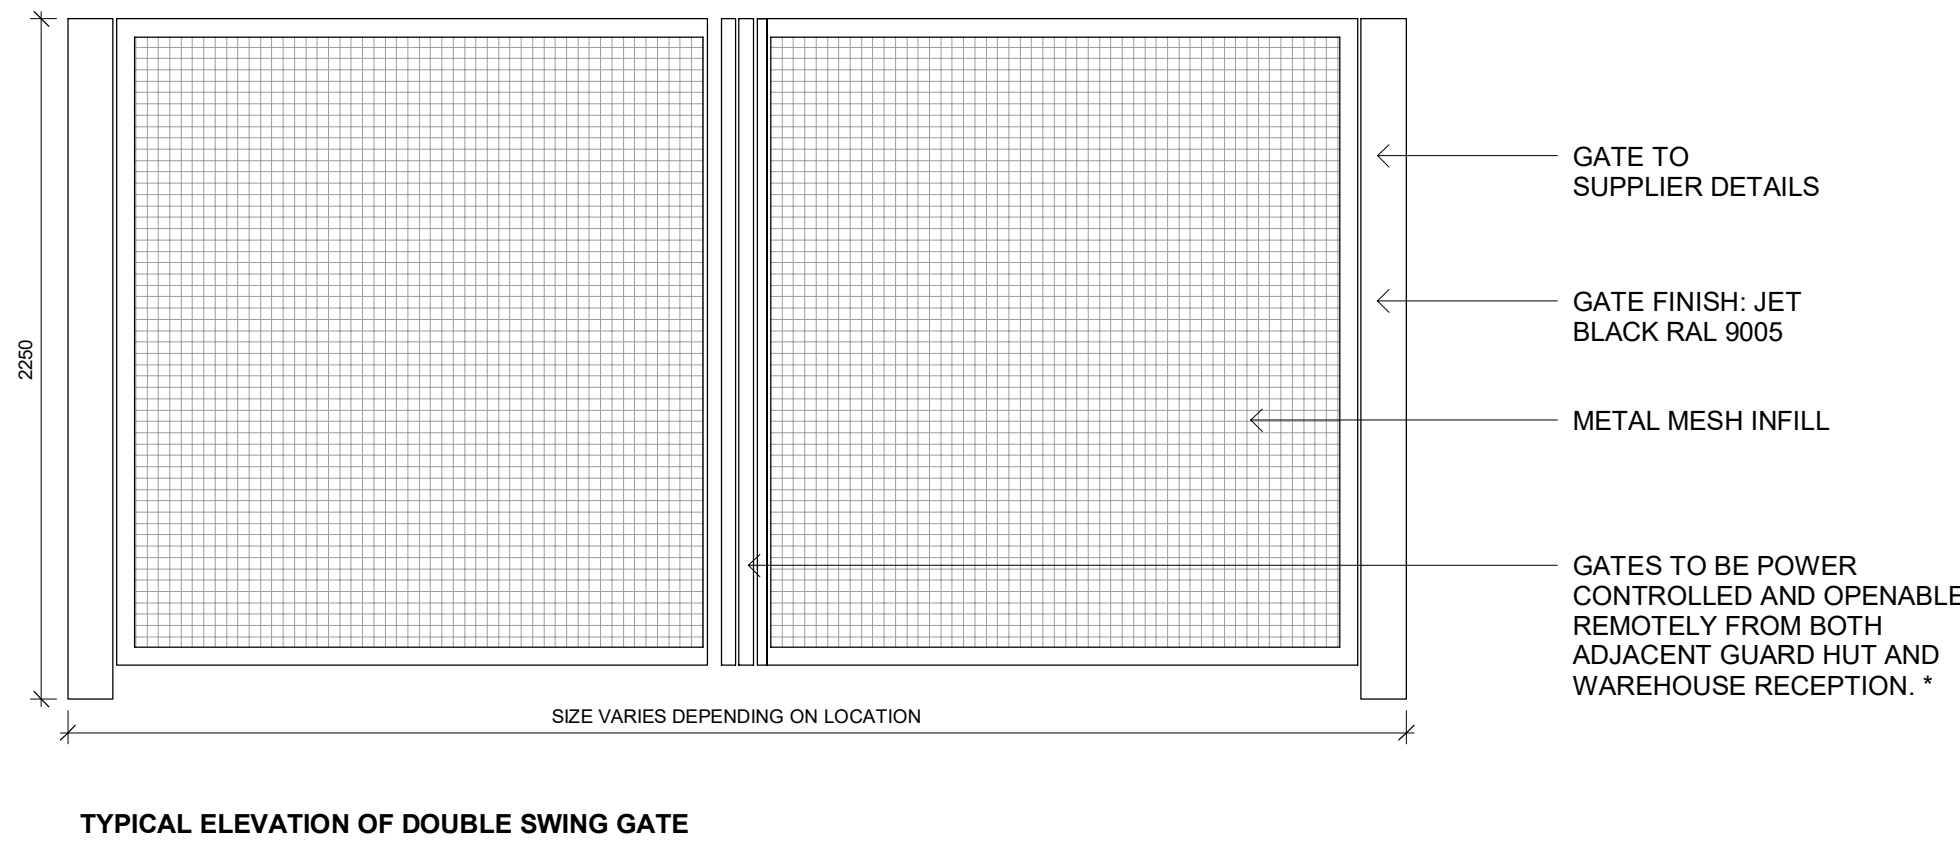

DOUBLE SWING GATE
1 : 25

P12	FENCE LINE UPDATED TO FOLLOW PLANE OF	10.11.22	EJ	DW
P11	FENCE LINE UPDATED TO AVOID	07.11.22	NH	DW
P10	GAS BOILER HOUSE			
P10	HYDRANT TANK REVISION CLOUD	20.07.22	NH	DW
	REMOVED			
C1	ADDITIONAL PEDESTRIAN GATE INCORPORATED TO THE SOUTH EAST BOUNDARY. WALKWAYS REVISED TO 1m SPREADER TANK TO THE NORTH INCORPORATED	28.06.22	NH	DW
P9	GATE FOR NETWORK RAIL INCORPORATED. SHOWING SHELTER MOVED	20.06.22	DW	DW
P8	CHARACTAL ERROR AMENDED	30.05.22	DW	DW
P7	PROPOSED HYDRANT TANKS	30.05.22	DW	DW
P6	INDICATED			
P5	DRAWING UPDATED FOLLOWING PLANNING CONSULTANT COMMENTS	15.03.22	DW	DW
P5	PLANNING ISSUE - DRAWING UPDATED TO CAPTURE LATEST DESIGN DEVELOPMENT	15.02.22	DW	DW
P4	PLANNING ISSUE - DRAWING UPDATED TO CAPTURE LATEST DESIGN DEVELOPMENT	22.11.21	CV	DW
P3	APPLICATION SITE BOUNDARY AMENDED	09.02.21	GK	SR
P2	UPDATED LANDSCAPING AND HIGHWAY AMENDS CAPTURED	05.02.21	GJ	GK
P1	FIRST ISSUE	25.01.21	GK	RK
Rev	Description	Date	By	Chk

Status
PLANNING

SMR
SMALLEY MARSEY RISPIN
ARCHITECTS
Floor 2 The Exchange Station Parade Harrogate HG1 1TS
01423 707 757 admin@smrarchitects.co.uk

Project
HAVANT, NEW LANE

Client
HAVANT PROPERTY INVESTMENT LLP

Drawing Title
PROPOSED BOUNDARY TREATMENTS PLAN

Proj Ref	Origin	Zone	Level	Type	Role	Rev	Status	Rev
7379 - SMR	- 00	- ZZ	- DR	- A	- 2008	- S4	- P12	
SMR Job Ref	Sheet	A0	Scale	NOTED	Drawn	GK		
7379-00-2008								