


Tree Protection Plan Overlay
To be read in conjunction with
tree report 7th December 2022
by Arboricultural Consultant
Kim Gifford kim@treetesting.com
07831488456

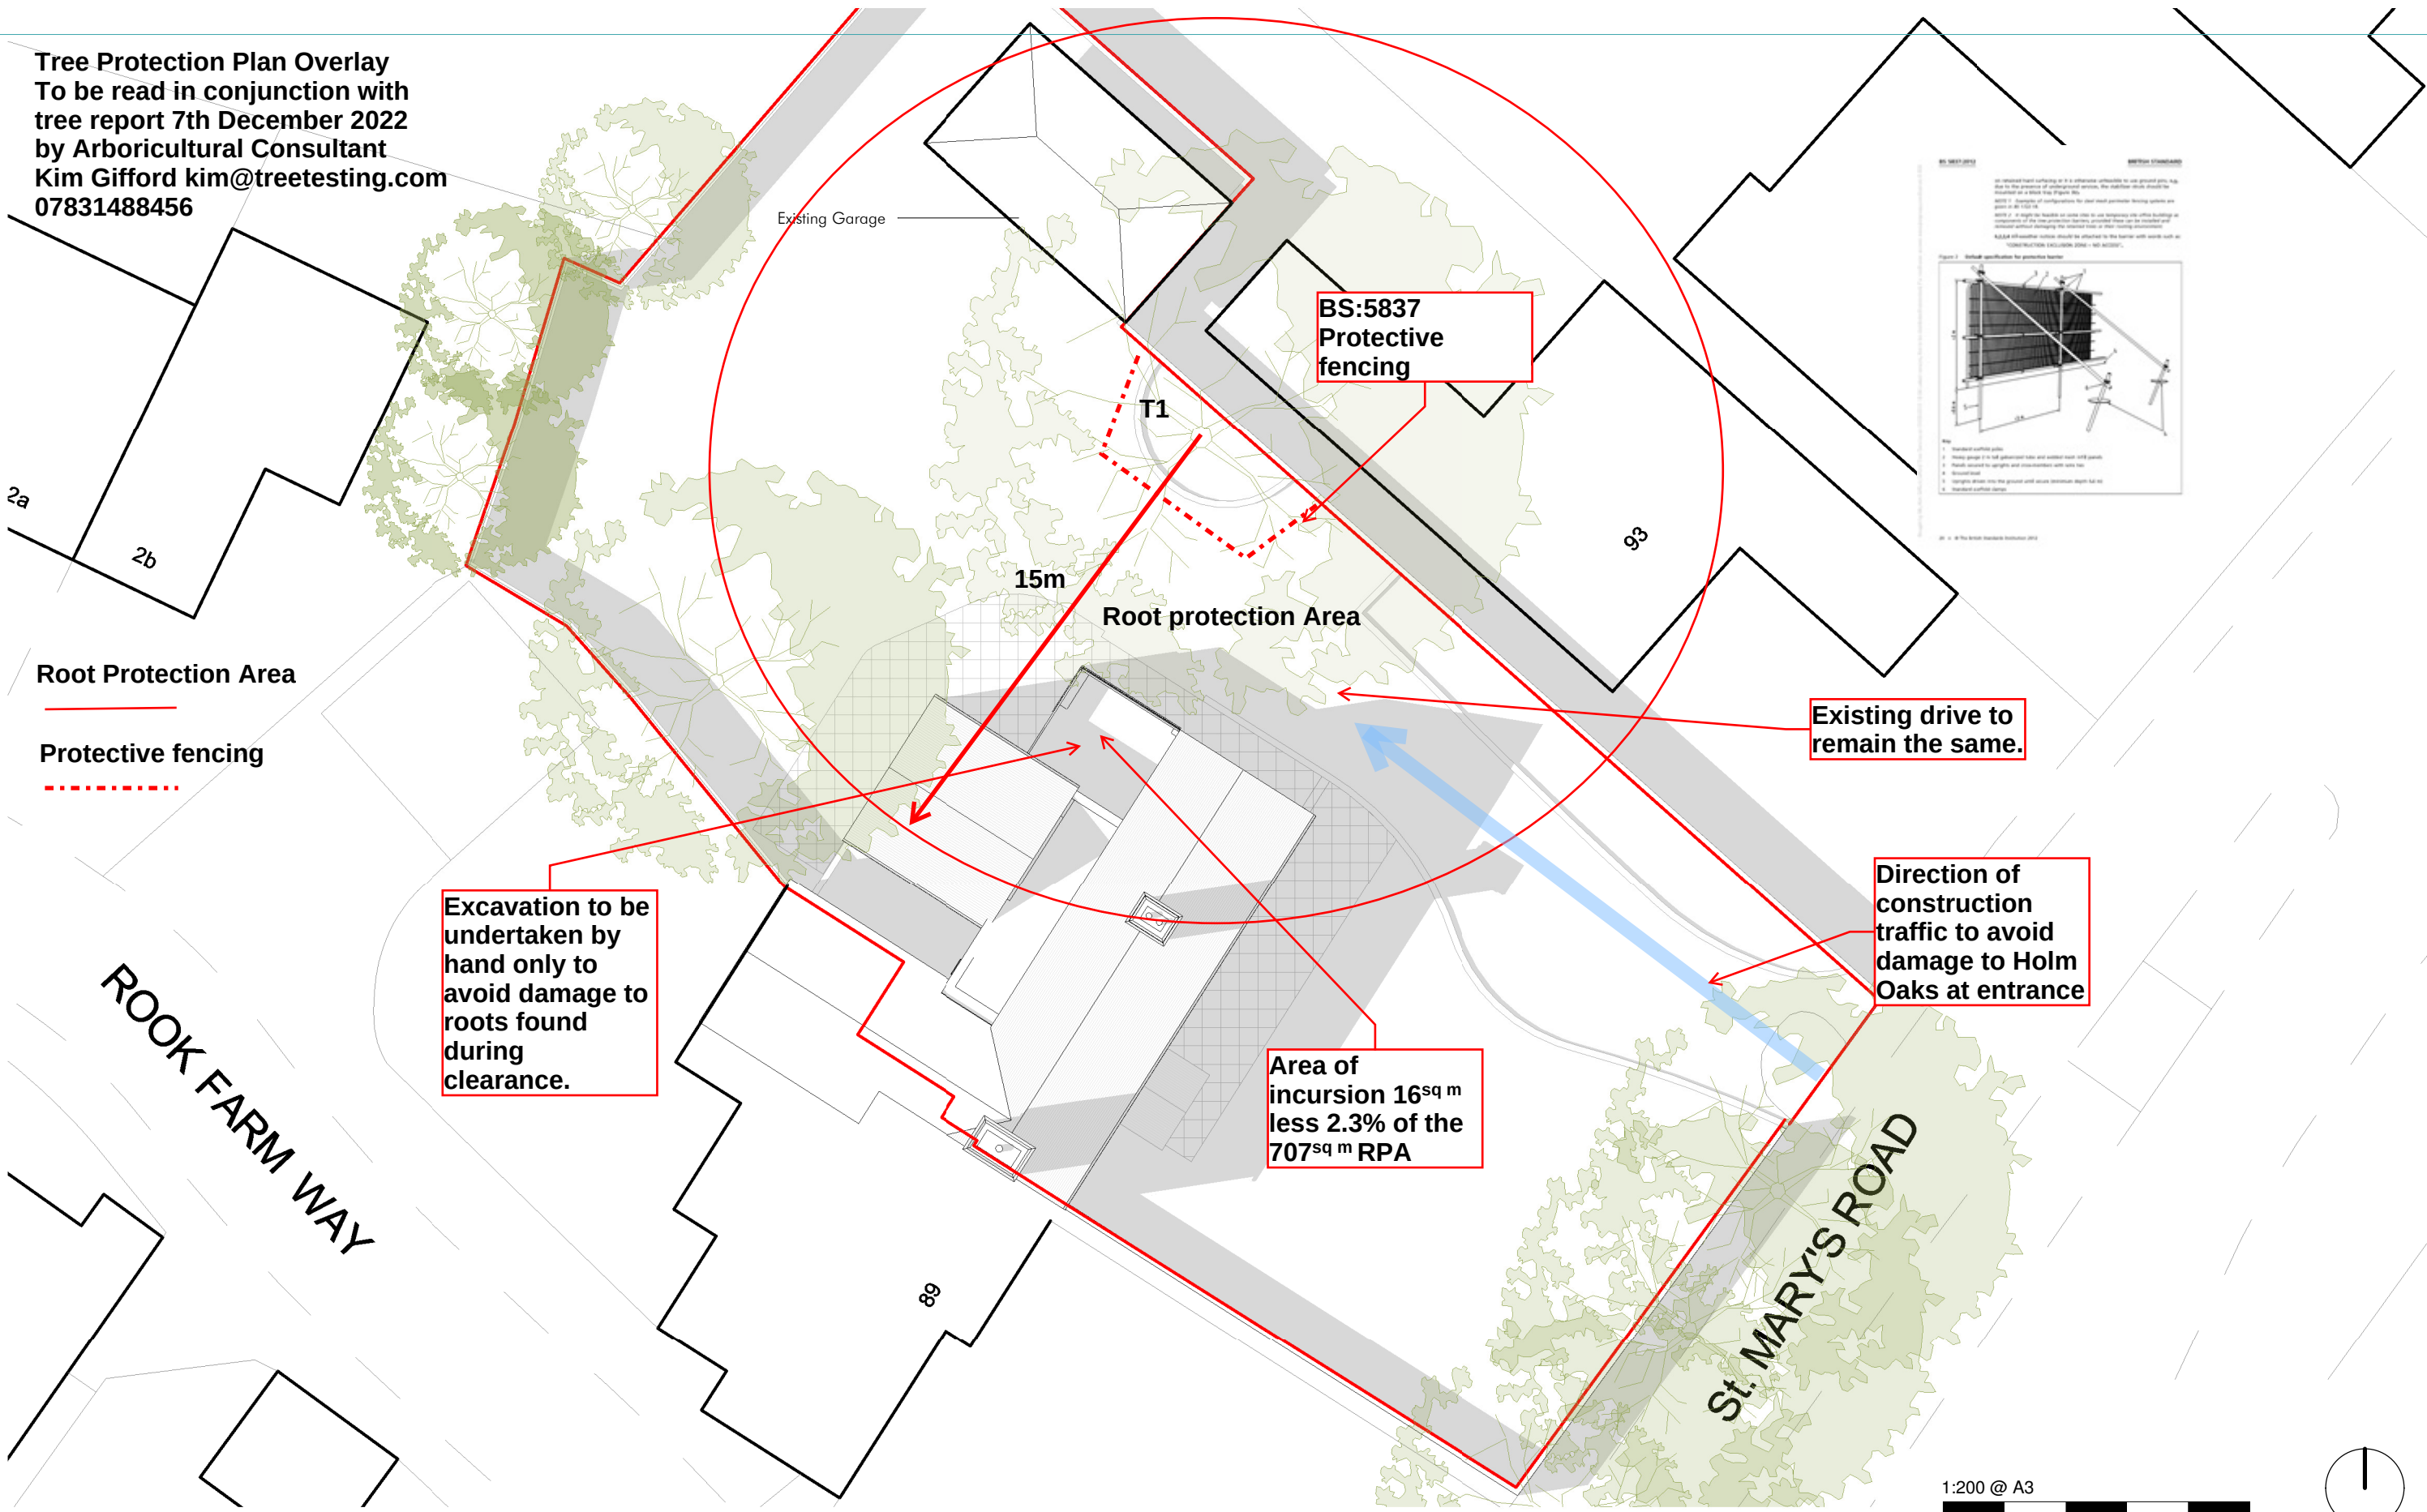

Project title Rook Farm House	Project number 2133	Rev.	Description Issue for Planning	Date 03.05.22	HDS @ Lavant House, West Lavant Road, Lavant, PO18 9AB tel: +44 (0)7365 111998 info@hebdendesignstudio.com www.hebdendesignstudio.com Hebden design studio architecture / town planning / interior design / project management	Do not scale this drawing unless for the purposes of Local Authority Planning Approval. Please verify that the information is correctly printed to scale by checking the control bar. This drawing must be read in conjunction with all other related drawings and documentation. Architects to be informed of all discrepancies in dimensions. Contractor to check all dimensions on site. This drawing is copyright of Hebden Design Studio Ltd ©. All rights reserved.
Status	Drawing number 3.001					
Drawing title Block Plan	Scale 1 : 200 @ A3	Revision				