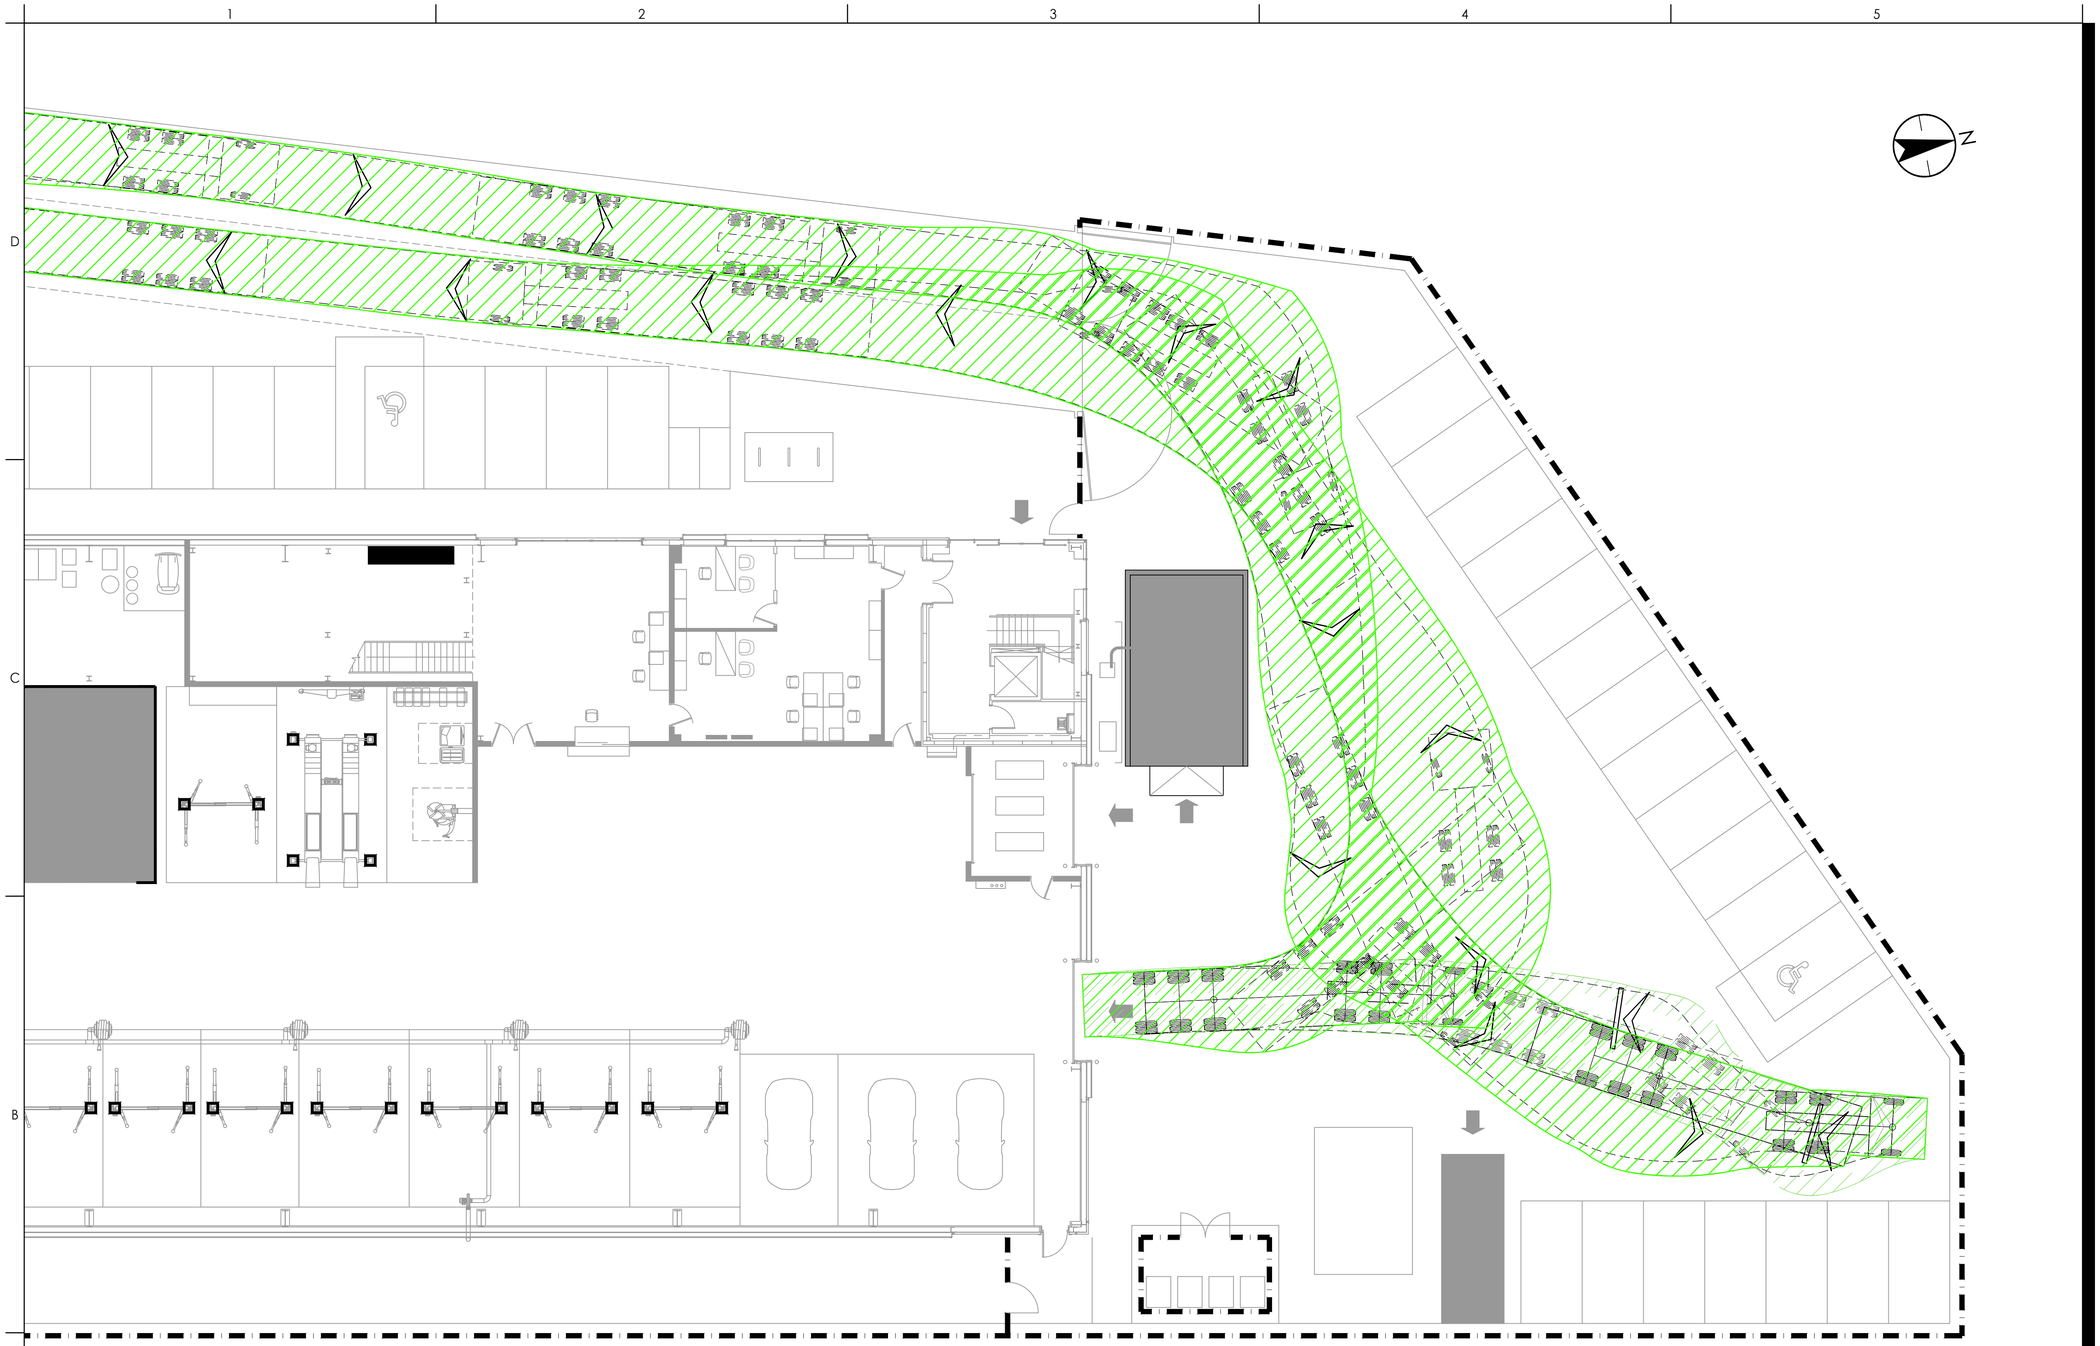

MAX LEGAL
VEHICLE SPEED = 5mph

Stantec

Stantec UK Limited
NORTHAMPTON
11 Prospect Court, Courteenhall Road, Blisworth,
Northampton NN7 3DG
Tel: +44 1604 878 300
www.stantec.com/uk

Copyright Reserved

The Contractor shall verify and be responsible for all dimensions. DO NOT scale the drawing - any errors or omissions shall be reported to Stantec without delay.
The Copyrights to all designs and drawings are the property of Stantec. Reproduction or use for any purpose other than that authorized by Stantec is forbidden.

Notes

UTILITIES NOTE: The position of any existing public or private sewers, utility services, plant or apparatus shown on this drawing is believed to be correct, but no warranty to this is expressed or implied. Other such plant or apparatus may also be present but not shown. The Contractor is therefore advised to undertake their own investigation where the presence of any existing sewers, services, plant or apparatus may affect their operations.

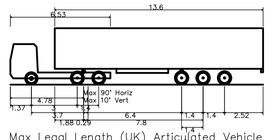

Max Legal Length (UK) Articulated Vehicle (16.5m)	
Overall Length	16.500m
Overall Width	2.550m
Overall Body Height	3.681m
Min Body Ground Clearance	0.411m
Max Track Width	2.500m
Lock to lock time	6.00s
Kerb to Kerb Turning Radius	6.530m

NOTES:-

1. MASTERPLAN LAYOUT DETAILED ON AXIS3 DRAWING 'P315-P2 PROPOSED SERVICE FACTORY SITE & GA PLANS', ISSUED TO STANTEC ON THE 18/04/2024.

0 2.5 5 7.5 10 12.5m
SCALE 1:125

KM	KM	CPR	2024.04.24
Dwn.	Dsgn.	Chkd.	YYYY.MM.DD

Issue Status

PLANNING

This document is suitable only for the purpose noted above.
Use of this document for any other purpose is not permitted.

Client/Project Logo

Inchcape

Client/Project
AXIS3

PORSCHE PORTSMOUTH
SERVICE FACTORY

Title
SWEPT PATH ANALYSIS

SHEET 1 OF 4

Project No.
332611463

Scale
1:125 @A1

Revision
P02

Drawing No.
332611463-STN-HGN-XX-DR-C-0100

Plotted: 24.04.2024 13:30:28 PM, By: Huthwaitgarn, Forrestan
DRAWING NAME: 0001 - V:\332611463\Highways\0100\Porsche-portsmouth\3_technical\1cad\drawings\332611463_stn_hgn_xx_dr_c_0100-0103 swept path analysis