


Structural opening, approx sizes. Measure on site

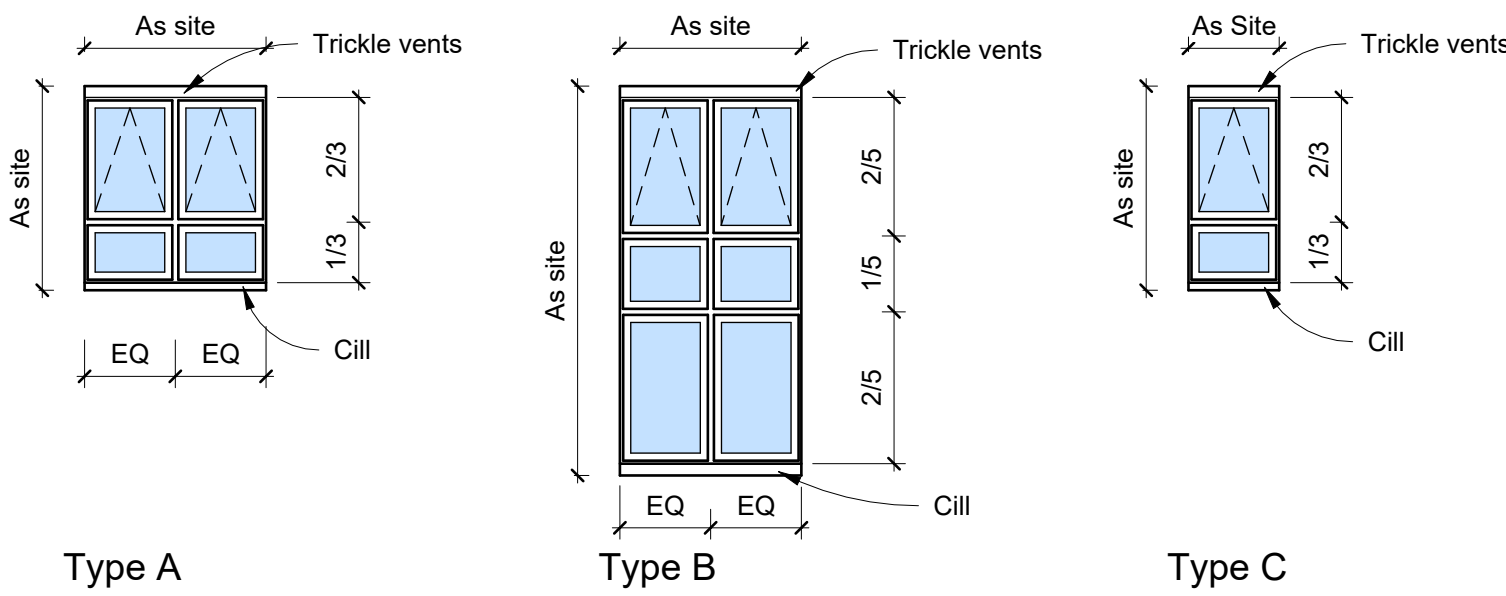

Window Schedule			
Mark	Width	Height	DR_Type
1	1202	1346	A
2	1201	1344	A
3	1203	1354	A
4	1203	1339	A
5	1207	1346	A
6	1201	1327	A
7	1280	1304	A
8	1205	1378	A
9	1801	1374	A
10	1801	1369	A
11	1806	1345	A
13	1801	1503	A
14	1803	1536	A
15	1205	2574	B
16	1203	2478	B
17	1807	1520	A
18	1804	1531	A
19	1808	2502	A
20	1805	1543	A
21	1803	1506	A
23	1010	1345	C
24	1263	1352	C
25	1757	1333	A
26	1815	1348	A
27	1815	1351	A
28	1826	1381	A
31	1820	1343	A
32	1805	1368	A
33	1801	1373	A
34	1804	1308	A
35	1800	1379	A
36	1000	2000	Curtain wall?
37	1000	2000	Curtain wall?

0

Initial issue

As titleblock

rev

dr'n

description

date

chr'd

studio four

architects ltd

Tallgate Estates, Stanbridge Earls, Romsey S05 1 0HE
t: 01794 511255
romsey@s4architects.co.uk
www.studiofourarchitects.com

client

NHS Property Services Ltd

project

Waterlooville Health Centre, Improvements

title

Window Schedule

scale

1 : 50

paper

A1

drawn

PAB

date

26/07/2022

job no.

42066

dwg. no.

400

rev. no.

0

file

p:\42066 - Waterlooville Health Centre - Improvements\Drawings\13 Rev'd\Waterlooville HC.dwg