




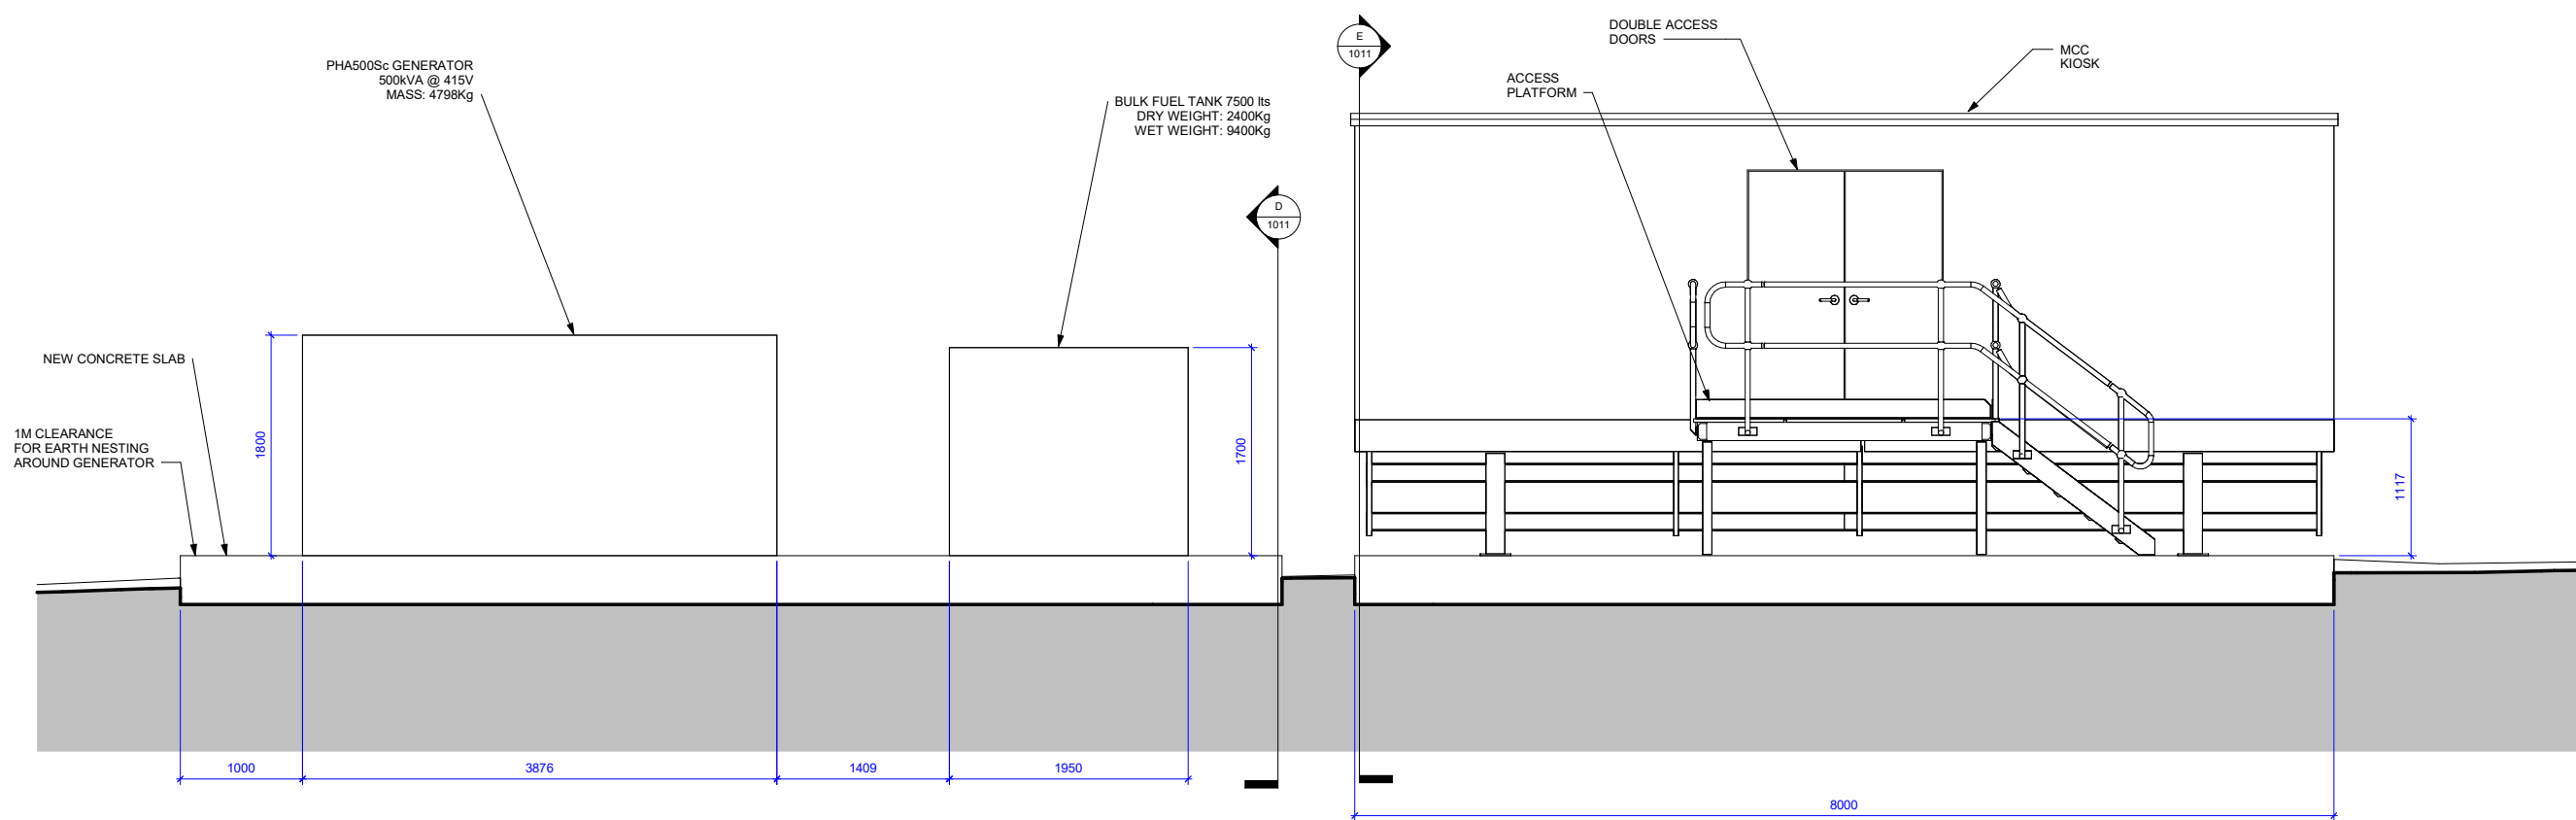

Section B - GENERATOR/MCC KIOSK FRONT VIEW
1 : 30

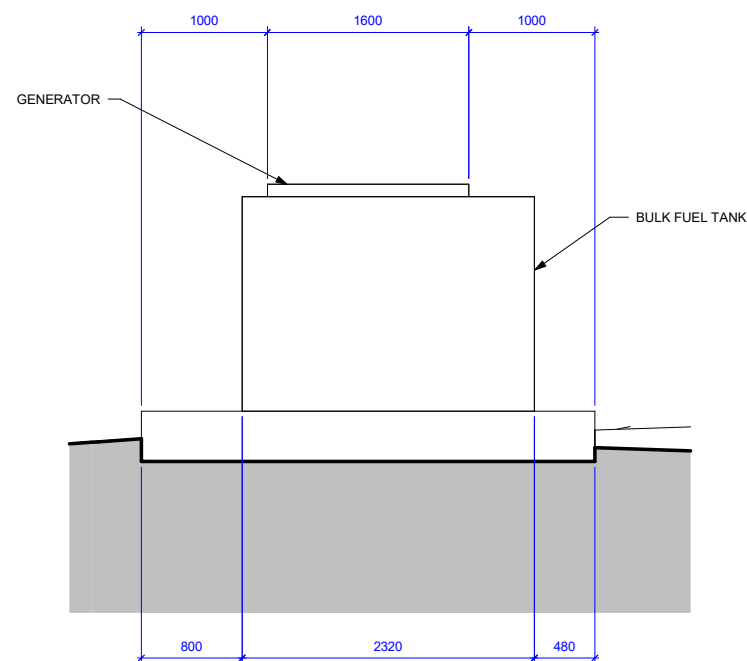

Section D - GENERATOR SLAB END VIEW_
1 : 30

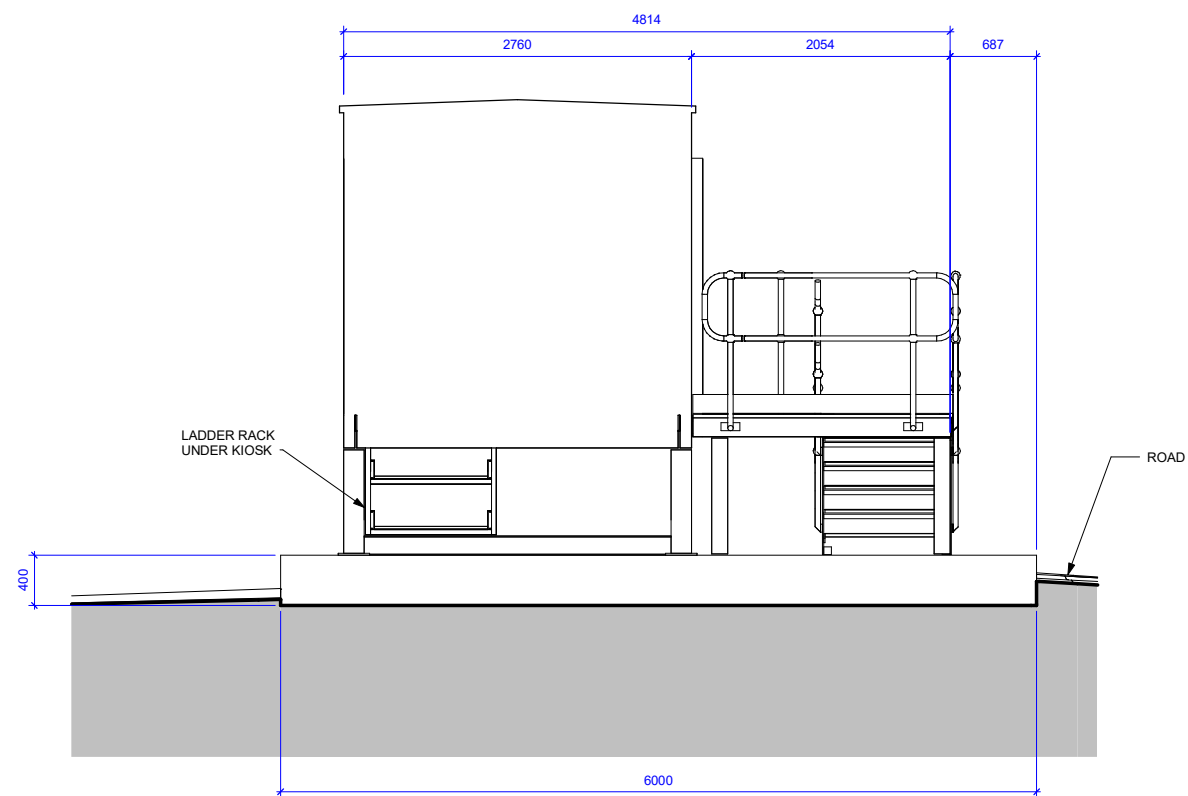

Section E - MCC KIOSK END VIEW
1 : 30

- NOTES:
1. ALL DIMENSIONS ARE IN MILLIMETRES UNLESS OTHERWISE SPECIFIED.

P06	MODS AS PER CLIENT COMMENTS	JJC	MW	03.05.24
P05	ANNOTATION MODIFIED	JJC	SW	17.04.24
P04	DRG. NO. MODIFIED	JJC	SW	23.11.23
P03	MCC KIOSK/GENERATOR LOCATION CHANGED	JJC	SW	14.11.23
P02	MODS AS PER COMMENTS	JJC	SW	19.09.23

MK	REVISION	DRN	CHK	DATE
----	----------	-----	-----	------

CLIENT: PORTSMOUTH WATER

HAVANT THICKET - BEDHAMPTON 1

SECTION VIEWS - GENERATOR AREA

FOR PLANNING

DESIGNED: Designer

ORIGINAL DRAWING SIZE: A2 SCALE:

DRAWING NUMBER	REV.
HTR-BRD-PS-BP-DR-M-1011	P06

UNLESS OTHERWISE STATED:
- 3RD ANGLE PROJECTION
- ALL DIMENSIONS IN MM
- NEVER SCALE FROM DRAWING - IF IN DOUBT ASK



Bridges Electrical Engineers Limited
Unit 31A, Second Avenue
Westfield Trading Estate
Midsomer Norton, Bath
BA3 4BH
Tel: 01761 419337
Fax: 01761 413521