


Mr & Mrs Train
Beachtree
28 South Road.
Hoxing
PO11-94E

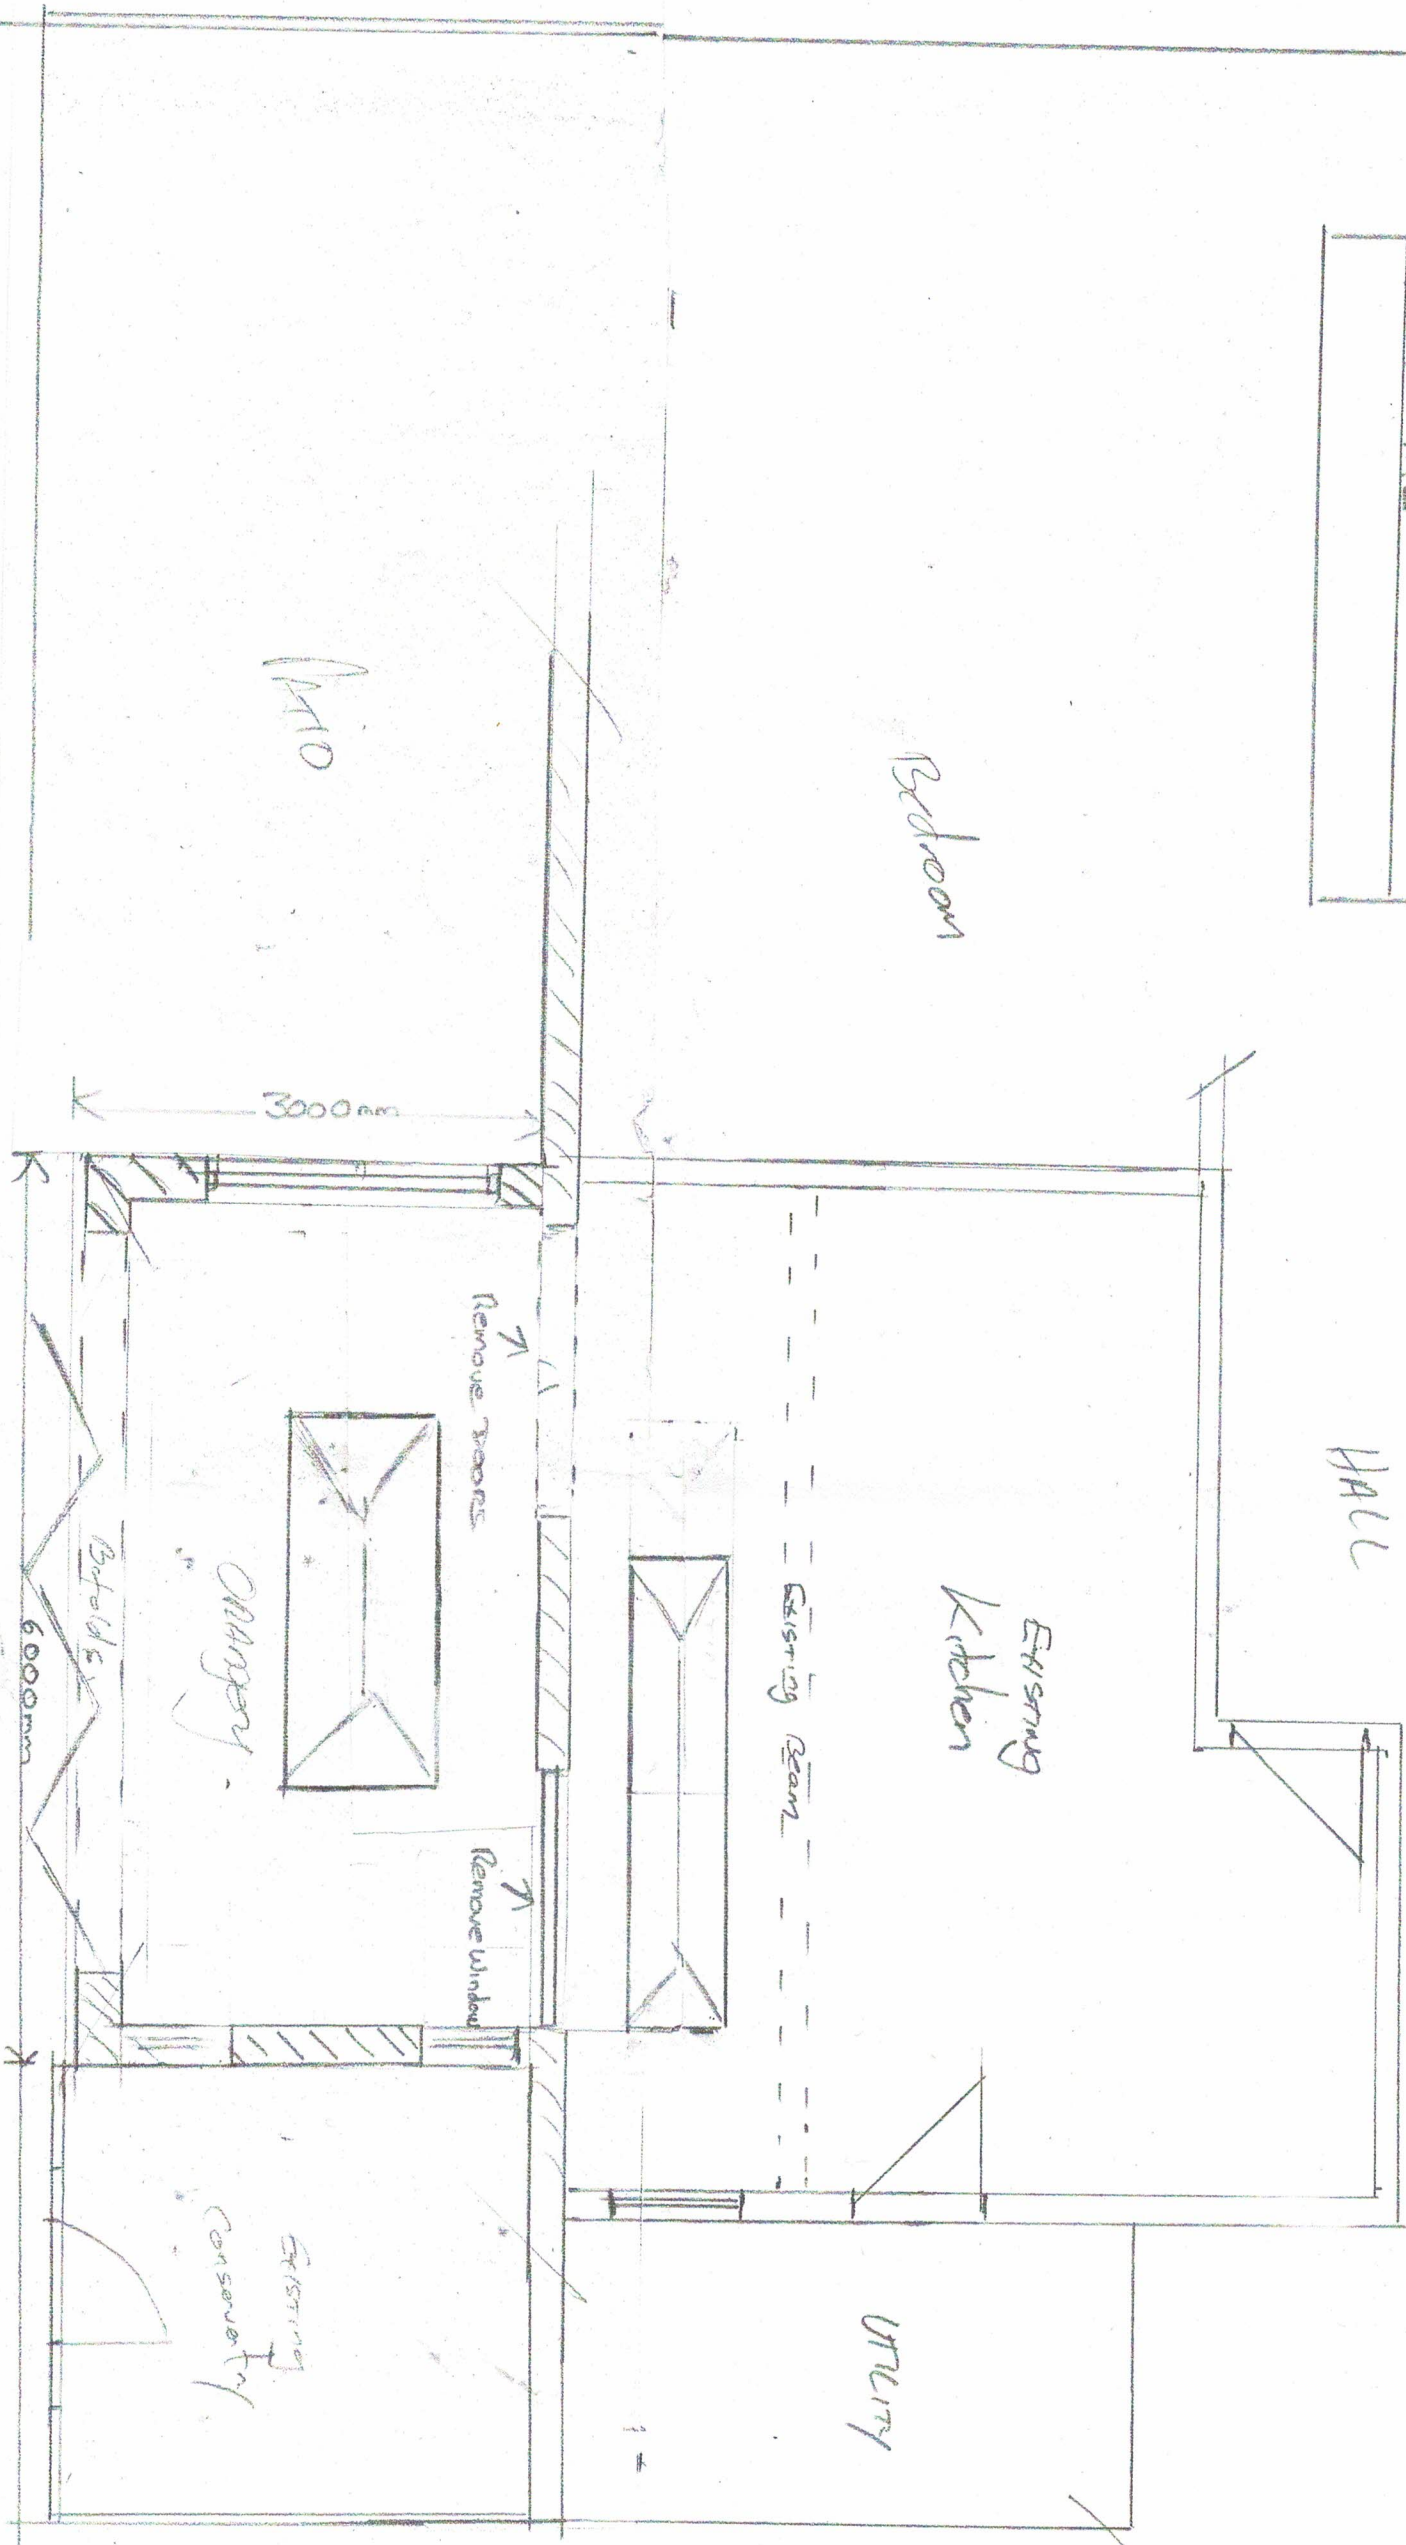

Proposed Orangery Extension

Scale 1-50