
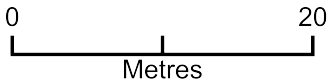


4 Maylands Road

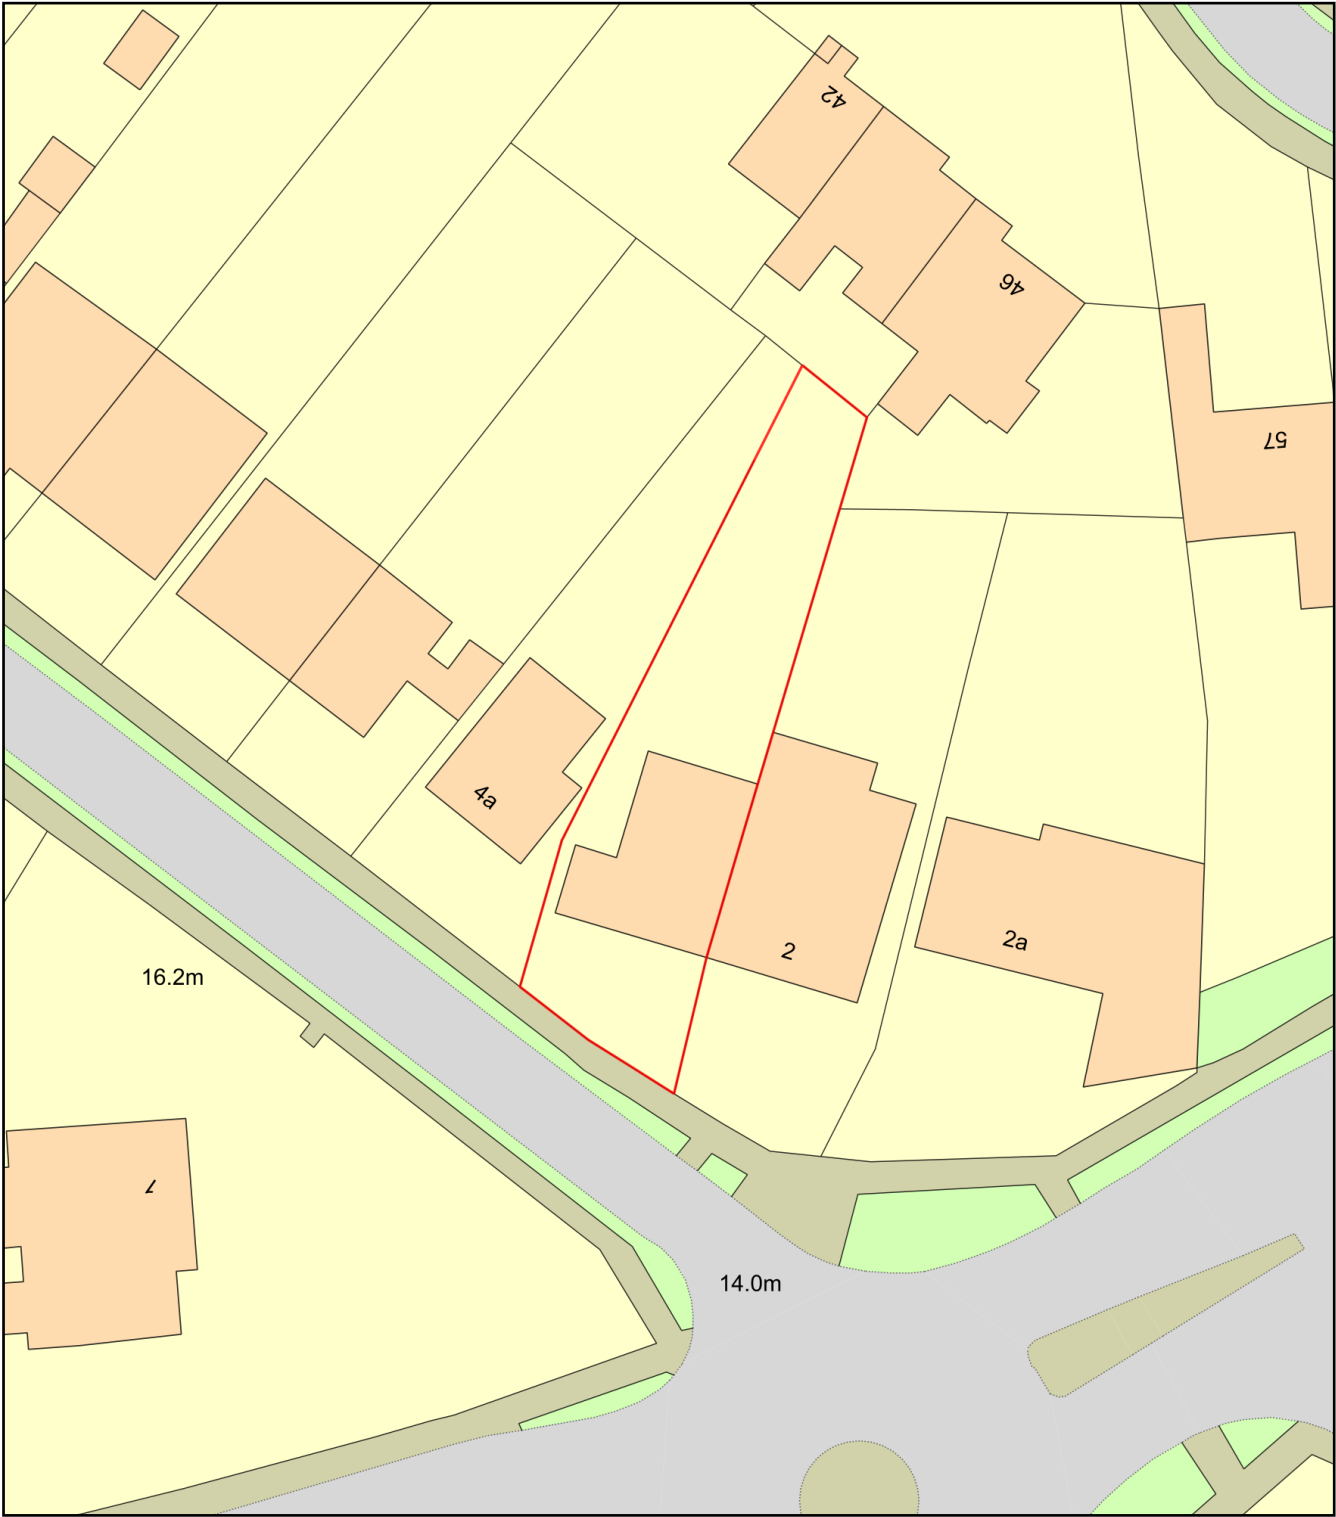

Plan Produced for: Applecore PDM

Date Produced: 15 Jul 2024

Plan Reference Number: TQRQM24197103237894

Scale: 1:500 @ A4

